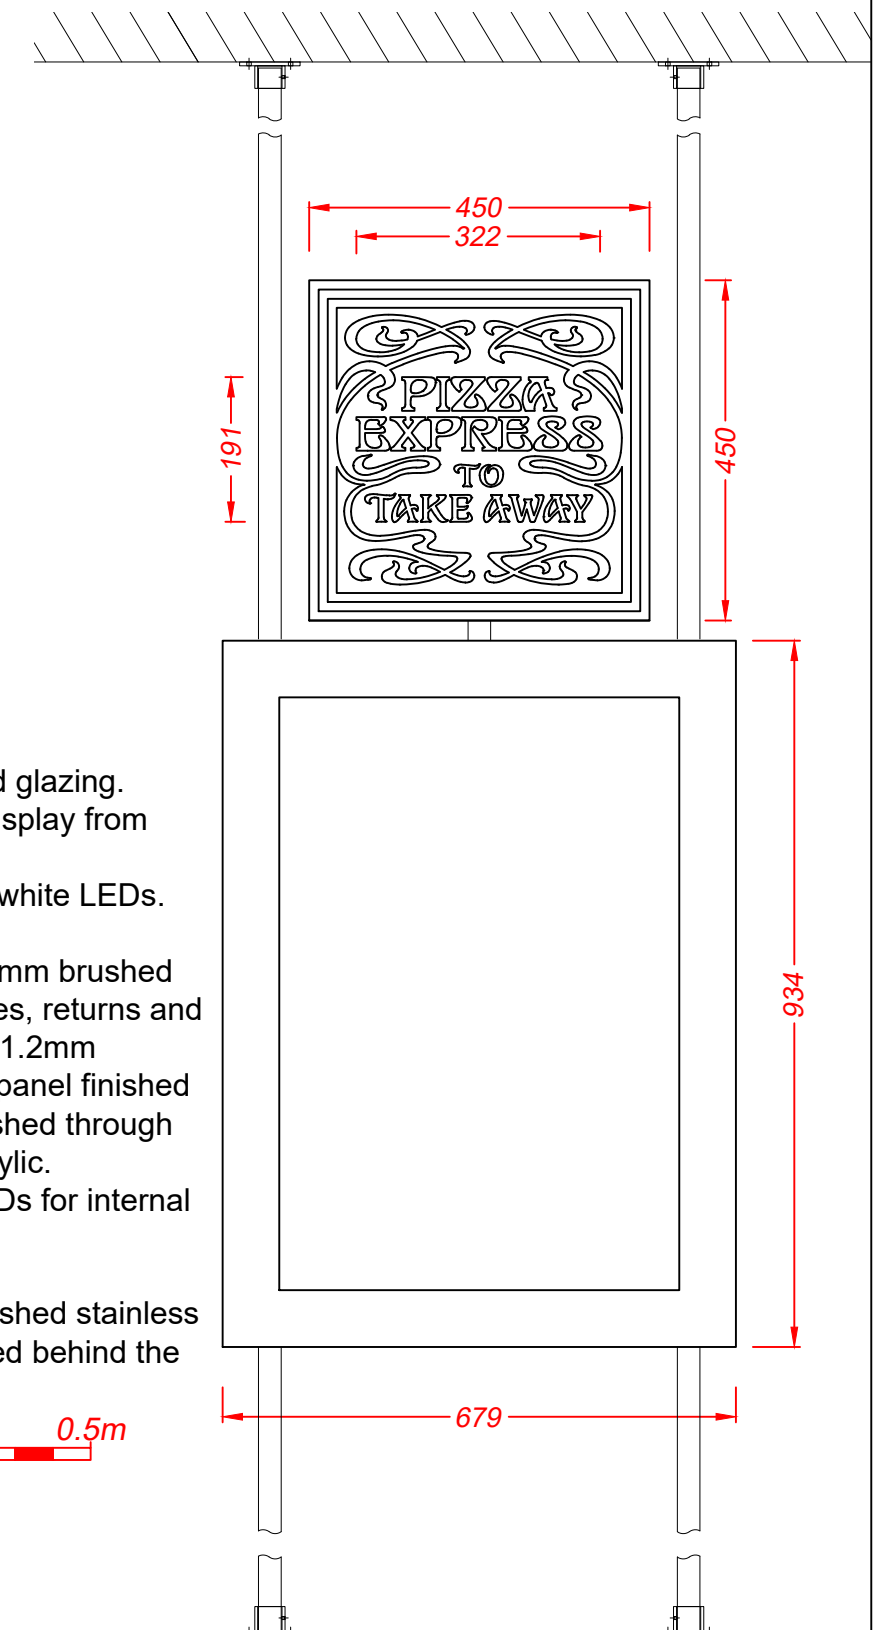
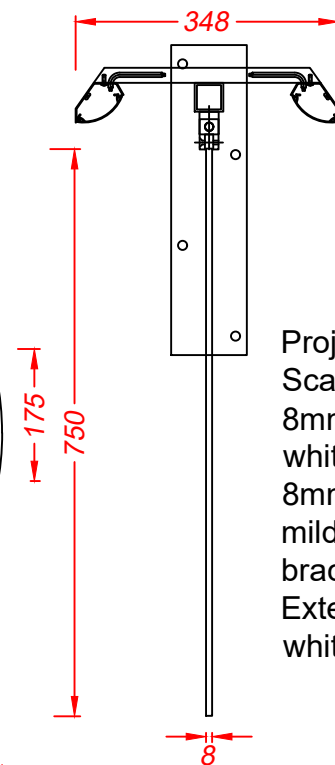


Client Pizza Express		
Address/Job details 30 Highgate High Street London N6 5JG		
Existing Signage		
Scale As specified (A3)		
Drawn by DN	Date 24/05/23	
Drawing No 506761.2	Rev	