

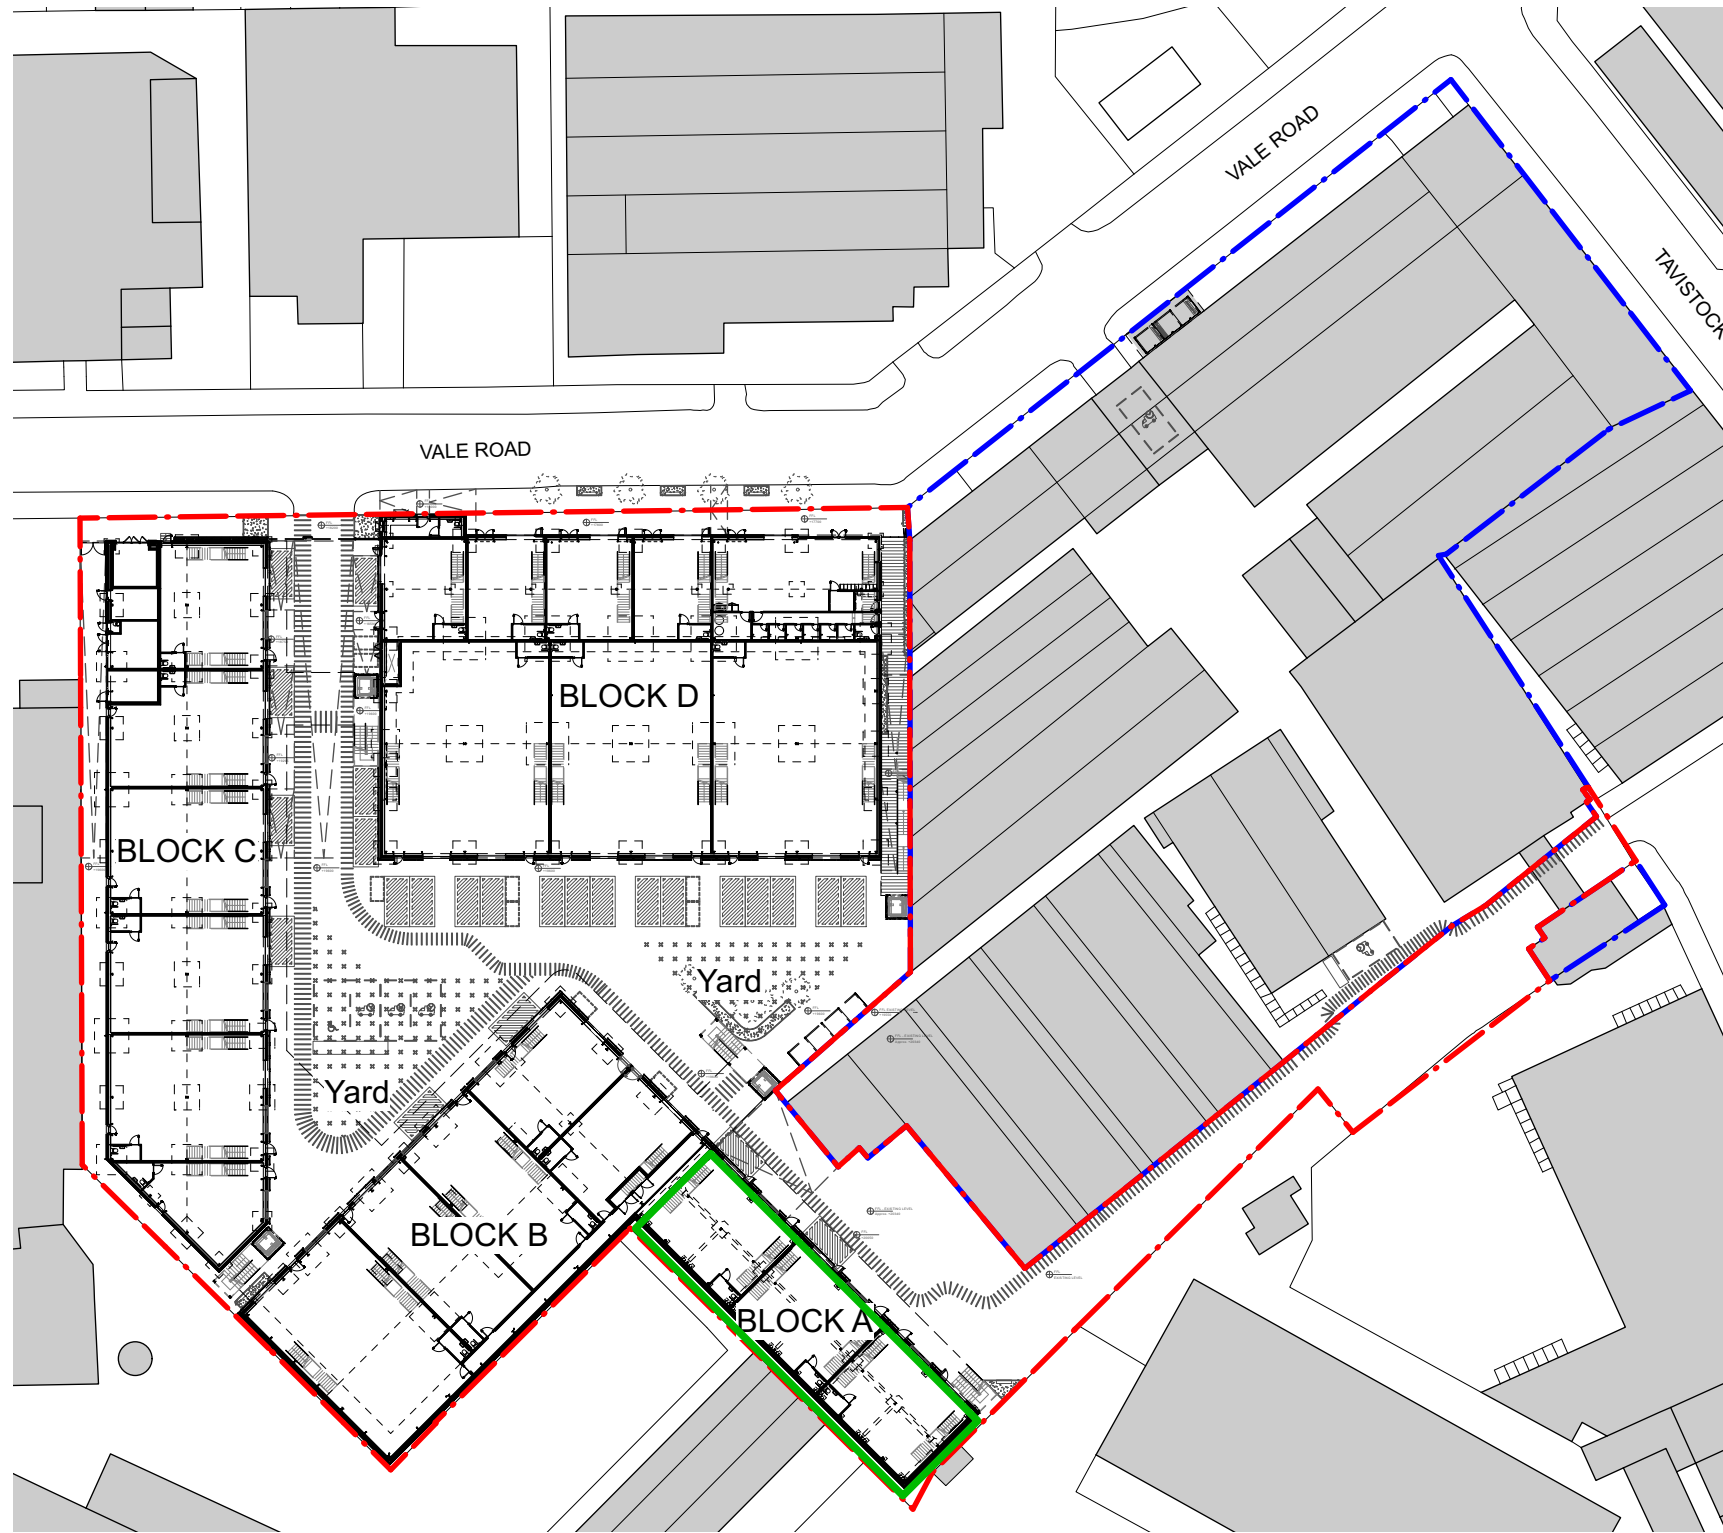


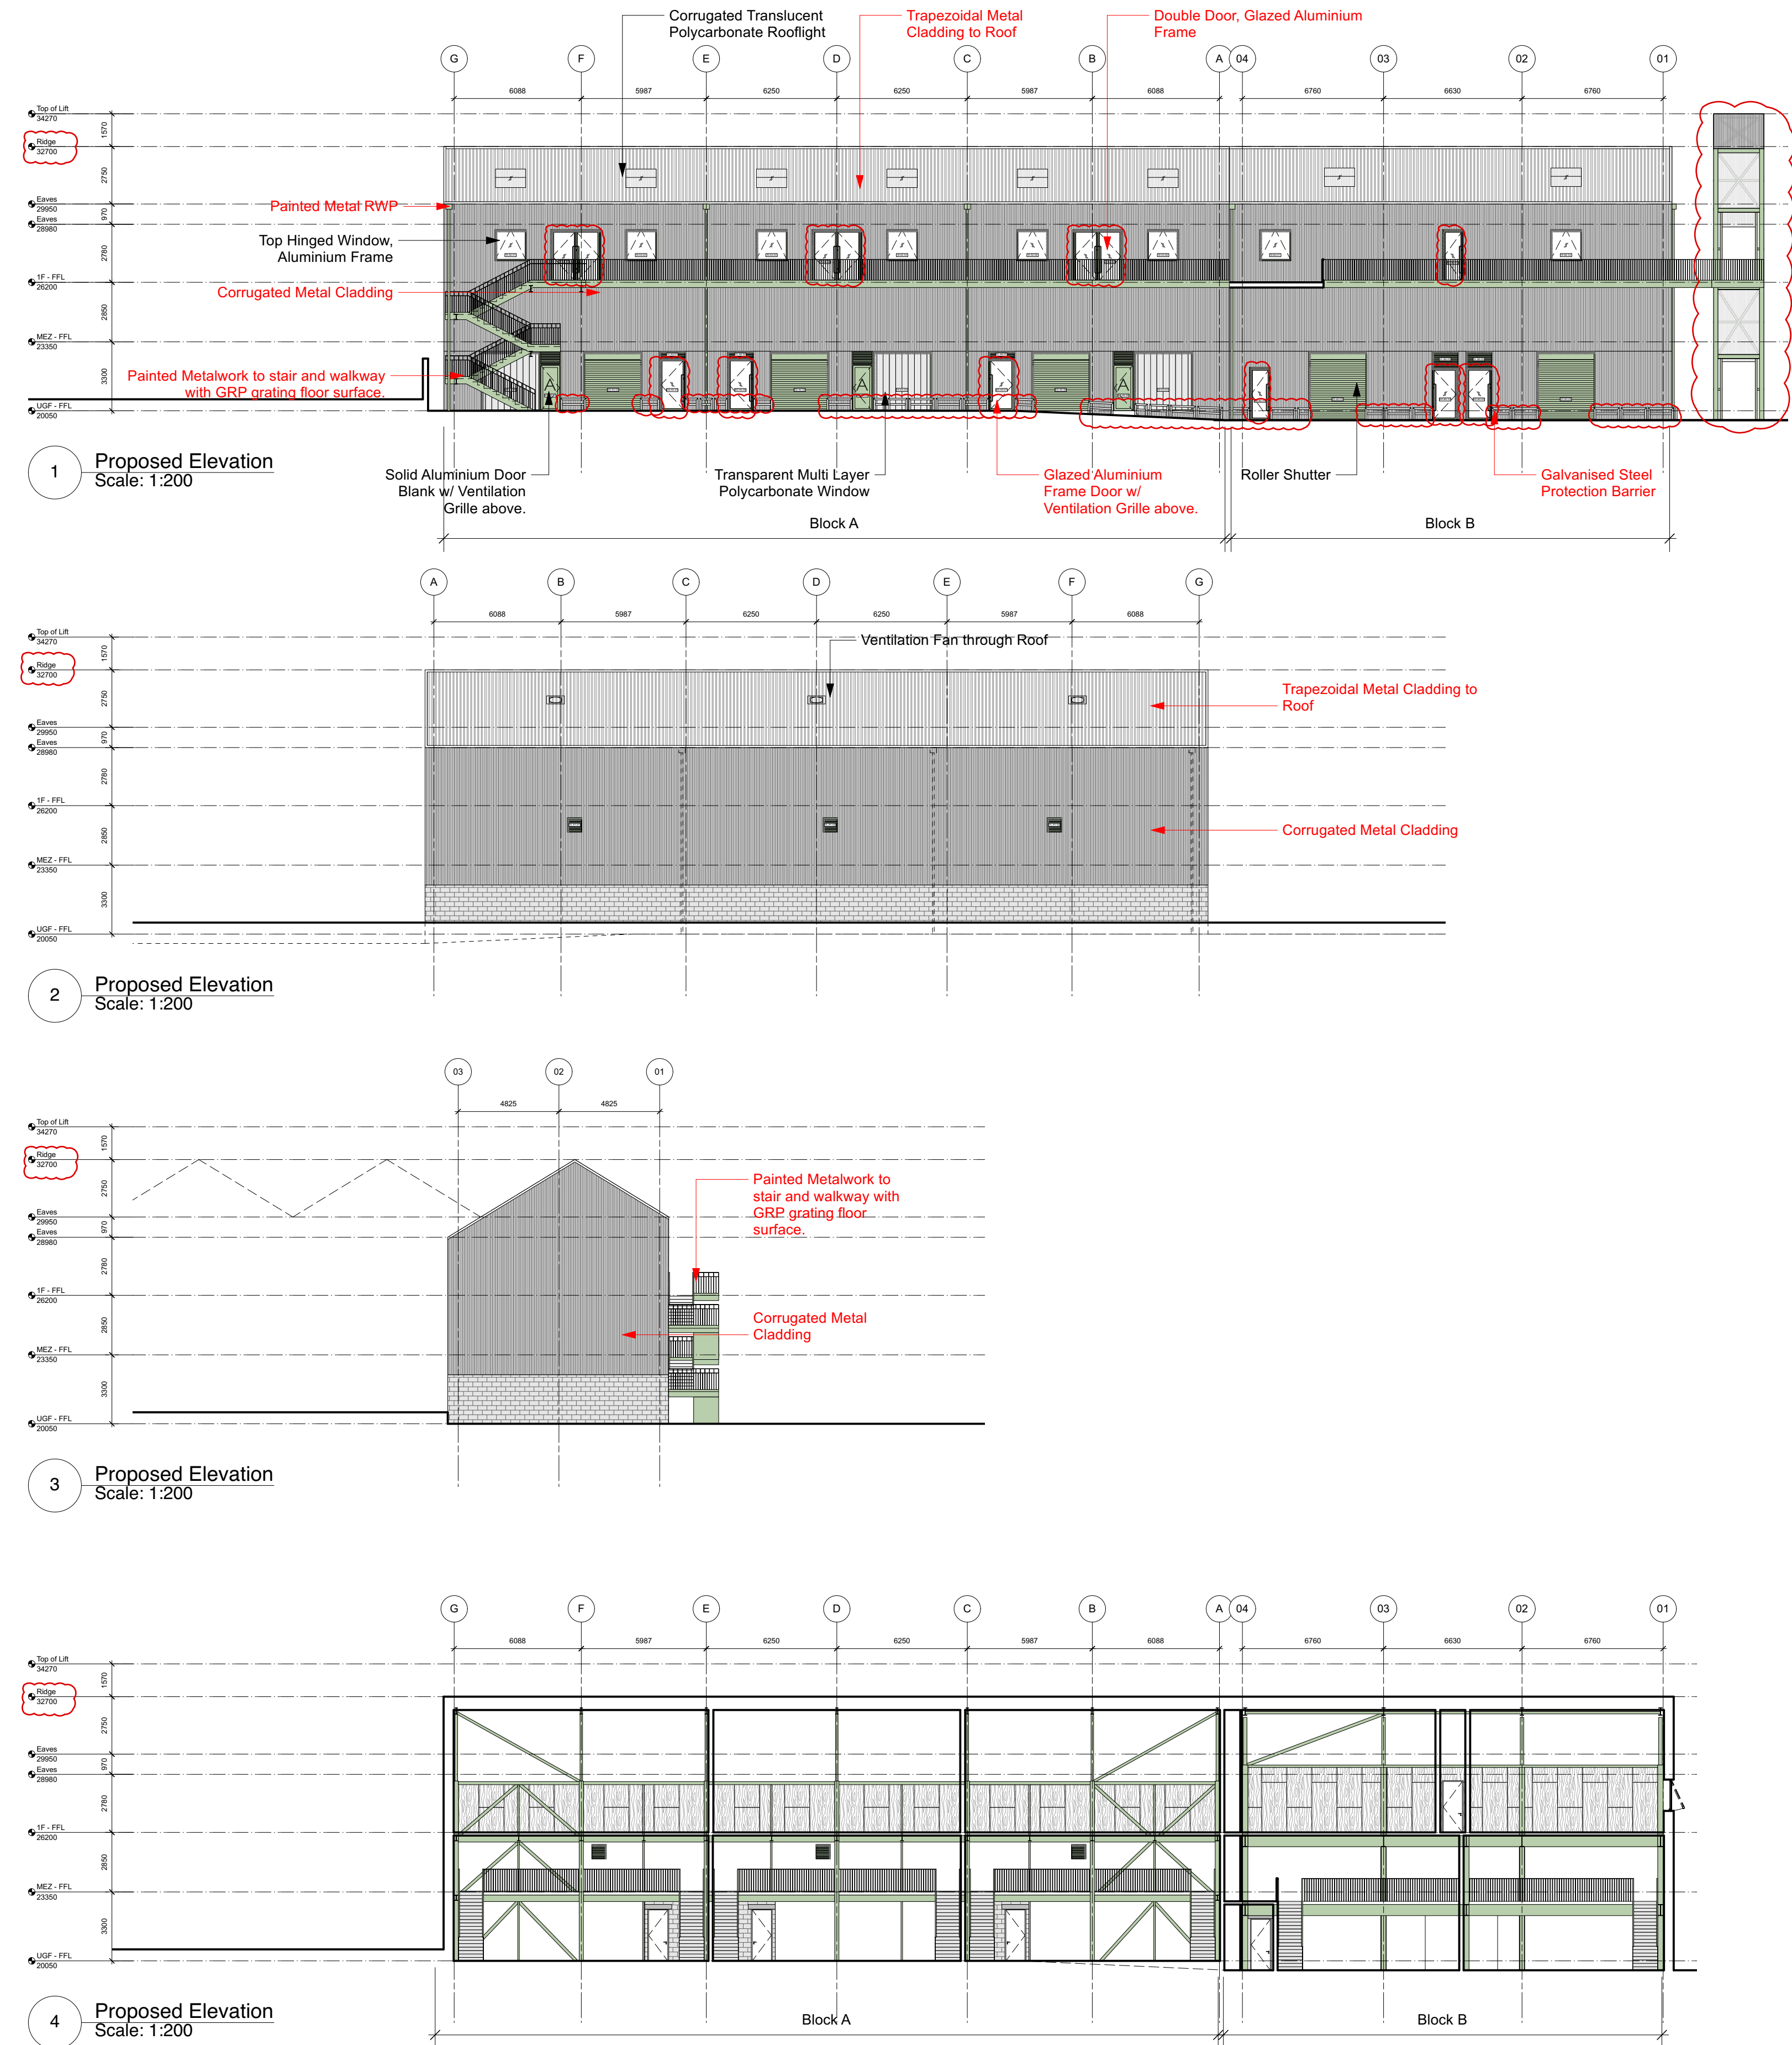

Florentia Key Plan
Scale: 1:750

Key
Site Boundary
Florentia Boundary
Block A

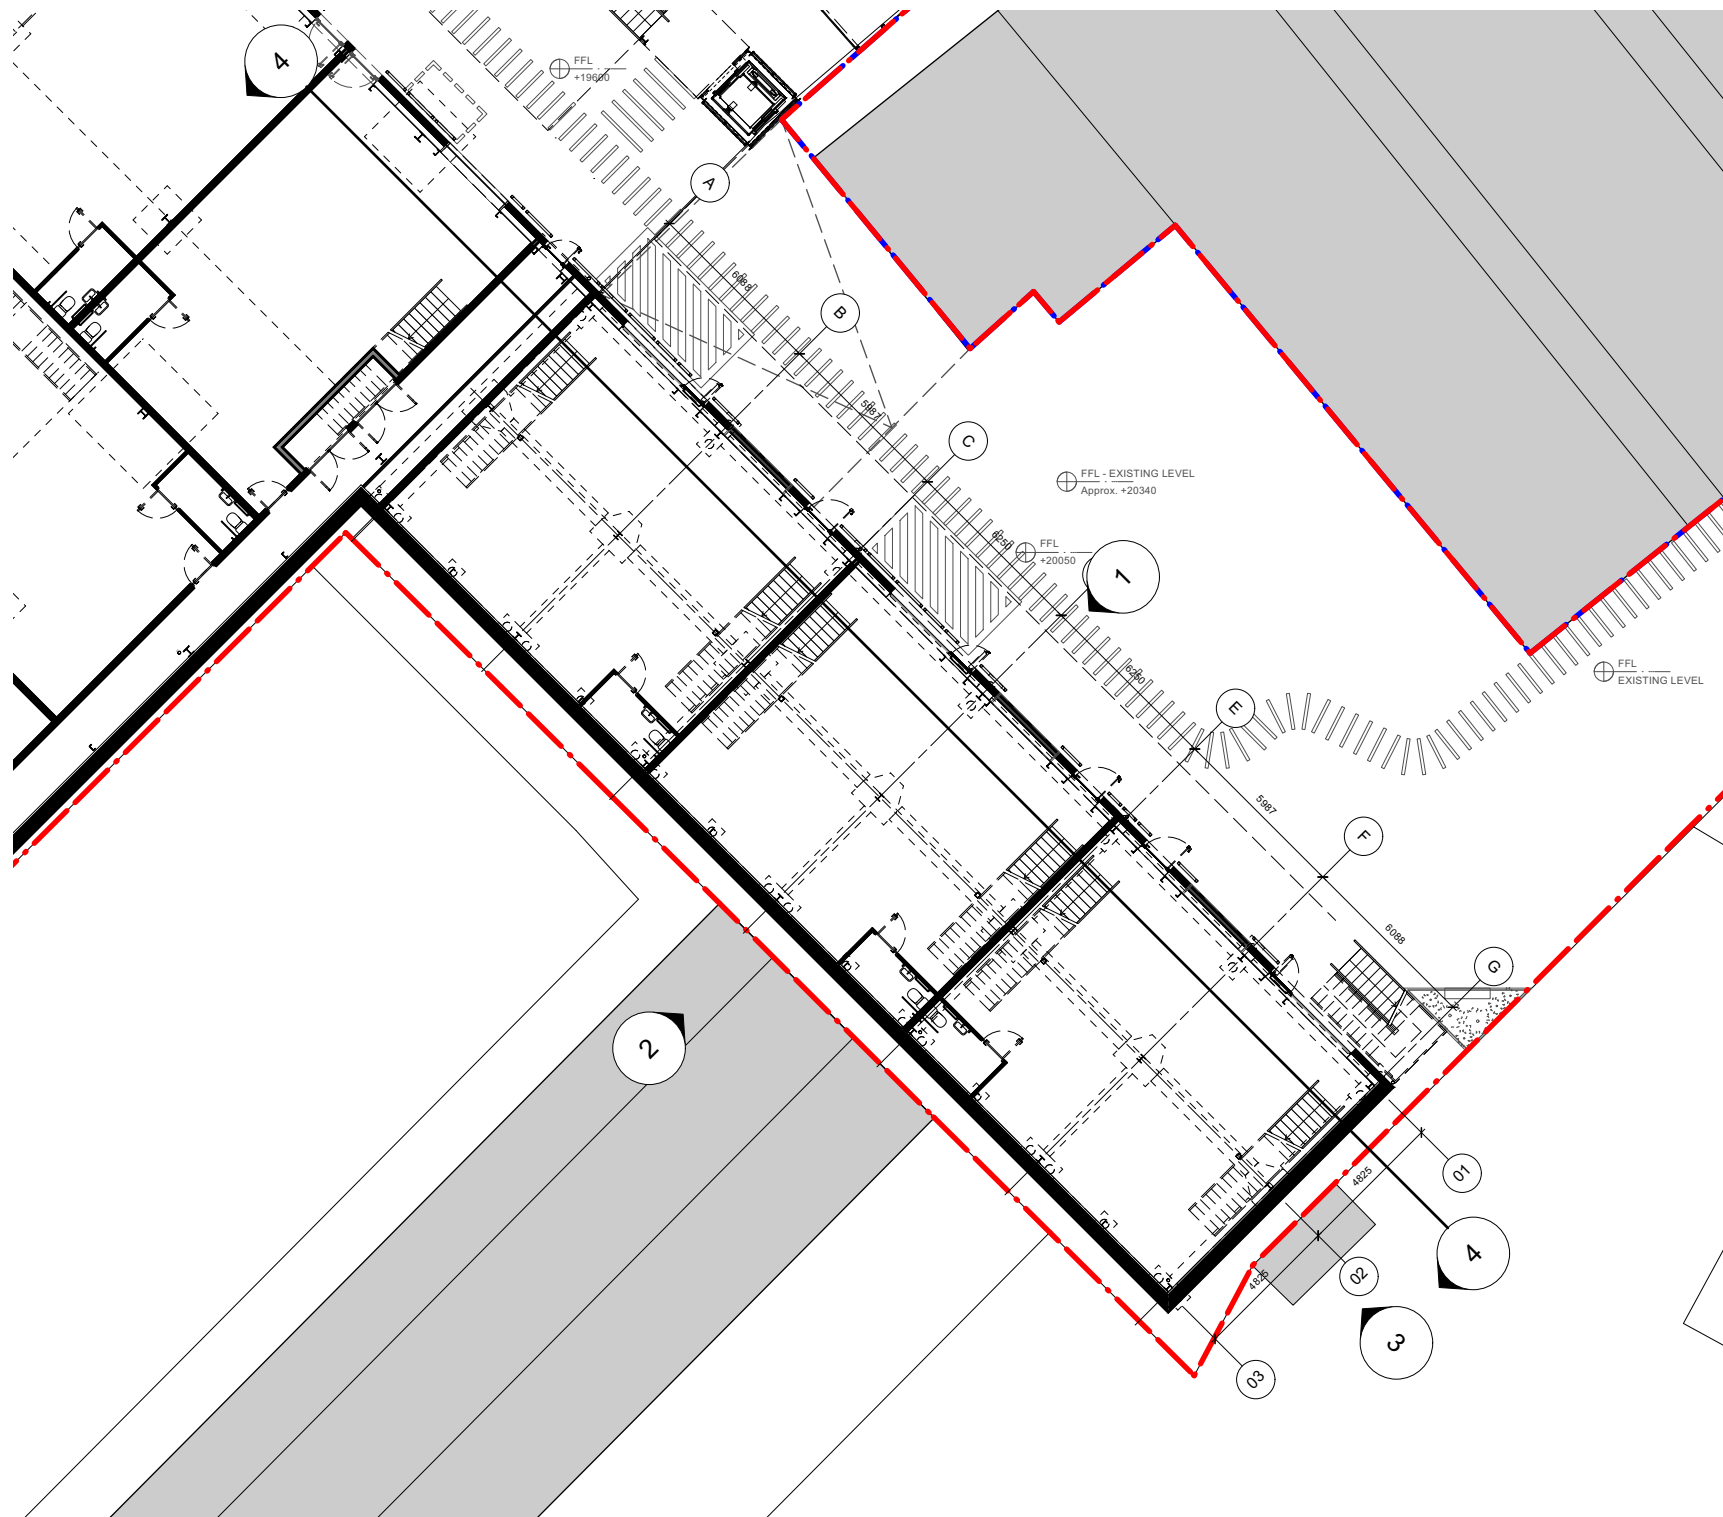

Block A Key Plan
Scale: 1:250