



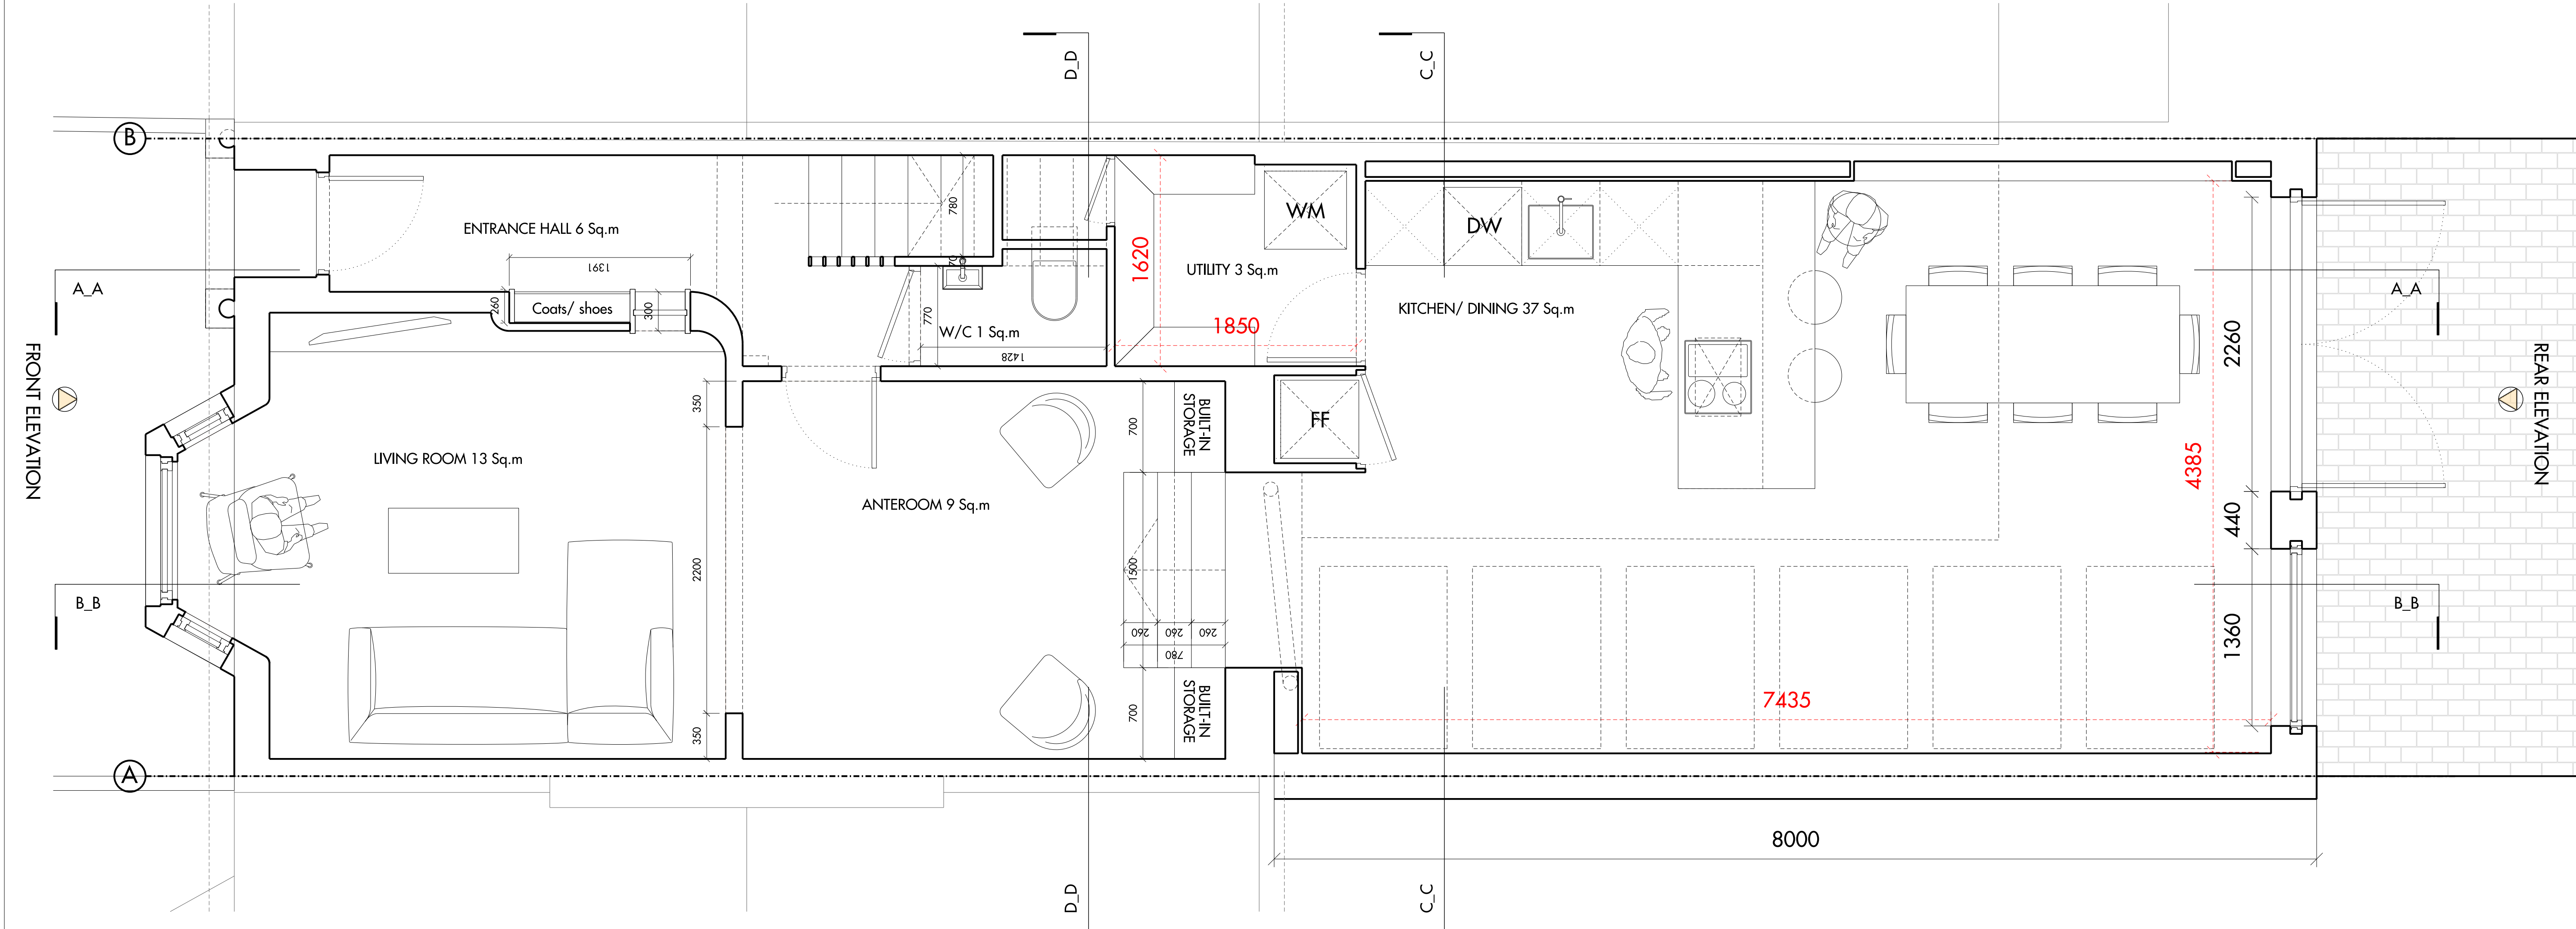

01 Proposed Ground Floor Plan
1:50 @ A3

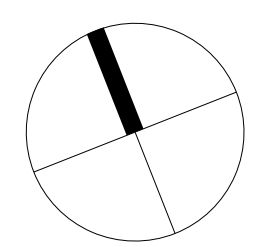

REV	DATE	DESCRIPTION	CKD


- 1 Use figured dimensions only
- 2 Do not scale from this drawing
- 3 All dimensions to be checked on site and the Architect to be informed of any discrepancies before construction commences
- 4 All references to drawings refer to current revision of that drawing
- 5 Structural and services information shown is indicative only. Refer to consultants' drawings for details and setting out
- 6 All work and materials to be in accordance with current applicable statutory legislation and to comply with all relevant codes of practice and British and European standards

 New
 Existing




64 GLENWOOD ROAD
PROPOSED GROUND FLOOR PLAN
1:50 @ A3
24.03.2021

P
Revision

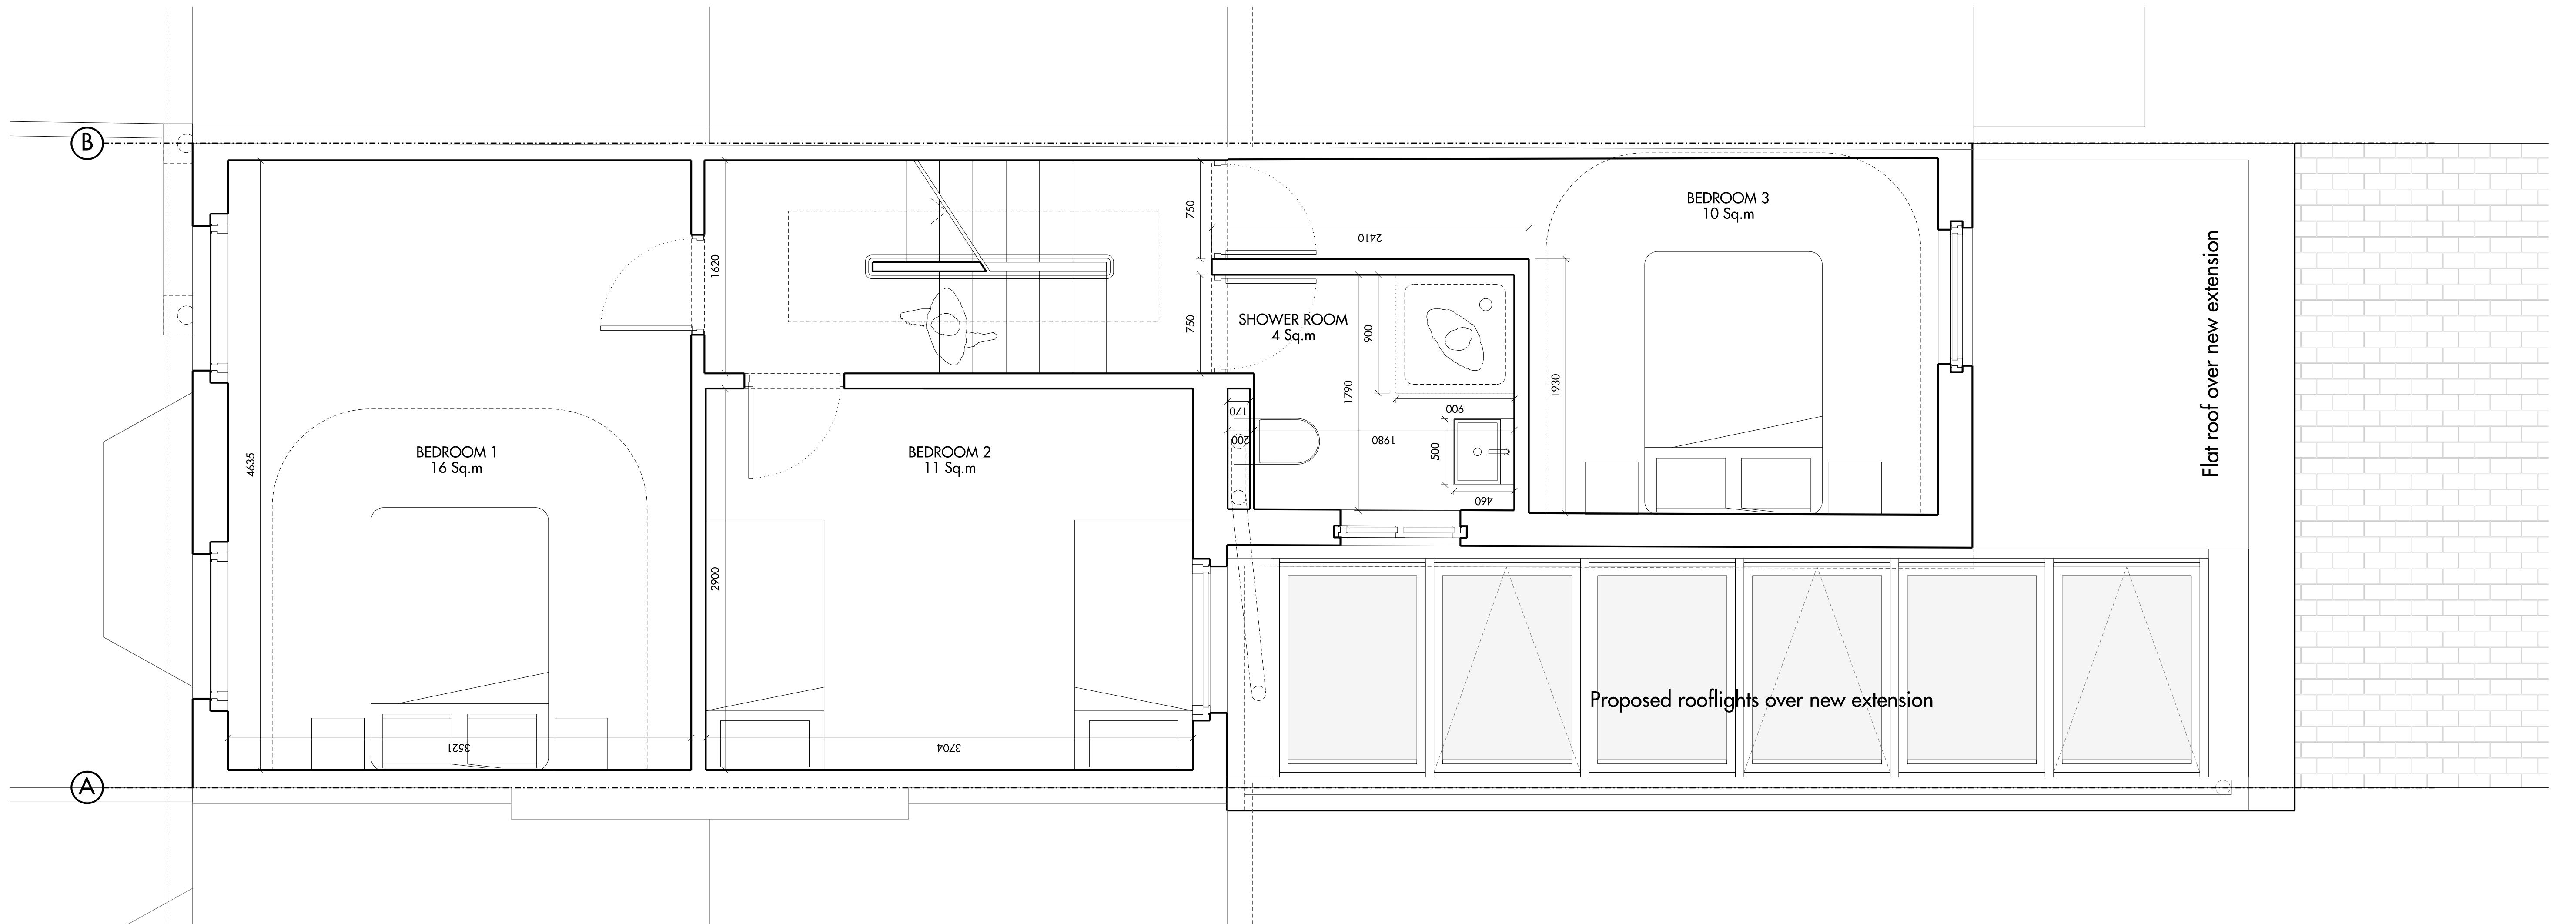


01 Proposed First Floor Plan
1:50 @ A3

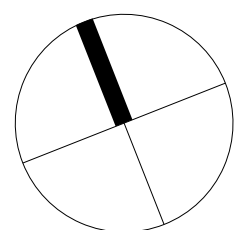

REV	DATE	DESCRIPTION	CKD


- 1 Use figured dimensions only
- 2 Do not scale from this drawing
- 3 All dimensions to be checked on site and the Architect to be informed of any discrepancies before construction commences
- 4 All references to drawings refer to current revision of that drawing
- 5 Structural and services information shown is indicative only. Refer to consultants' drawings for details and setting out
- 6 All work and materials to be in accordance with current applicable statutory legislation and to comply with all relevant codes of practice and British and European standards

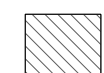 New
 Existing




64 GLENWOOD ROAD
PROPOSED FIRST FLOOR PLAN
1:50 @ A3
24.03.2021

P
Revision

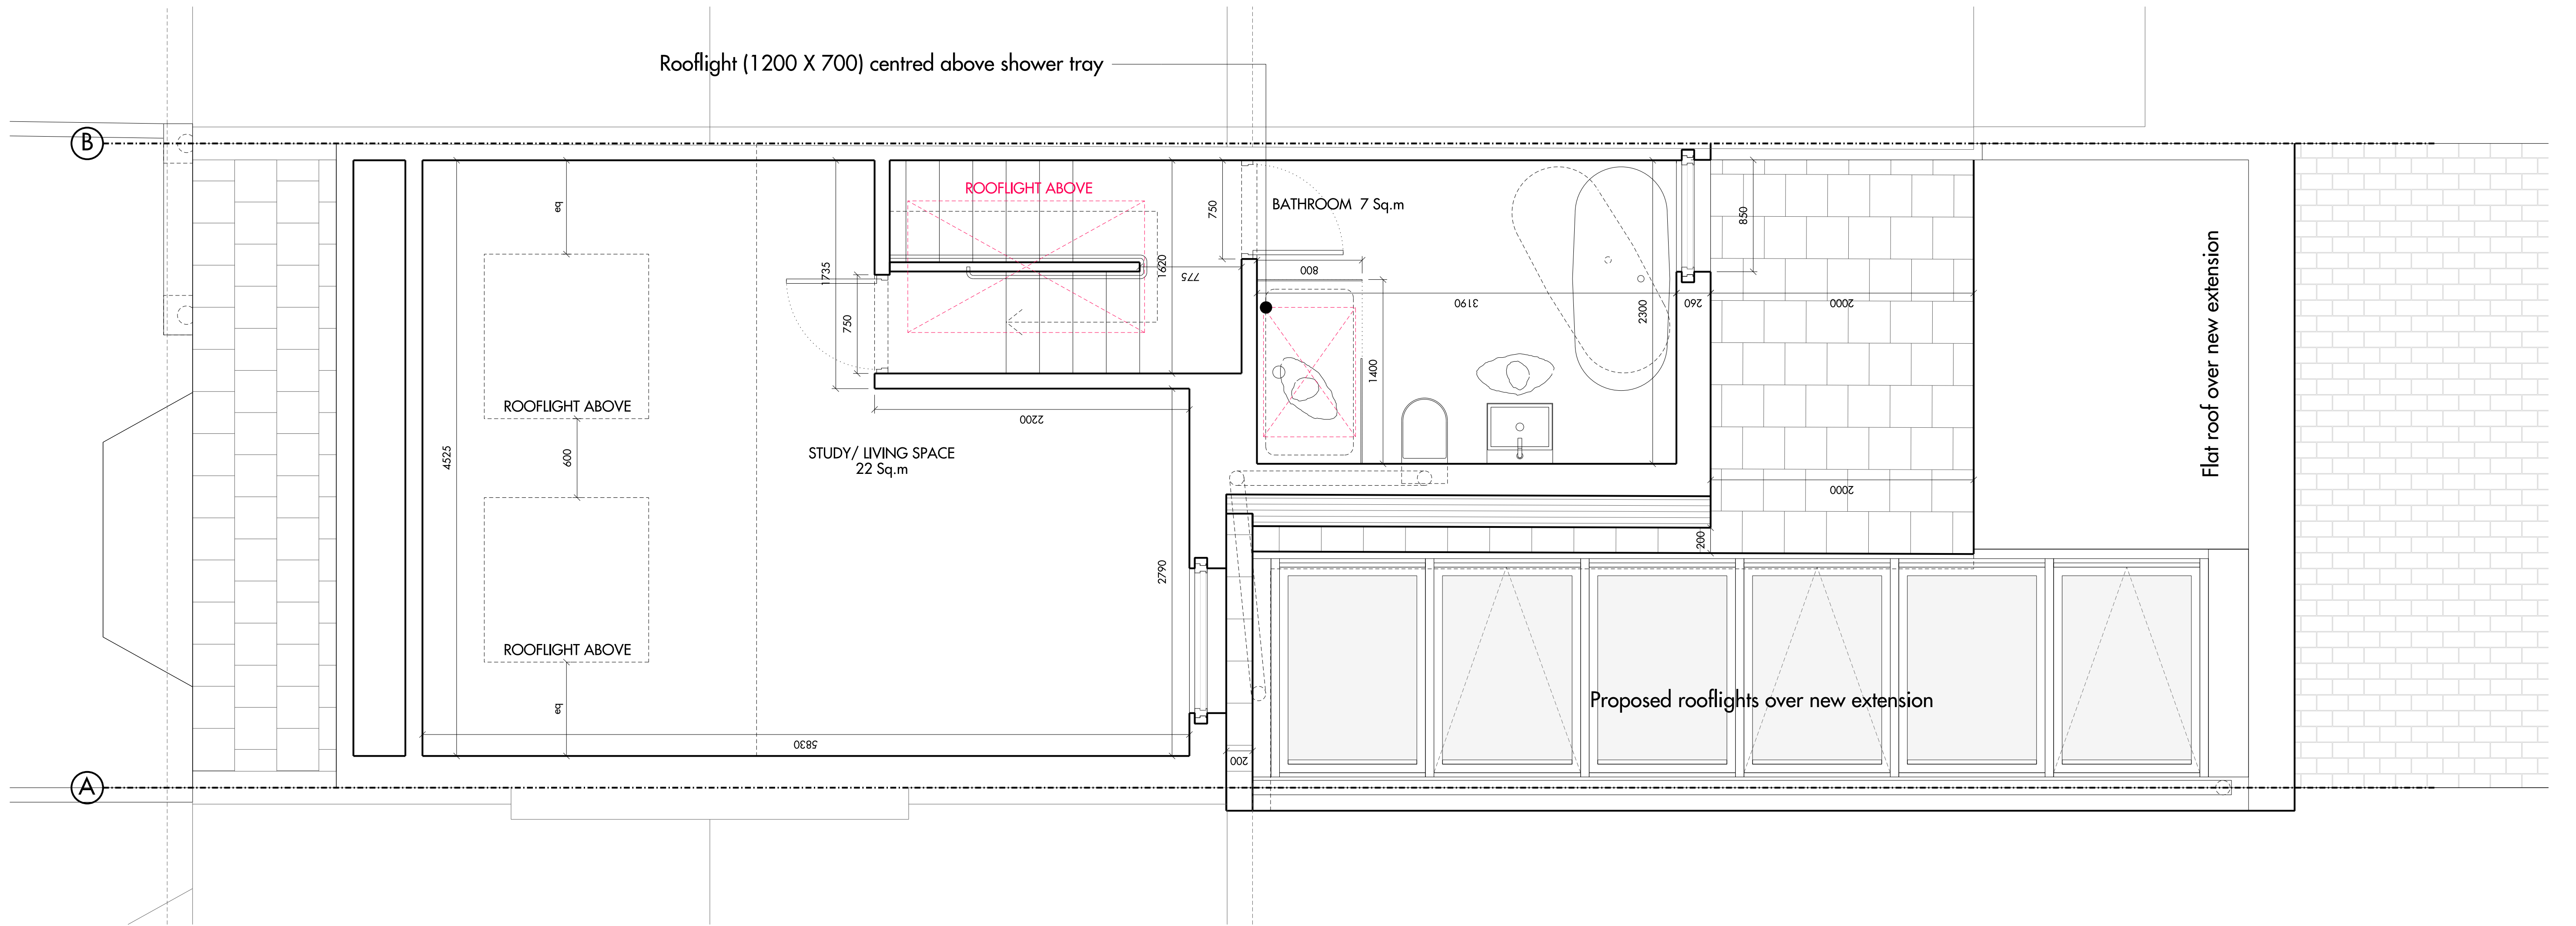


01 Proposed Loft Floor Plan
1:50 @ A3

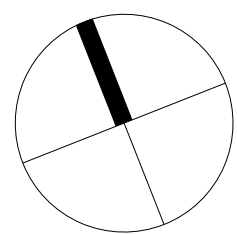

REV	DATE	DESCRIPTION	CKD

- 1 Use figured dimensions only
- 2 Do not scale from this drawing
- 3 All dimensions to be checked on site and the Architect to be informed of any discrepancies before construction commences
- 4 All references to drawings refer to current revision of that drawing
- 5 Structural and services information shown is indicative only. Refer to consultants' drawings for details and setting out
- 6 All work and materials to be in accordance with current applicable statutory legislation and to comply with all relevant codes of practice and British and European standards

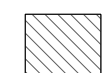
 New

 Existing




64 GLENWOOD ROAD
PROPOSED LOFT FLOOR PLAN
1:50 @ A3
24.03.2021

P
Revision

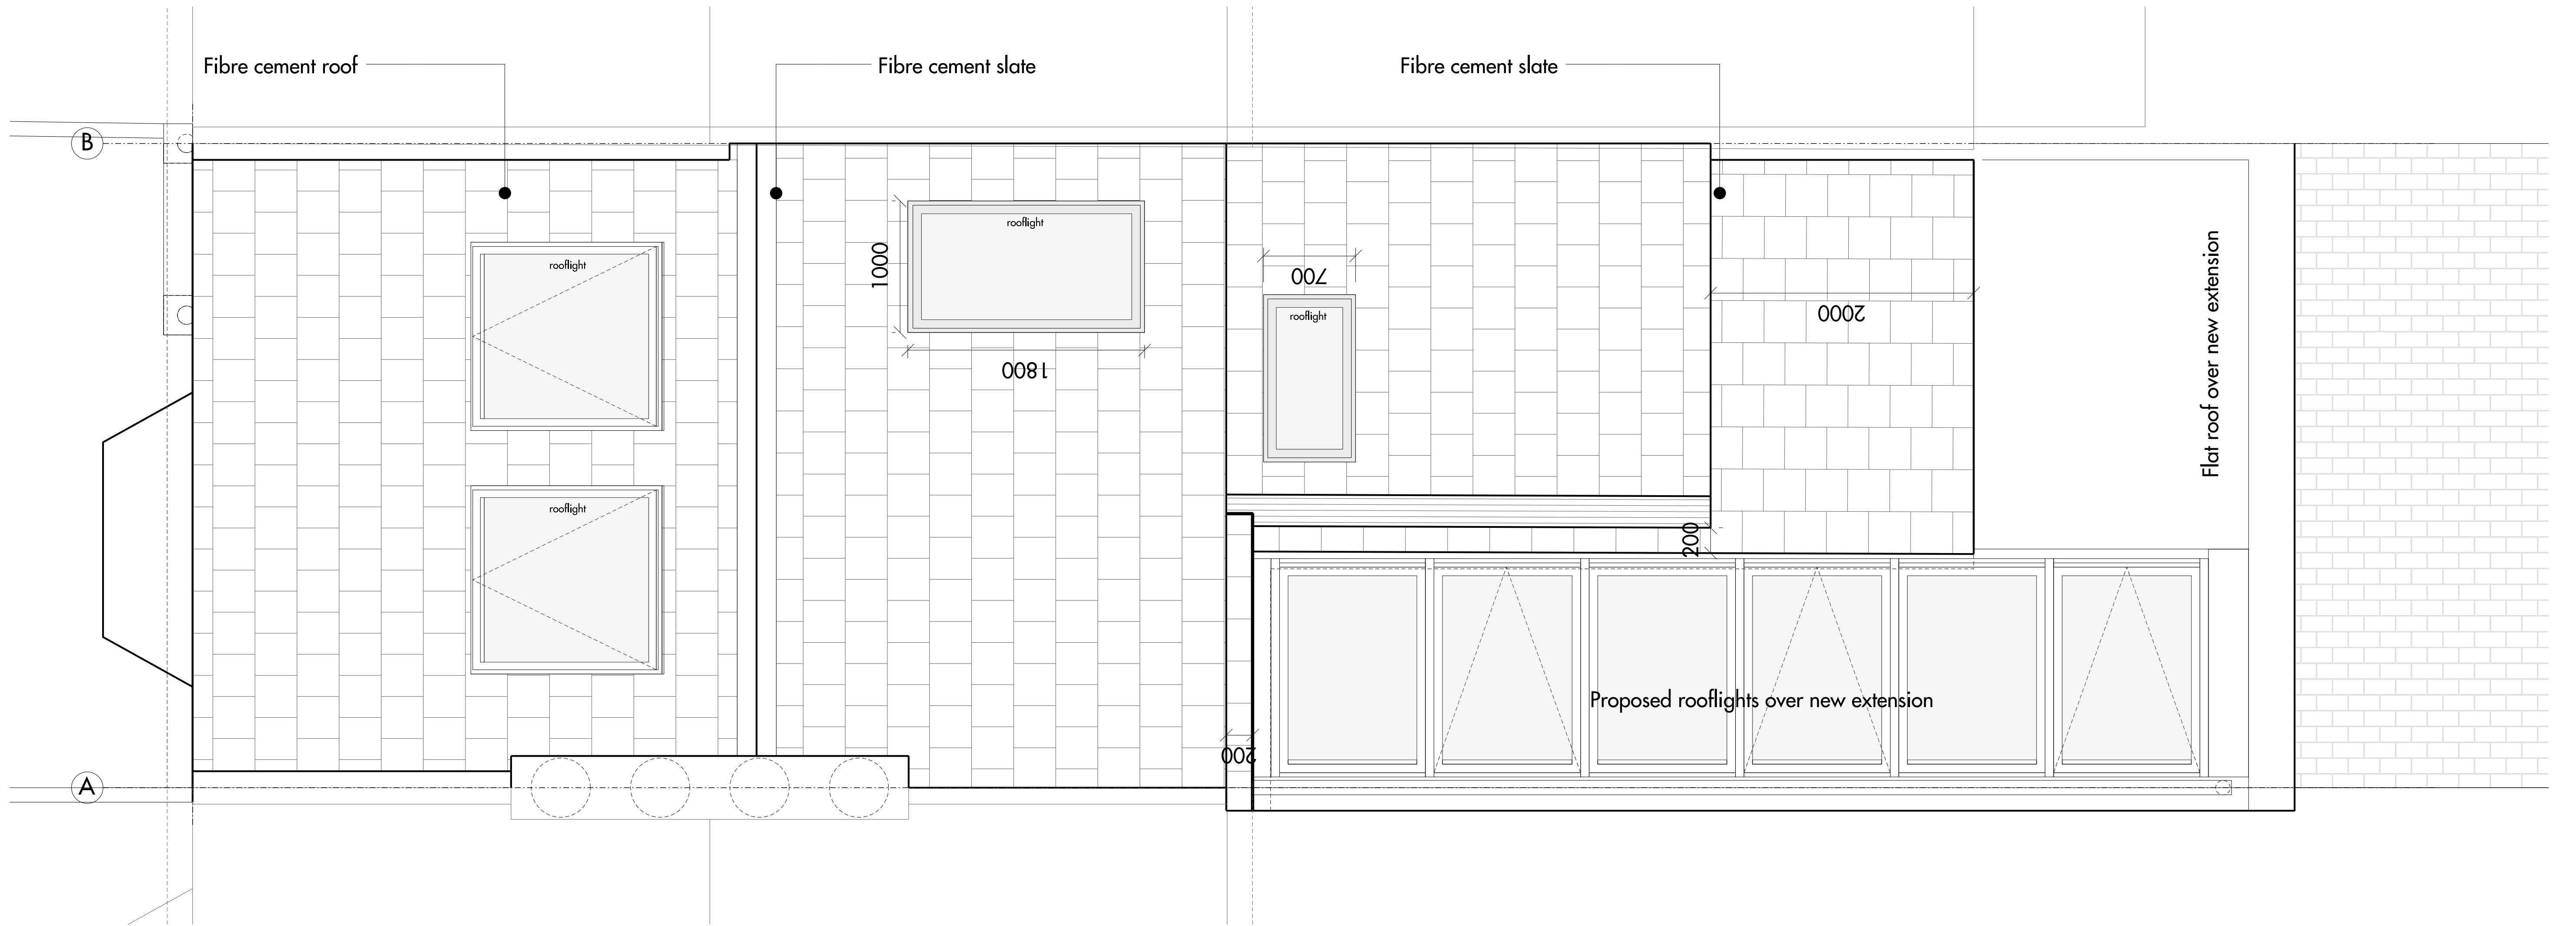

01 Proposed Roof Floor Plan
1:50 @ A3

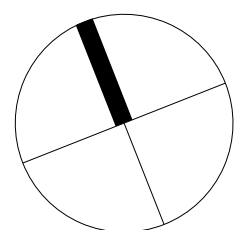



REV	DATE	DESCRIPTION	CKD

- 1 Use figured dimensions only
- 2 Do not scale from this drawing
- 3 All dimensions to be checked on site and the Architect to be informed of any discrepancies before construction commences
- 4 All references to drawings refer to current revision of that drawing
- 5 Structural and services information shown is indicative only. Refer to consultants' drawings for details and setting out
- 6 All work and materials to be in accordance with current applicable statutory legislation and to comply with all relevant codes of practice and British and European standards



64 GLENWOOD ROAD
PROPOSED ROOF FLOOR PLAN
1:50 @ A3
24.03.2021


P
Revision

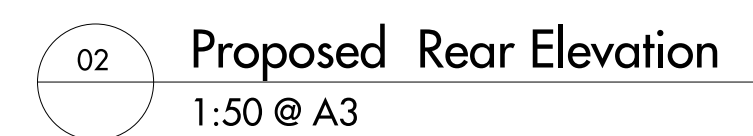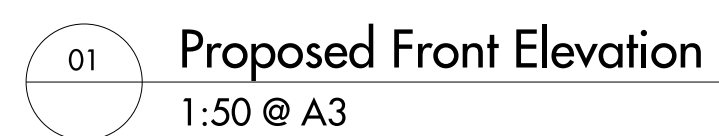[illegible]

- 1 Use figured dimensions only
- 2 Do not scale from this drawing
- 3 All dimensions to be checked on site and the Architect to be
informed of any discrepancies before construction commences
- 4 All references to drawings refer to current revision of that drawing
- 5 Structural and services information shown is indicative only. Refer to
consultants' drawings for details and setting out
- 6 All work and materials to be in accordance with current applicable statutory legislation
and to comply with all relevant codes of practice and British and European standards

64 GLENWOOD ROAD
PROPOSED ELEVATIONS
1:50 @ A3
24.03.2020


5

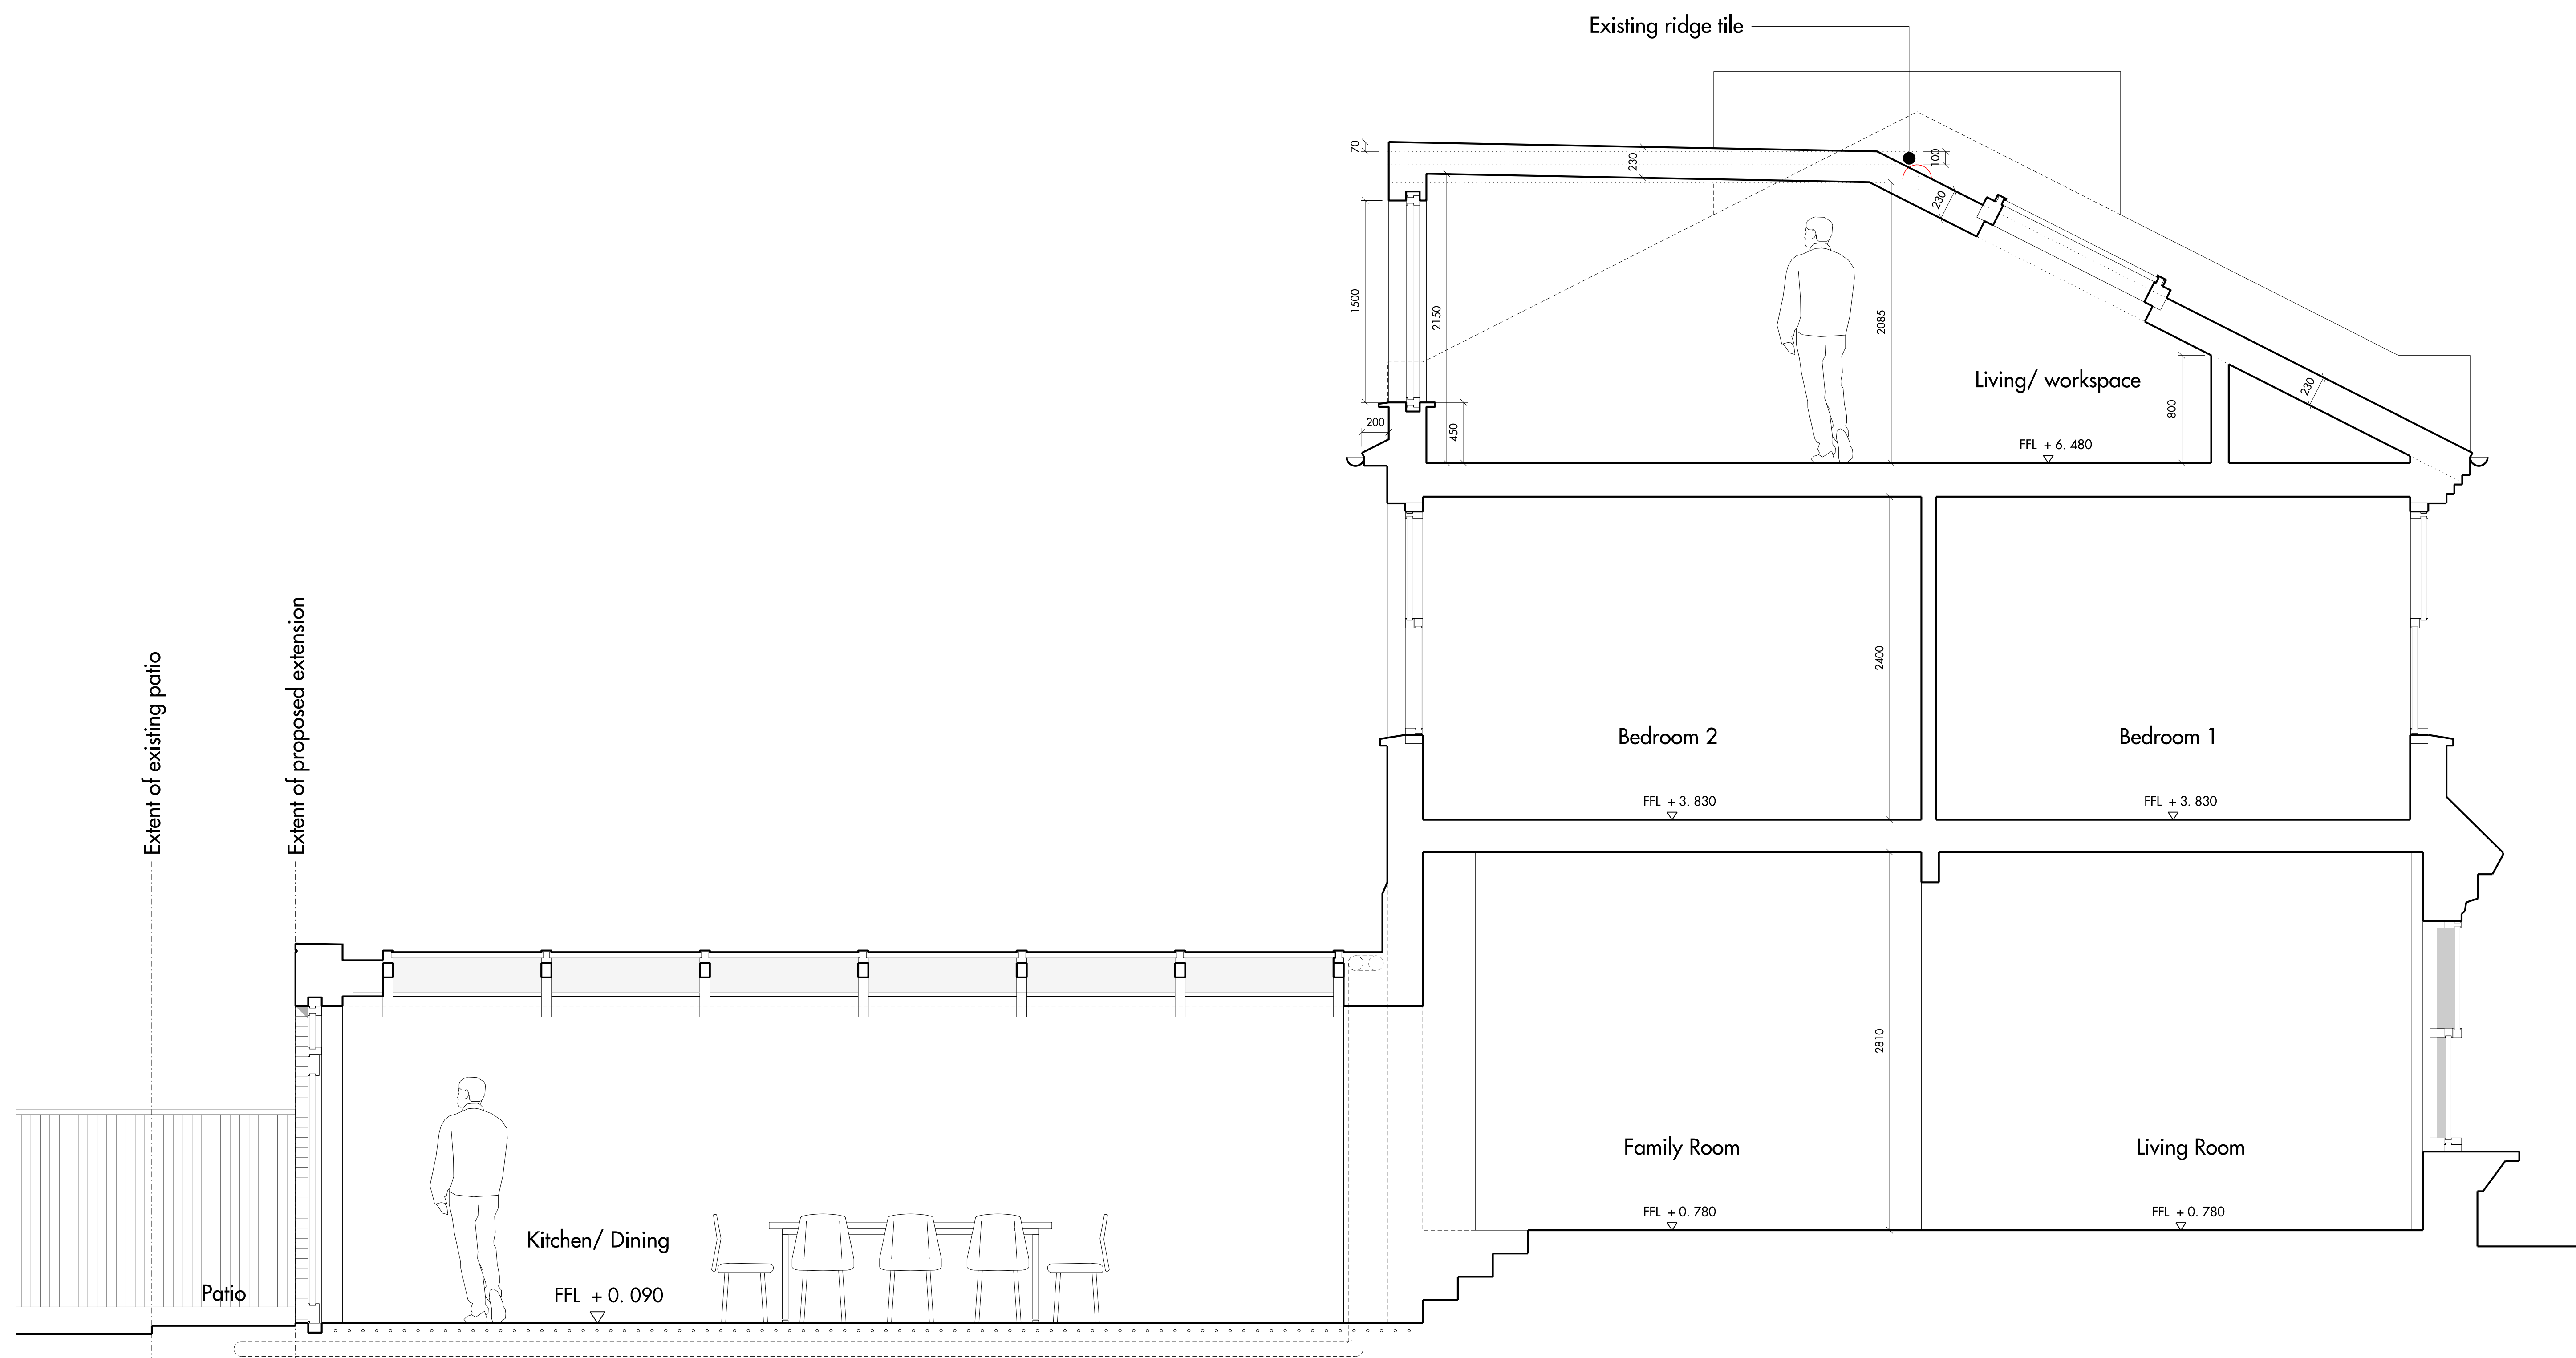


01 Proposed Section B_B
1:50 @ A3


[illegible]

- 1 Use figured dimensions only
- 2 Do not scale from this drawing
- 3 All dimensions to be checked on site and the Architect to be informed of any discrepancies before construction commences
- 4 All references to drawings refer to current revision of that drawing
- 5 Structural and services information shown is indicative only. Refer to consultants' drawings for details and setting out
- 6 All work and materials to be in accordance with current applicable statutory legislation and to comply with all relevant codes of practice and British and European standards

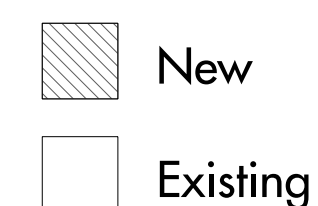

64 GLENWOOD ROAD
PROPOSED SECTION B_B
1:50 @ A3
24.03.2020

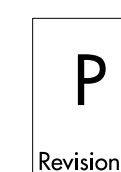

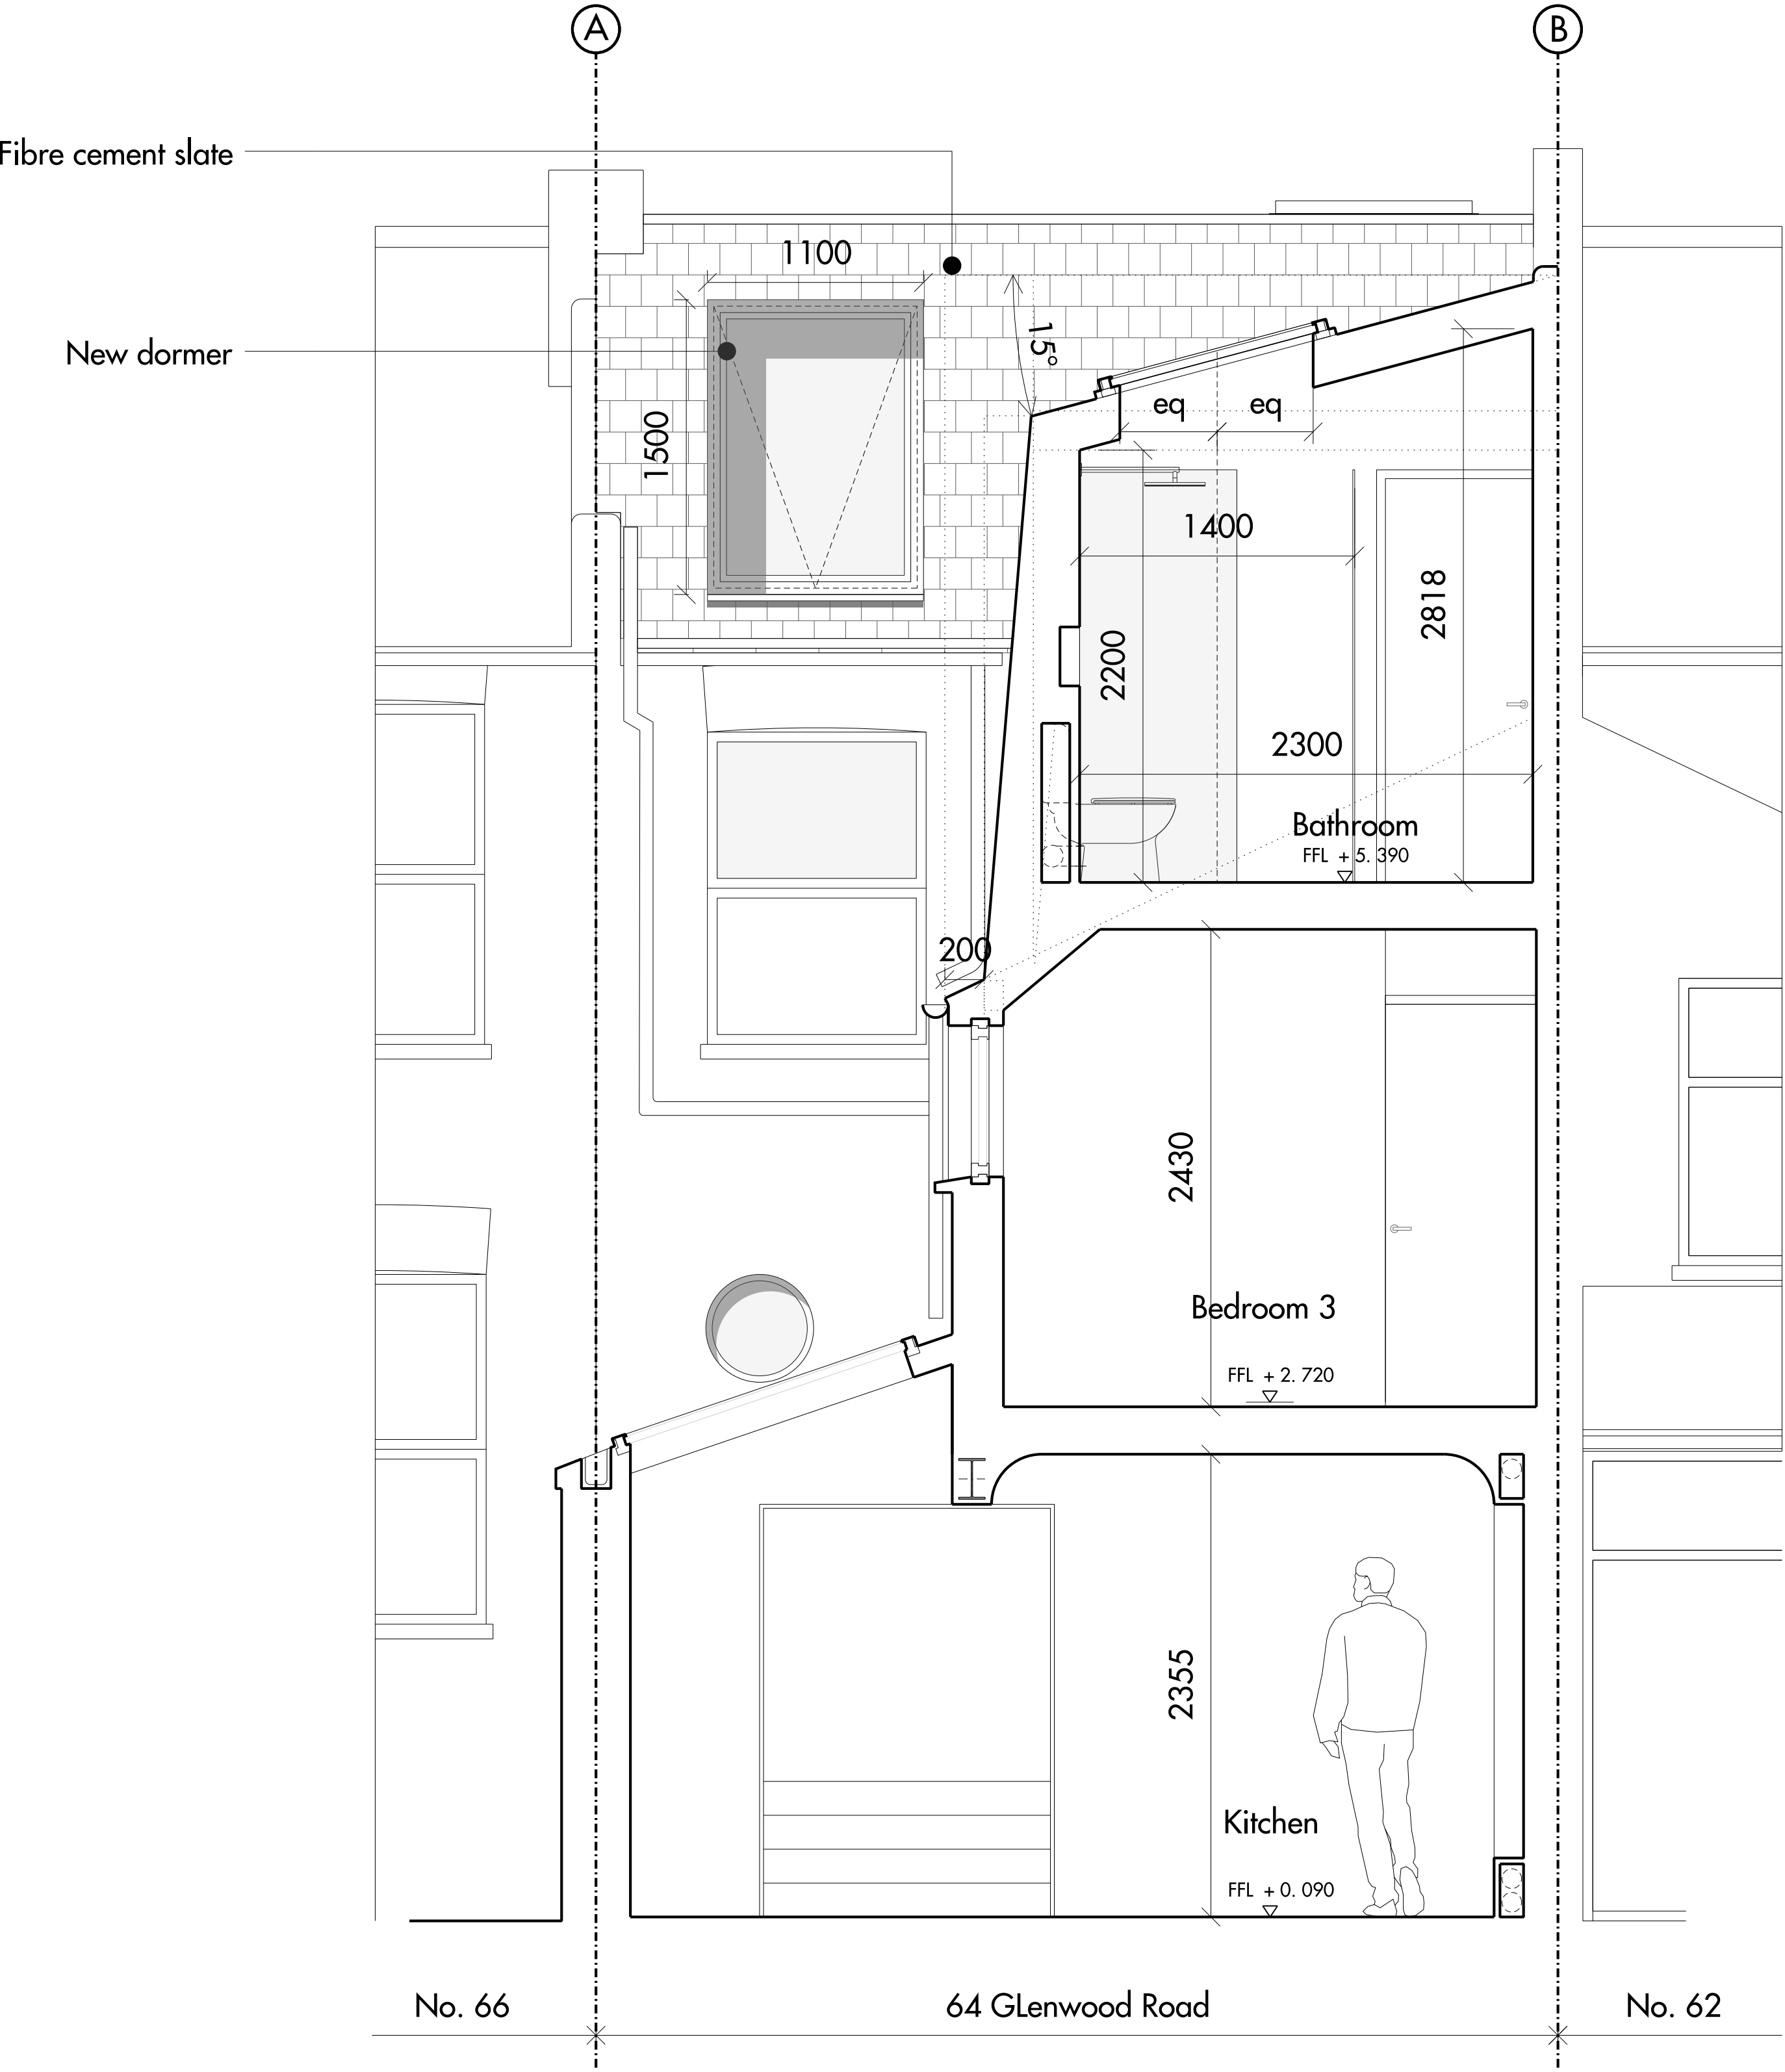

02 Proposed Section C_C
1:50 @ A3

REV	DATE	DESCRIPTION	CMD

- 1 Use figured dimensions only
- 2 Do not scale from this drawing
- 3 All dimensions to be checked on site and the Architect to be informed of any discrepancies before construction commences
- 4 All references to drawings refer to current revision of that drawing
- 5 Structural and services information shown is indicative only. Refer to consultants' drawings for details and setting out
- 6 All work and materials to be in accordance with current applicable statutory legislation and to comply with all relevant codes of practice and British and European standards

 New
 Existing



64 GLENWOOD ROAD
PROPOSED SECTIONS
1:50 @ A3
24.03.2021

P
Revision