



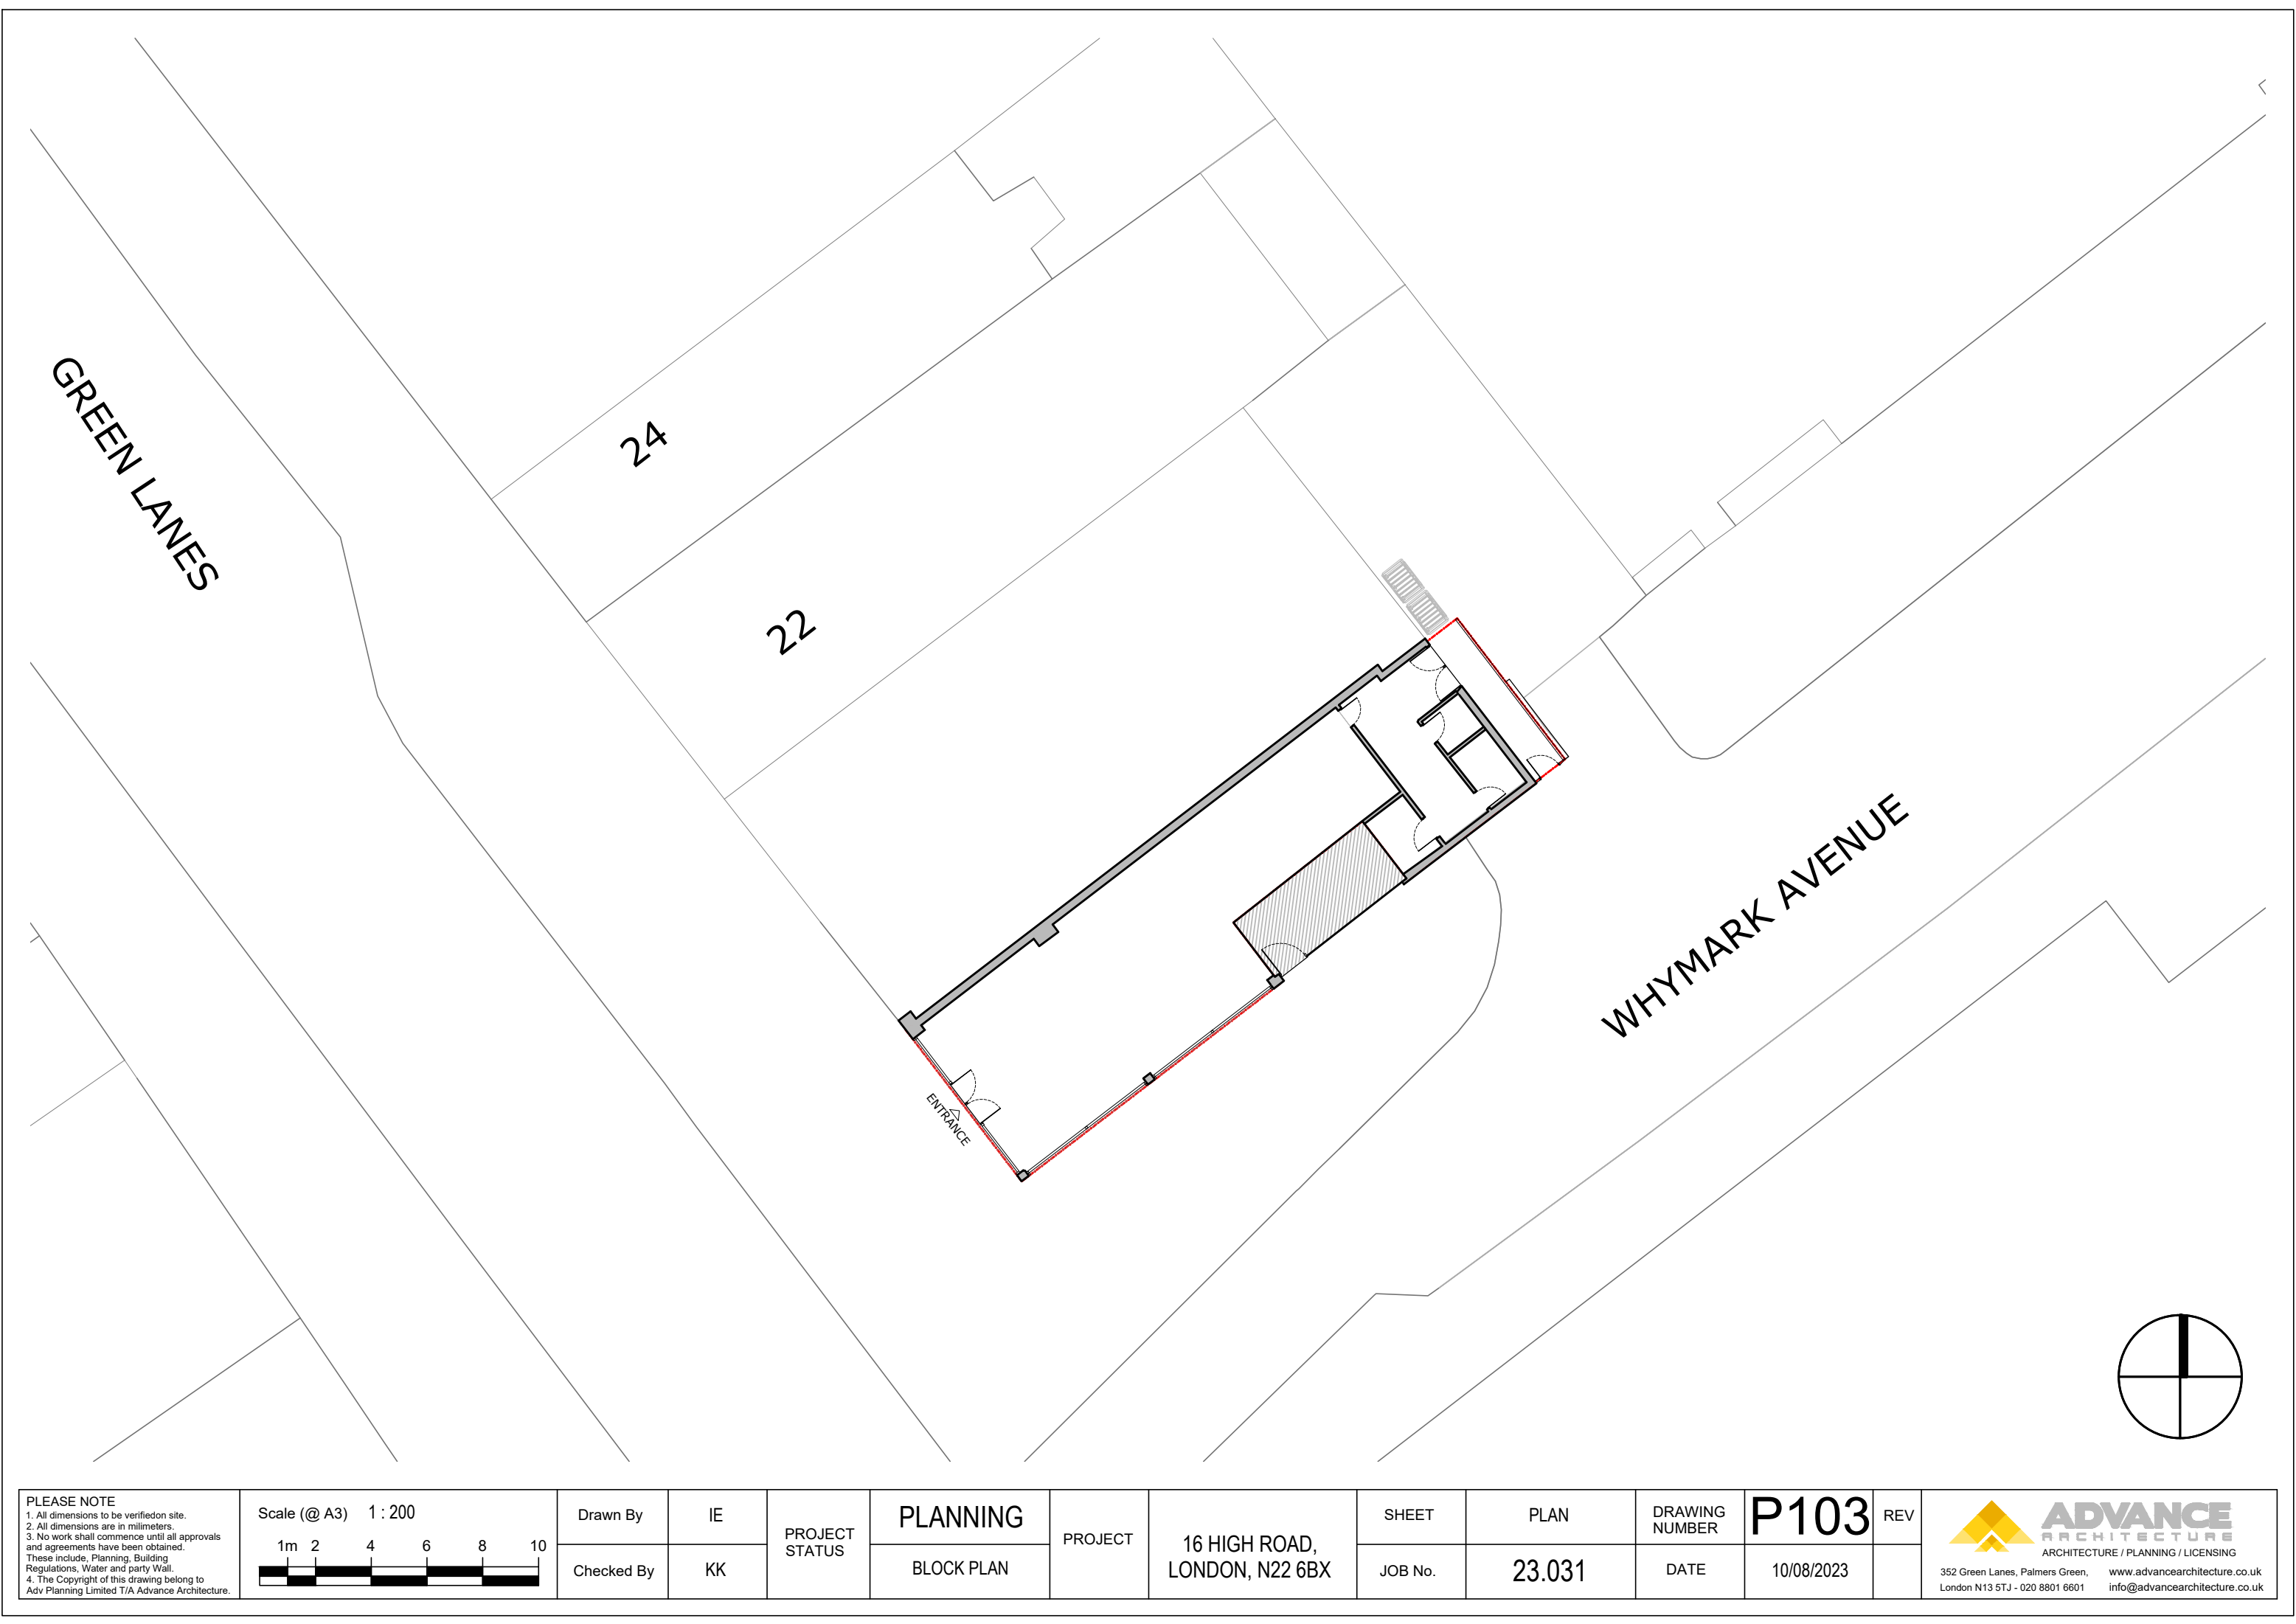

PLEASE NOTE
1. All dimensions to be verified on site.
2. All dimensions are in millimeters.
3. No work shall commence until all approvals and agreements have been obtained.
These include, Planning, Building Regulations, Water and party Wall.
4. The Copyright of this drawing belong to Adv Planning Limited T/A Advance Architecture.

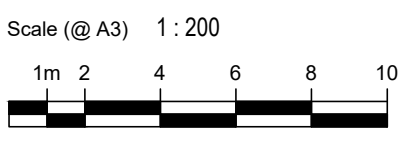

Drawn By	IE
Checked By	KK

PROJECT STATUS

PLANNING
BLOCK PLAN

PROJECT

16 HIGH ROAD, LONDON, N22 6BX

SHEET
JOB No.

PLAN
23.031

DRAWING NUMBER
DATE

P103
10/08/2023

REV



ADVANCE
ARCHITECTURE

ARCHITECTURE / PLANNING / LICENSING

352 Green Lanes, Palmers Green,
London N13 5TJ - 020 8801 6601

www.advancearchitecture.co.uk
info@advancearchitecture.co.uk