



1 EXISTING REAR ISOMETRIC

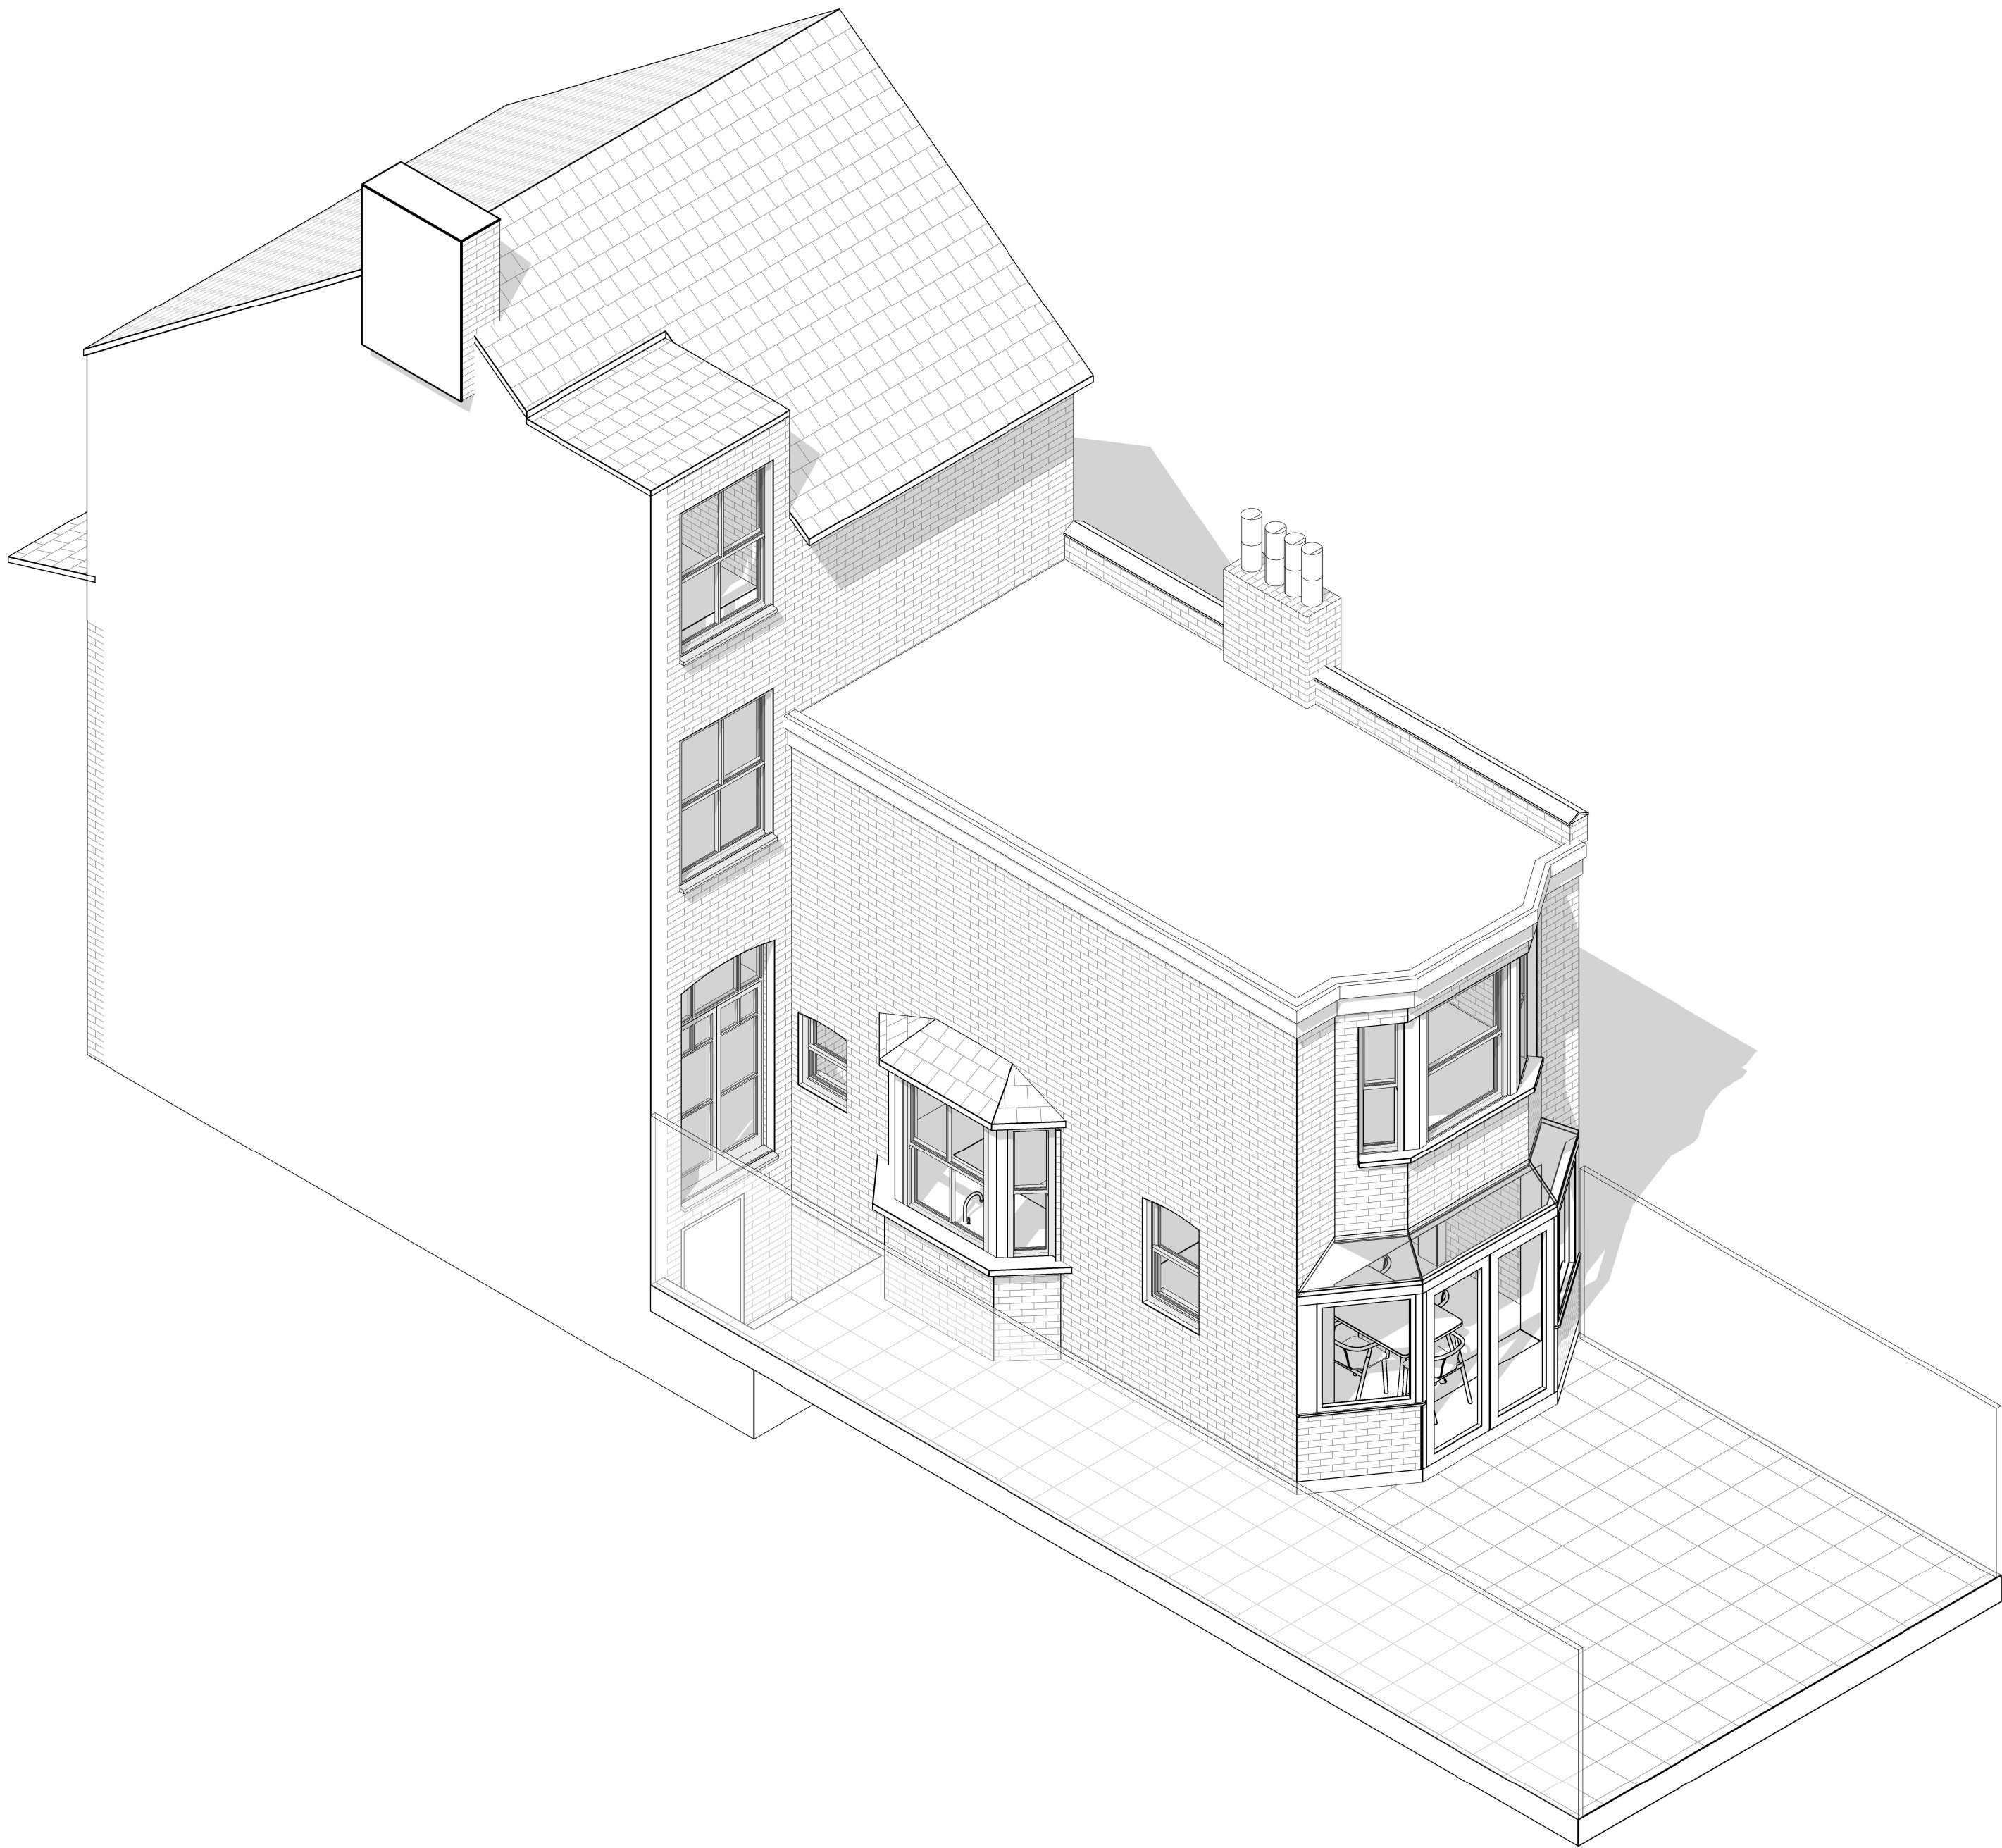

2 PROPOSED REAR ISOMETRIC

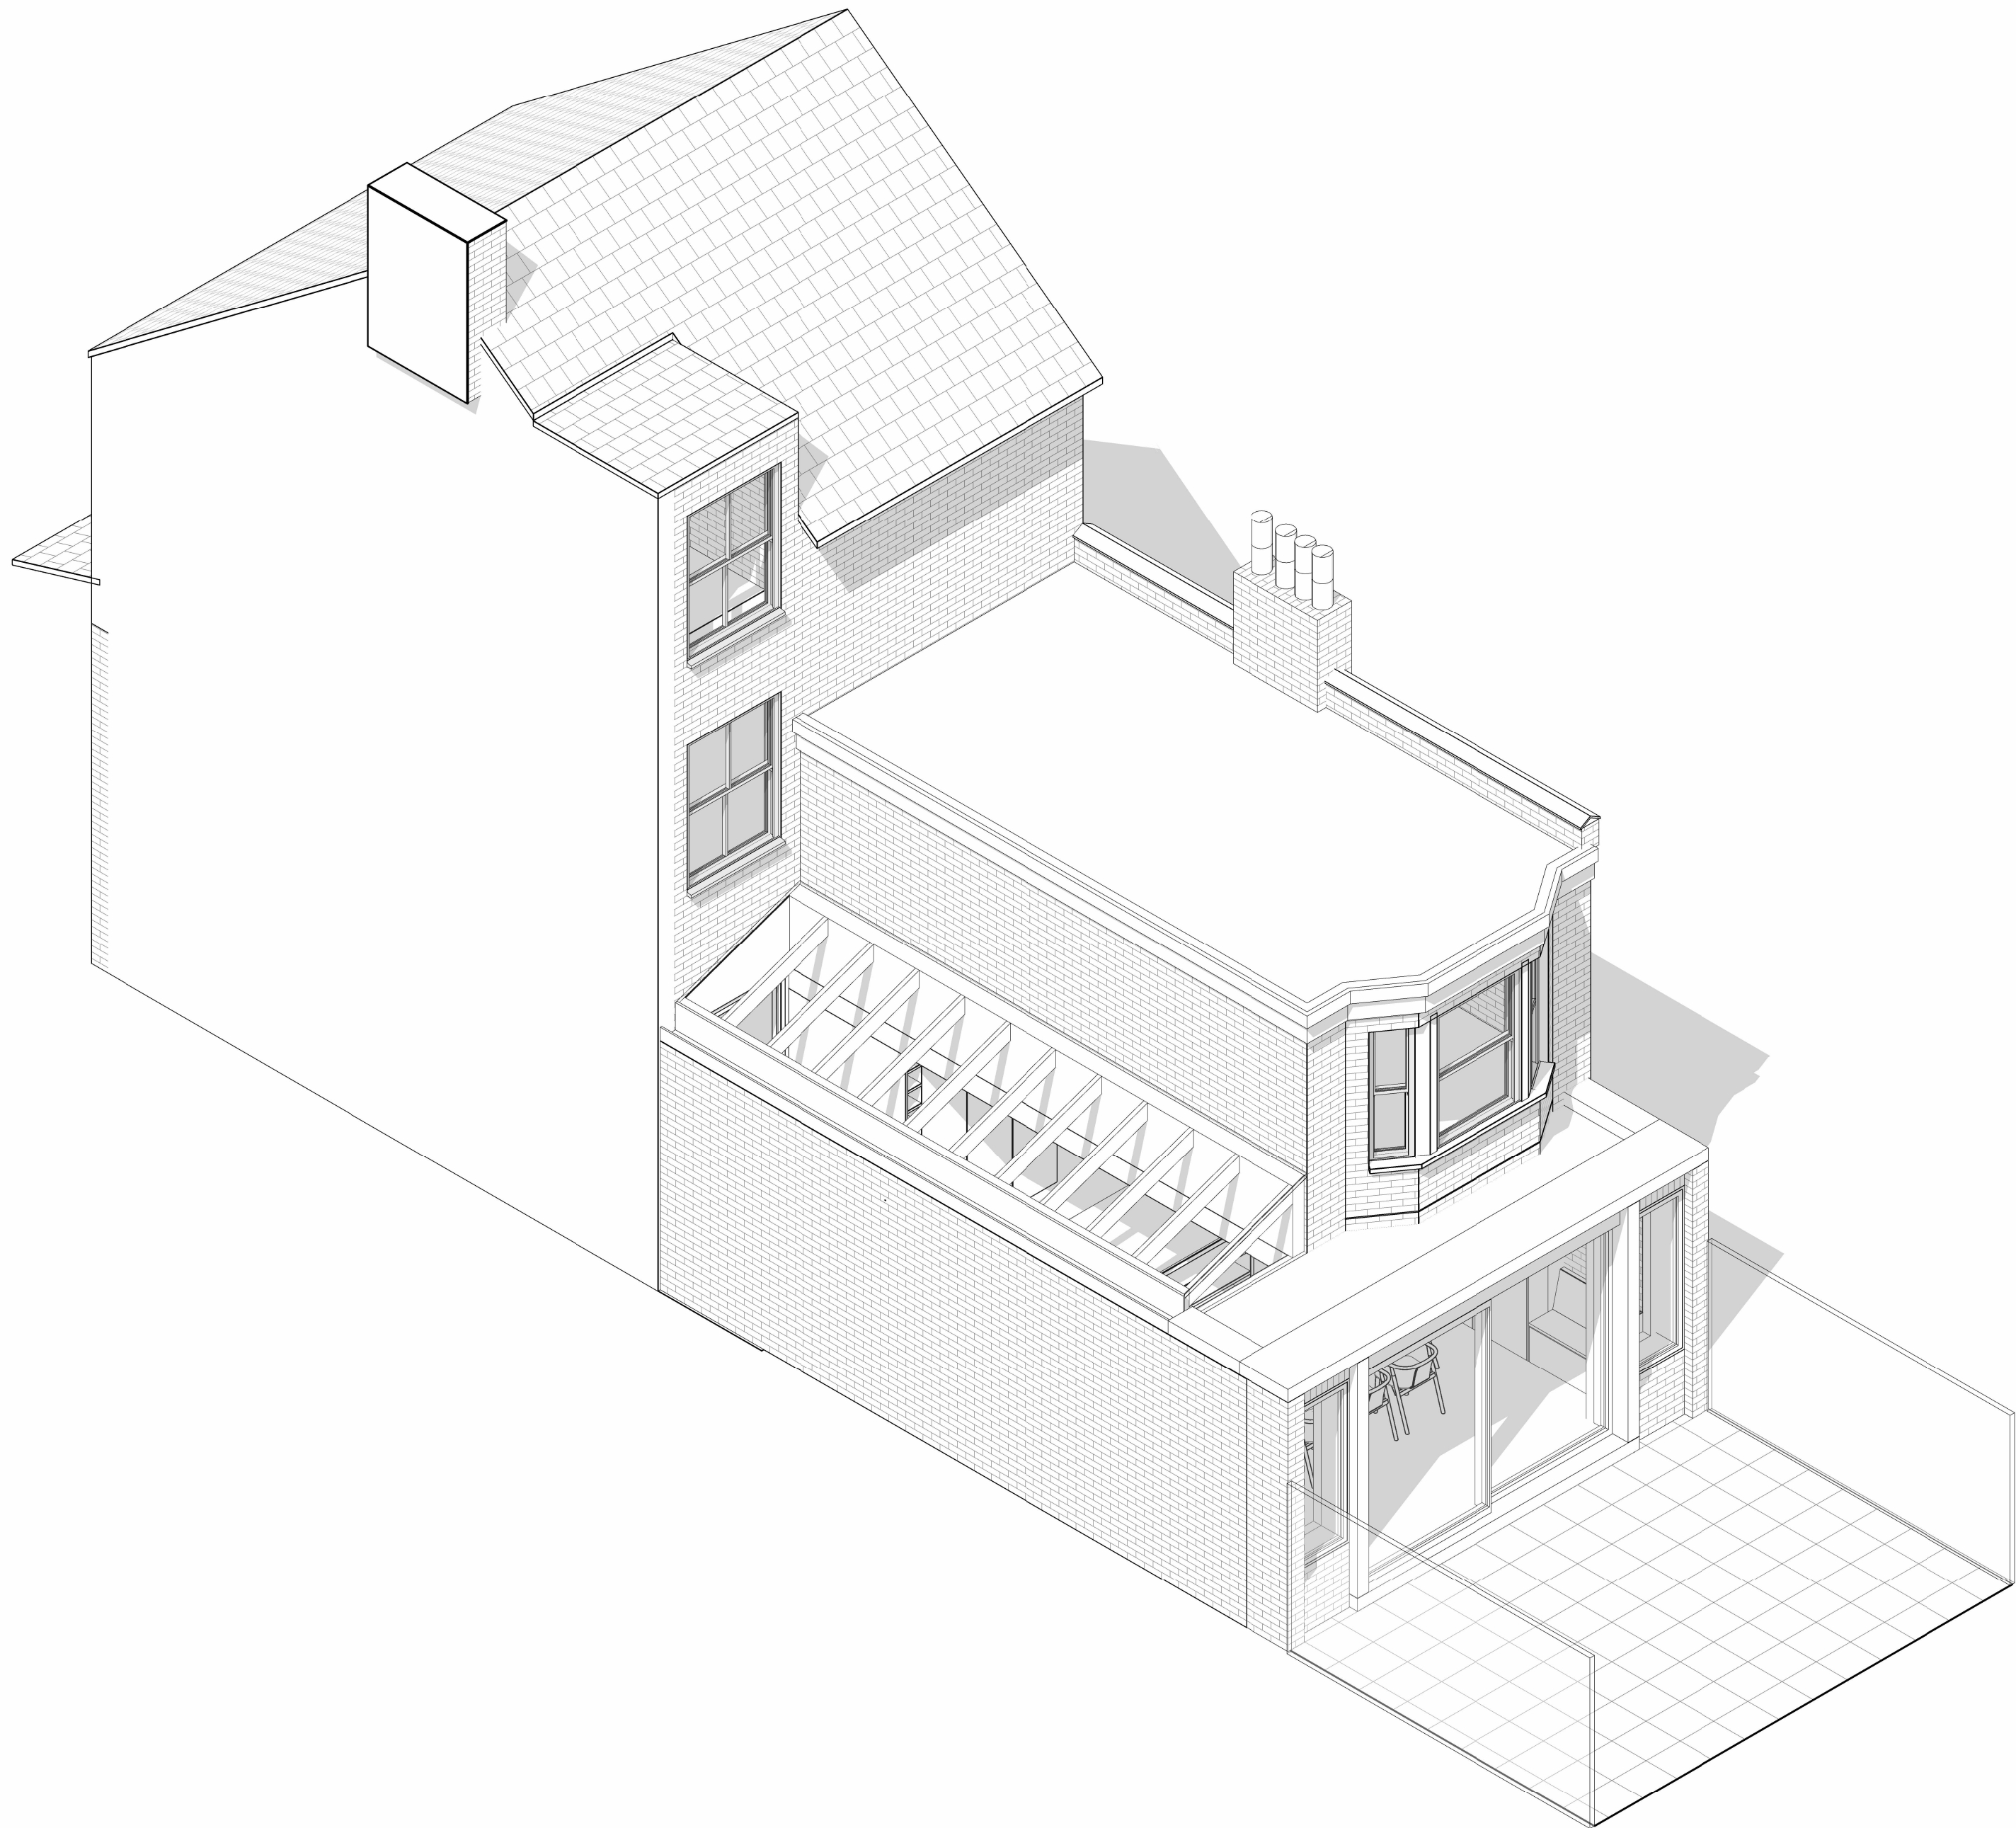

Drawing Reference:

0623 GA 800

P1

Project No.

Drawing Number

Revision

Scale @A1:

Drawn By: RH

Checked By: RH

02.08.23

Project Title:

12 PRIORY AVENUE, N8 7RN