


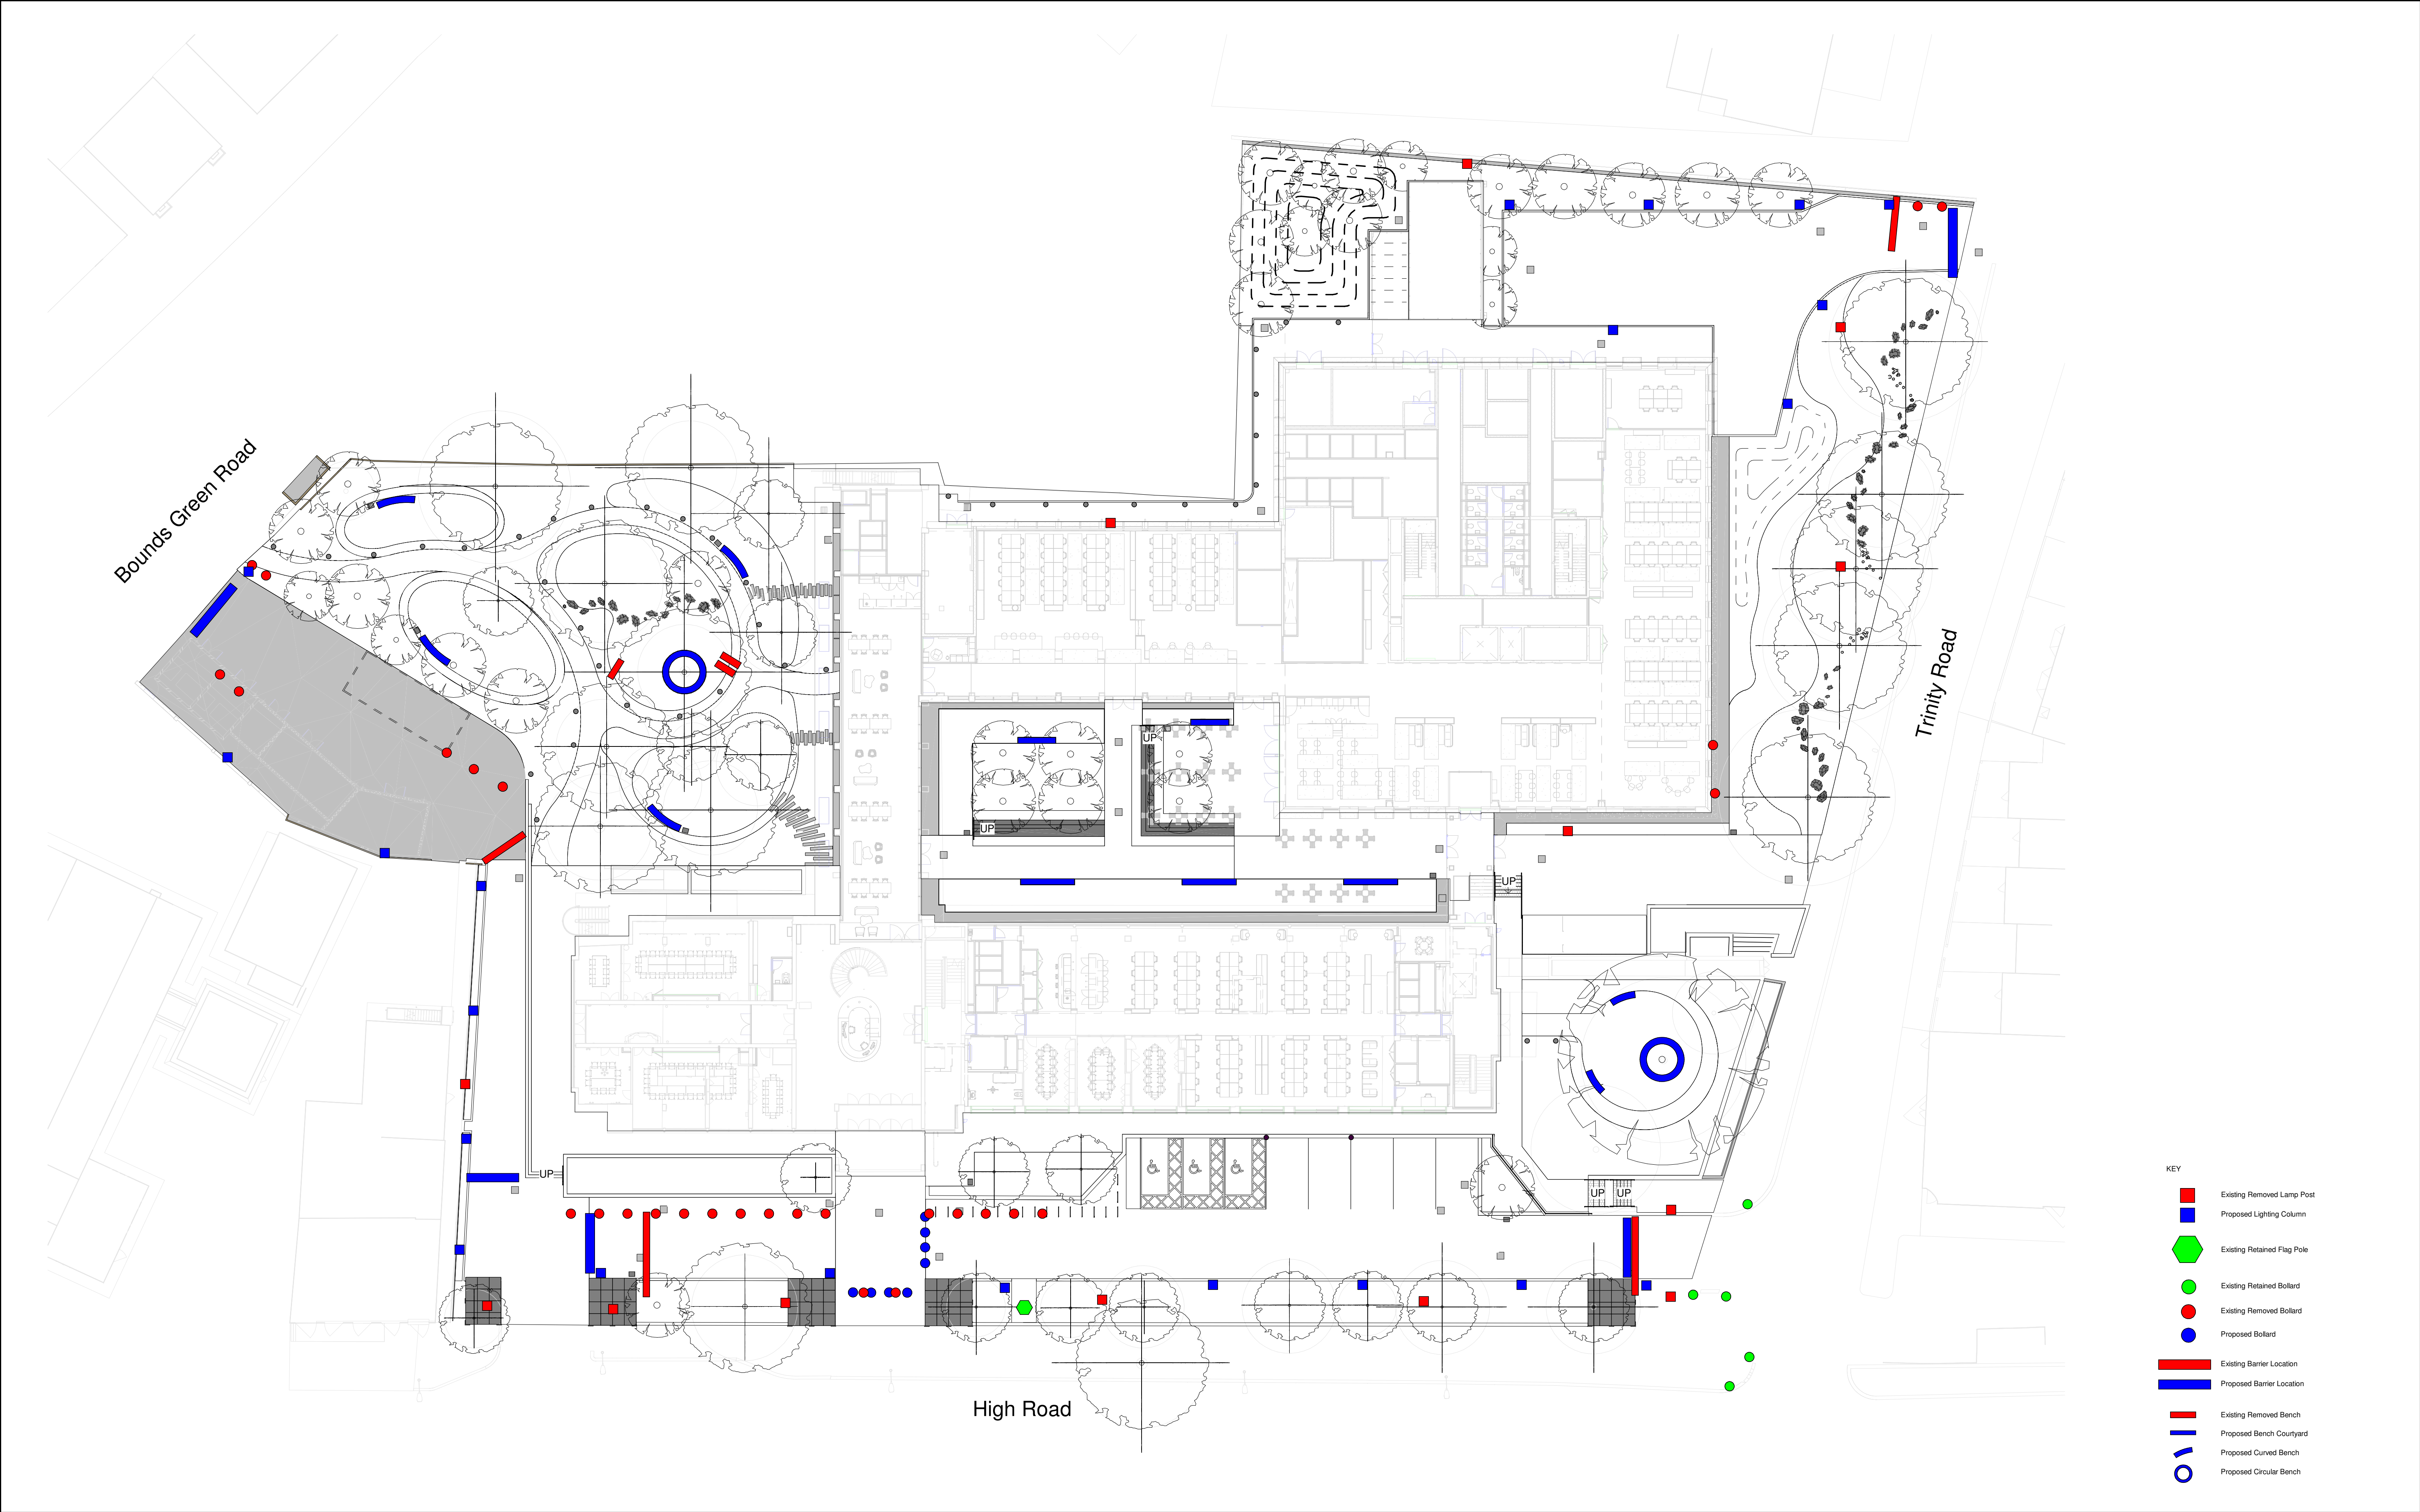

Do not scale drawings. All dimensions to be checked on site.
Errors to be reported immediately to Landscape Architect.
To be read in conjunction with all relevant Architects, Services and Engineers drawings.

Revision Tracker	
P 1	Stage 3+
P 2	Stage 3+

Status	
Preliminary	24/07/23
Preliminary	01/08/23

Churchman Thornhill Finch
London
3rd Floor, 14 Bowden Street,
SE11 4DS
Bristol
Harbourside House, 4-5 The Grove,
BS1 4QZ
+44(0)20 3727 6780
mail@churchmanthornhillfinch.co.uk

Date 18/07/23
Scale 1 : 250/A1
Drawn LH/CC
Location Civic Centre, High Rd,
Client Wood Green, N22 8LE
Haringey Civic Centre
Furniture Comparison
HCC-CTF-ZZ-00-DR-L-100011

STATUS	
S4	
REVISION	
P 2	