



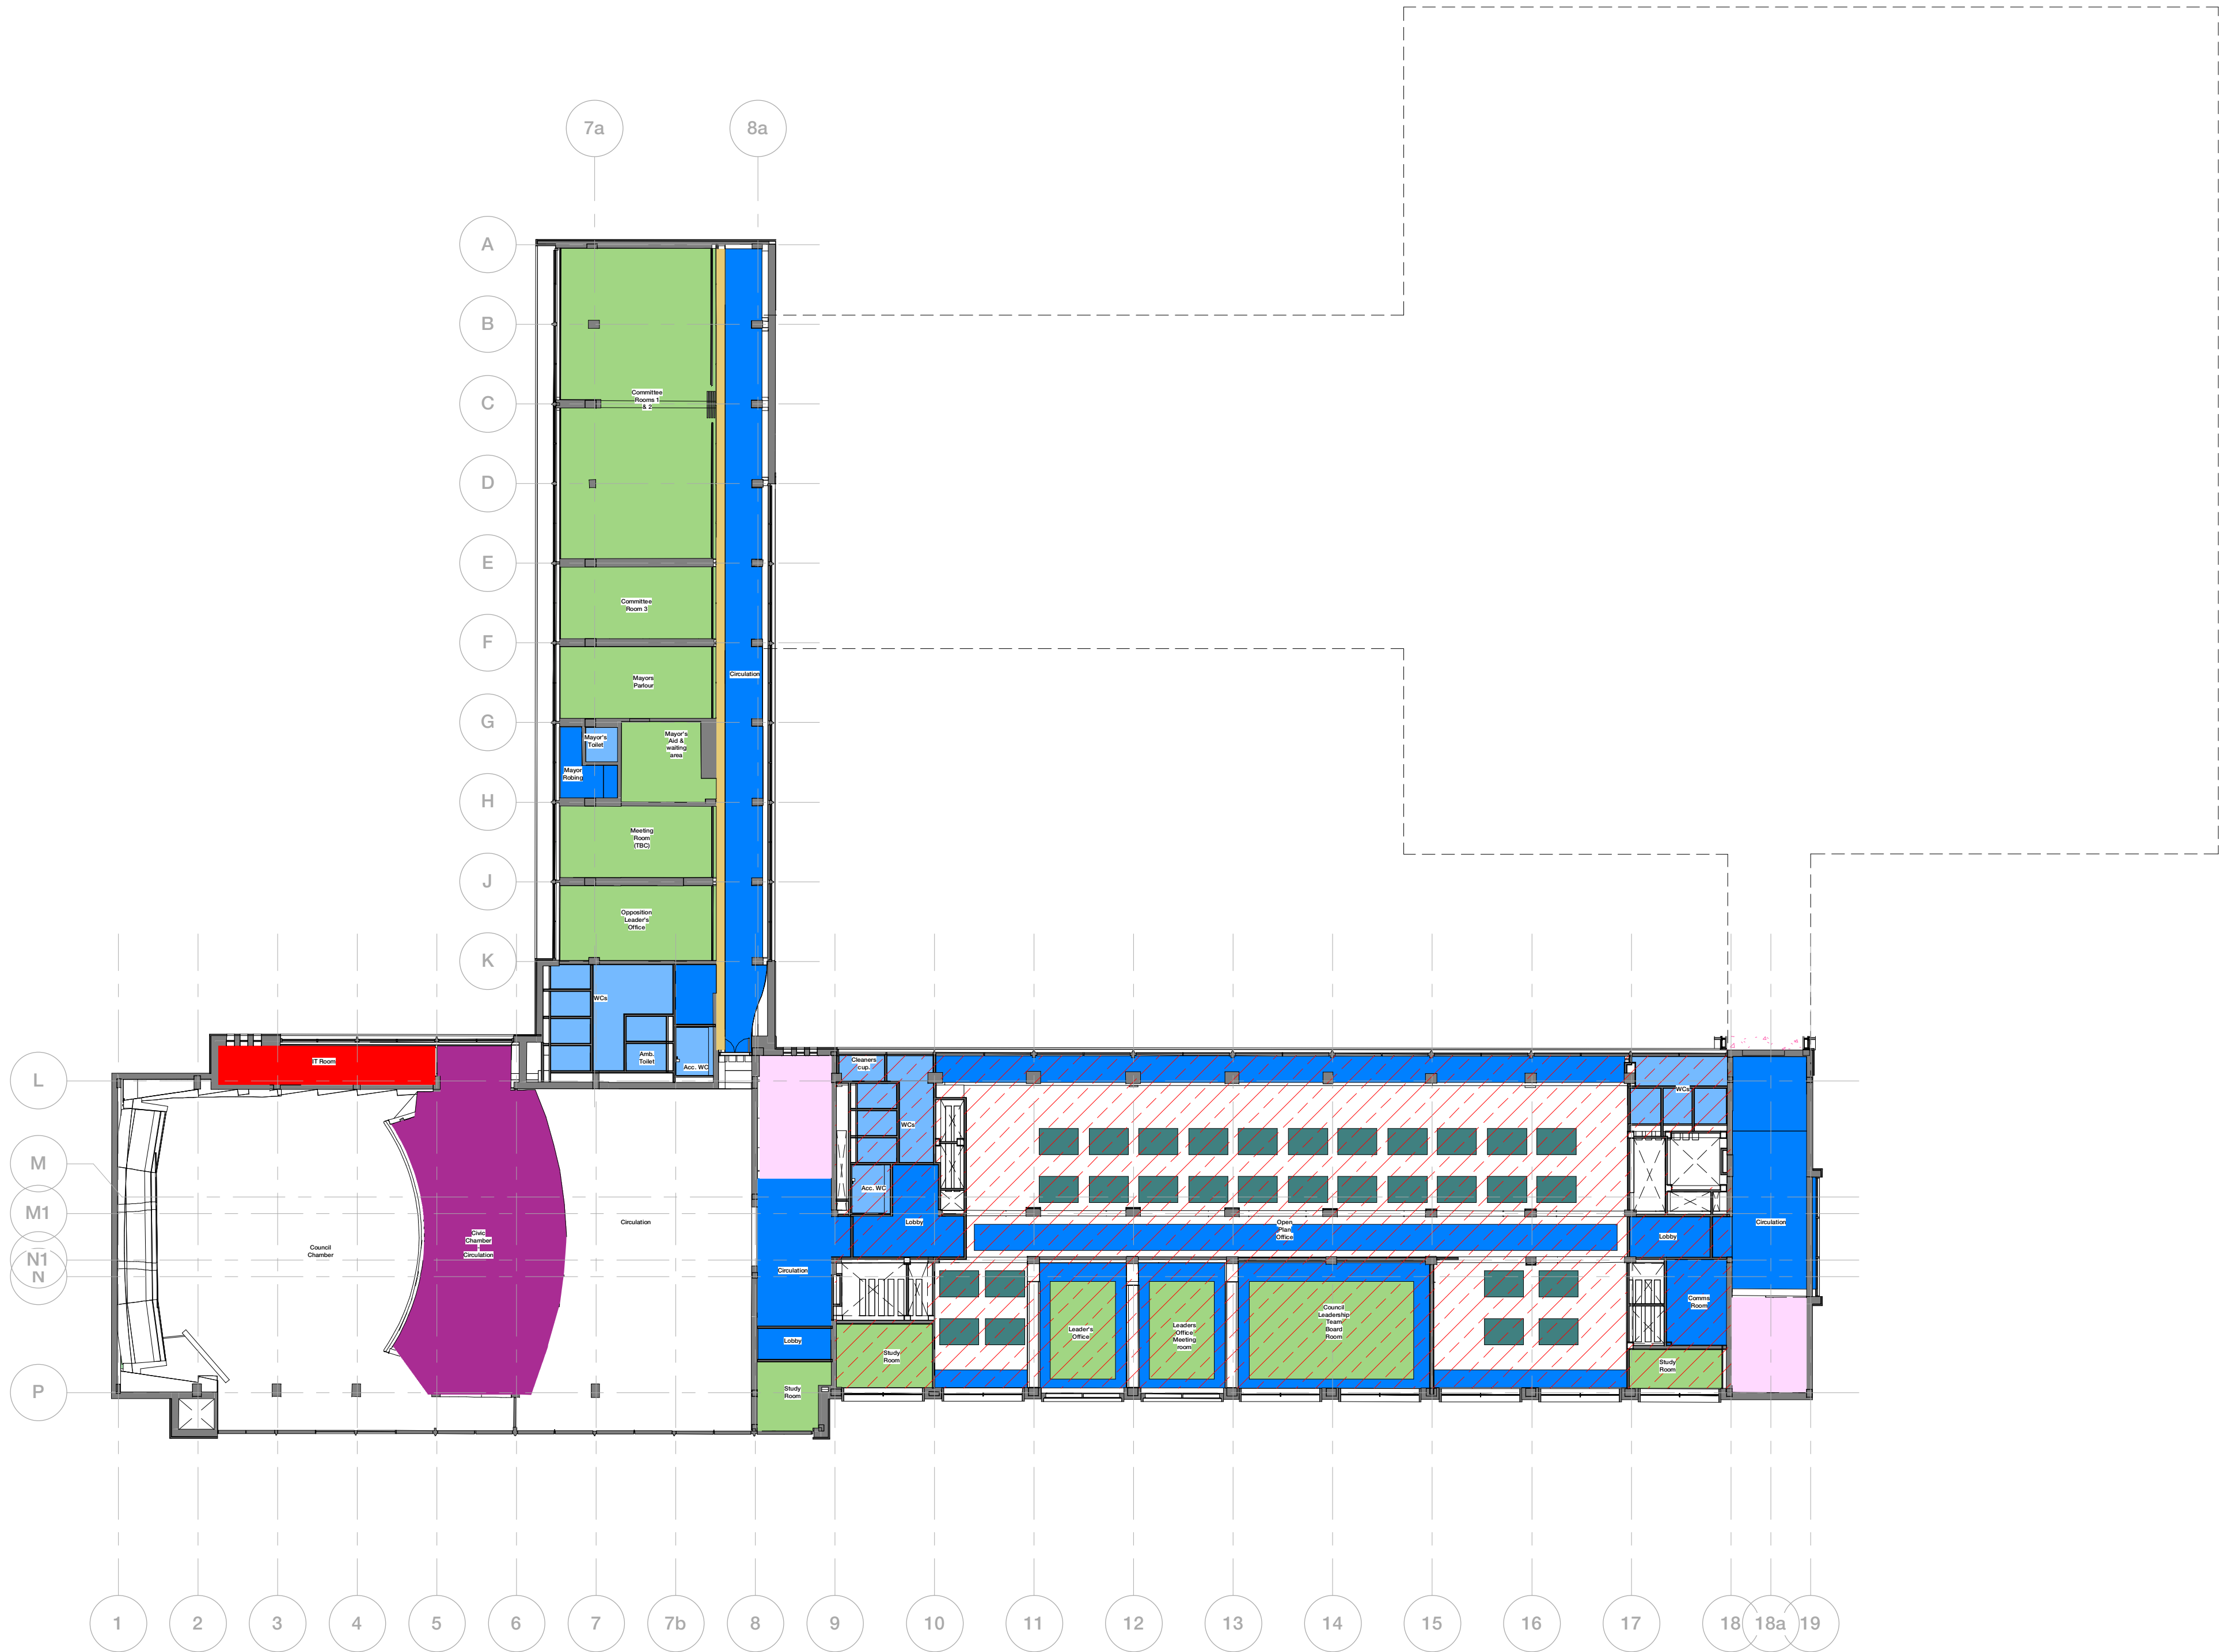

CEILING TYPES KEY:		
Proposed Ceiling Types		
	Plasterboard Suspended Ceiling	
	Plasterboard Moisture Resistant Suspended Ceiling	
	Acoustic Class A Absorber Ceiling - continuous finish	
	Exposed Concrete Slab	
	Perforated metal panels ceiling system	
	Bespoke Suspended Ceiling Council Chamber - refer to conservation architect's drawings	
Existing Ceiling Types		
	ECLG-01 Existing Plastered Ceiling	
	ECLG-02 Existing Plank Timber Ceiling	
	ECLG-03 Existing Plastered Curved Soffit Ceiling	
	ECLG-04 Existing Timber Access Panel Ceiling	
	ECLG-05 Painted Skim Coat on Existing on Concrete	
	ECLG-06 Painted Skim Coat on Existing Structure	
	ECLG-07 Existing Internal Glass	
Others		
	Fire Board Skimmed and Painted White in welcome space and exposed where a suspended ceiling is proposed or Intumescent Spray Coating to under side of Slab	

Copyright Hawkins\Brown Architects
No implied licence exists. This drawing should not be used to calculate areas for the purposes of valuation. Do not scale this drawing. All dimensions to be checked on the site by the contractor and such dimensions to be their responsibility. All work must comply with relevant British Standards and Building Regulations requirements. Drawing errors and omissions to be reported to the architect. To be read in conjunction with Architect's specification and other consultant information.

Rev	Description	Date
P1	Planning Issue	05.04.23
P2	Planning Issue	11.07.23

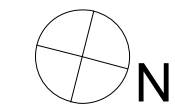

159 St John Street
London EC1V 4QU
mail@hawkinsbrown.com
hawkinsbrown.com

Hawkins\Brown

Project
Haringey Civic Centre
High Rd,
Wood Green,
N22 8LE

Drawing
Level 01 - First Floor Civic
Centre Ceiling Finishes Plan

Scale @ A1 1 : 200	Date 15.03.23
-----------------------	------------------

Drawn By RK	Checked By JM
----------------	------------------

Job Number 190149	Status S2	Purpose of Issue Issued for Information
----------------------	--------------	--

Drawing No. HCC-HBA-CC-01-DR-A-358101	Rev P2
--	-----------

