




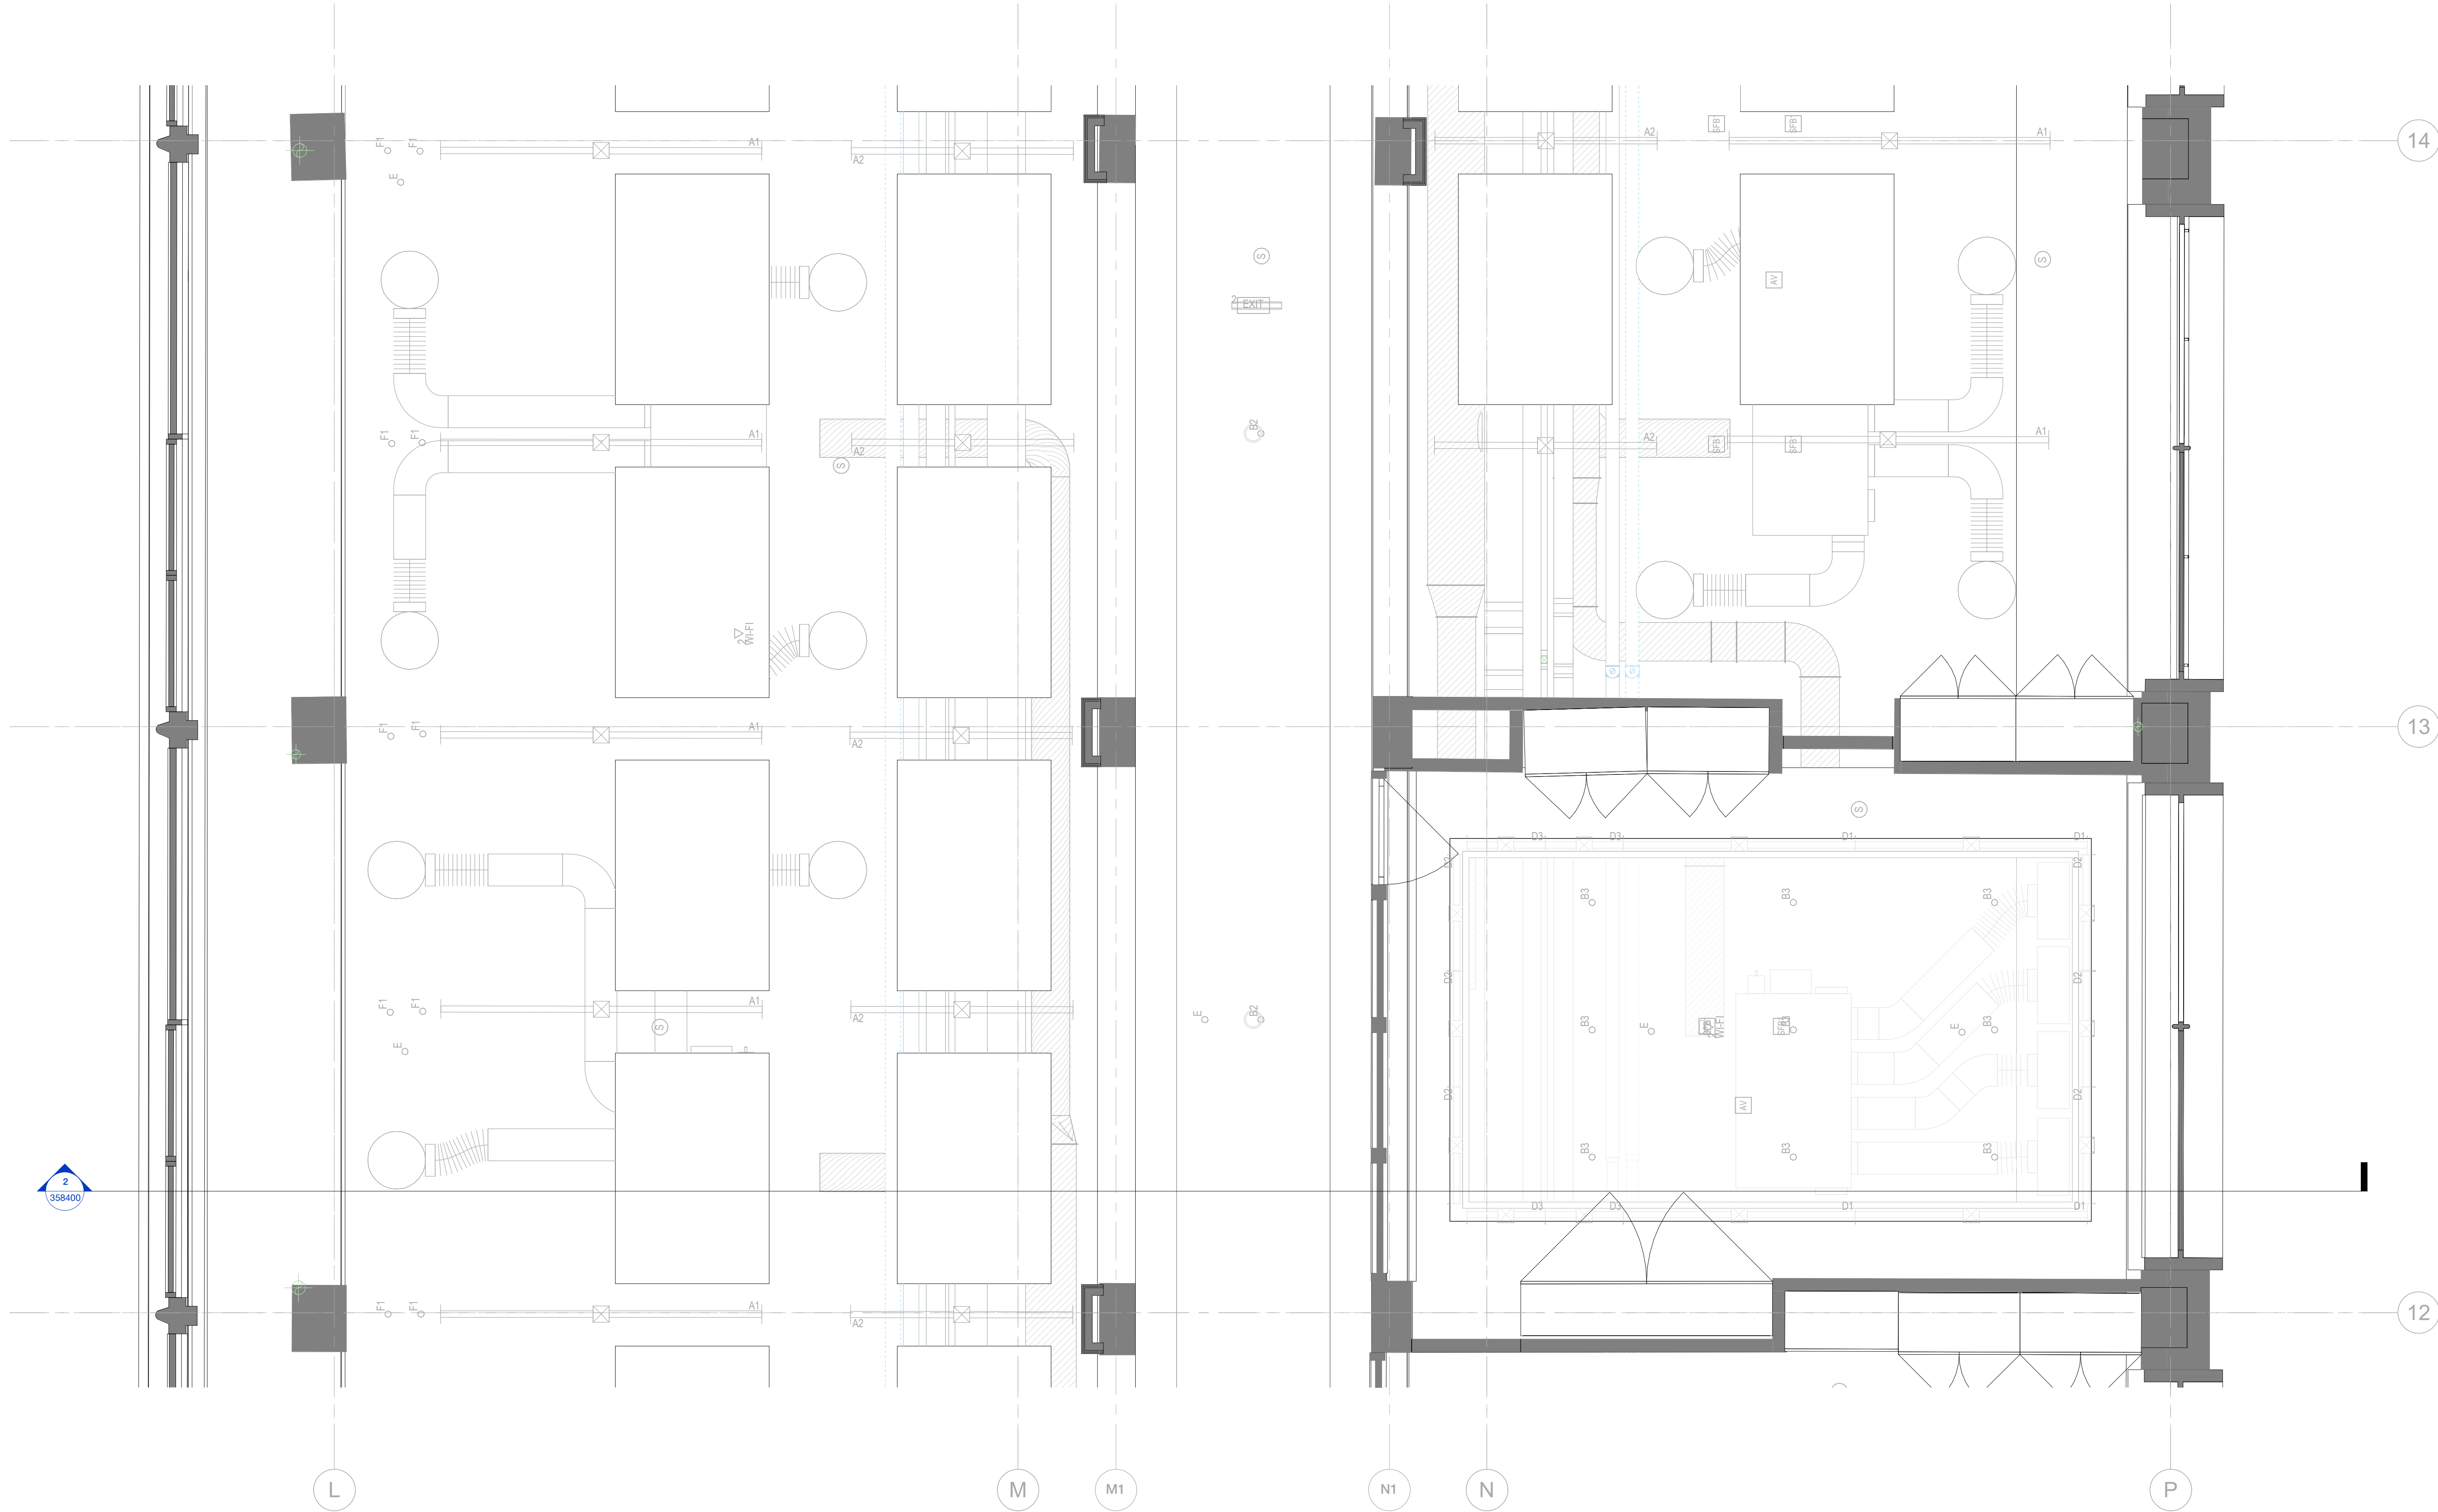


1 North Wing Typical Bay - RCP
1:25

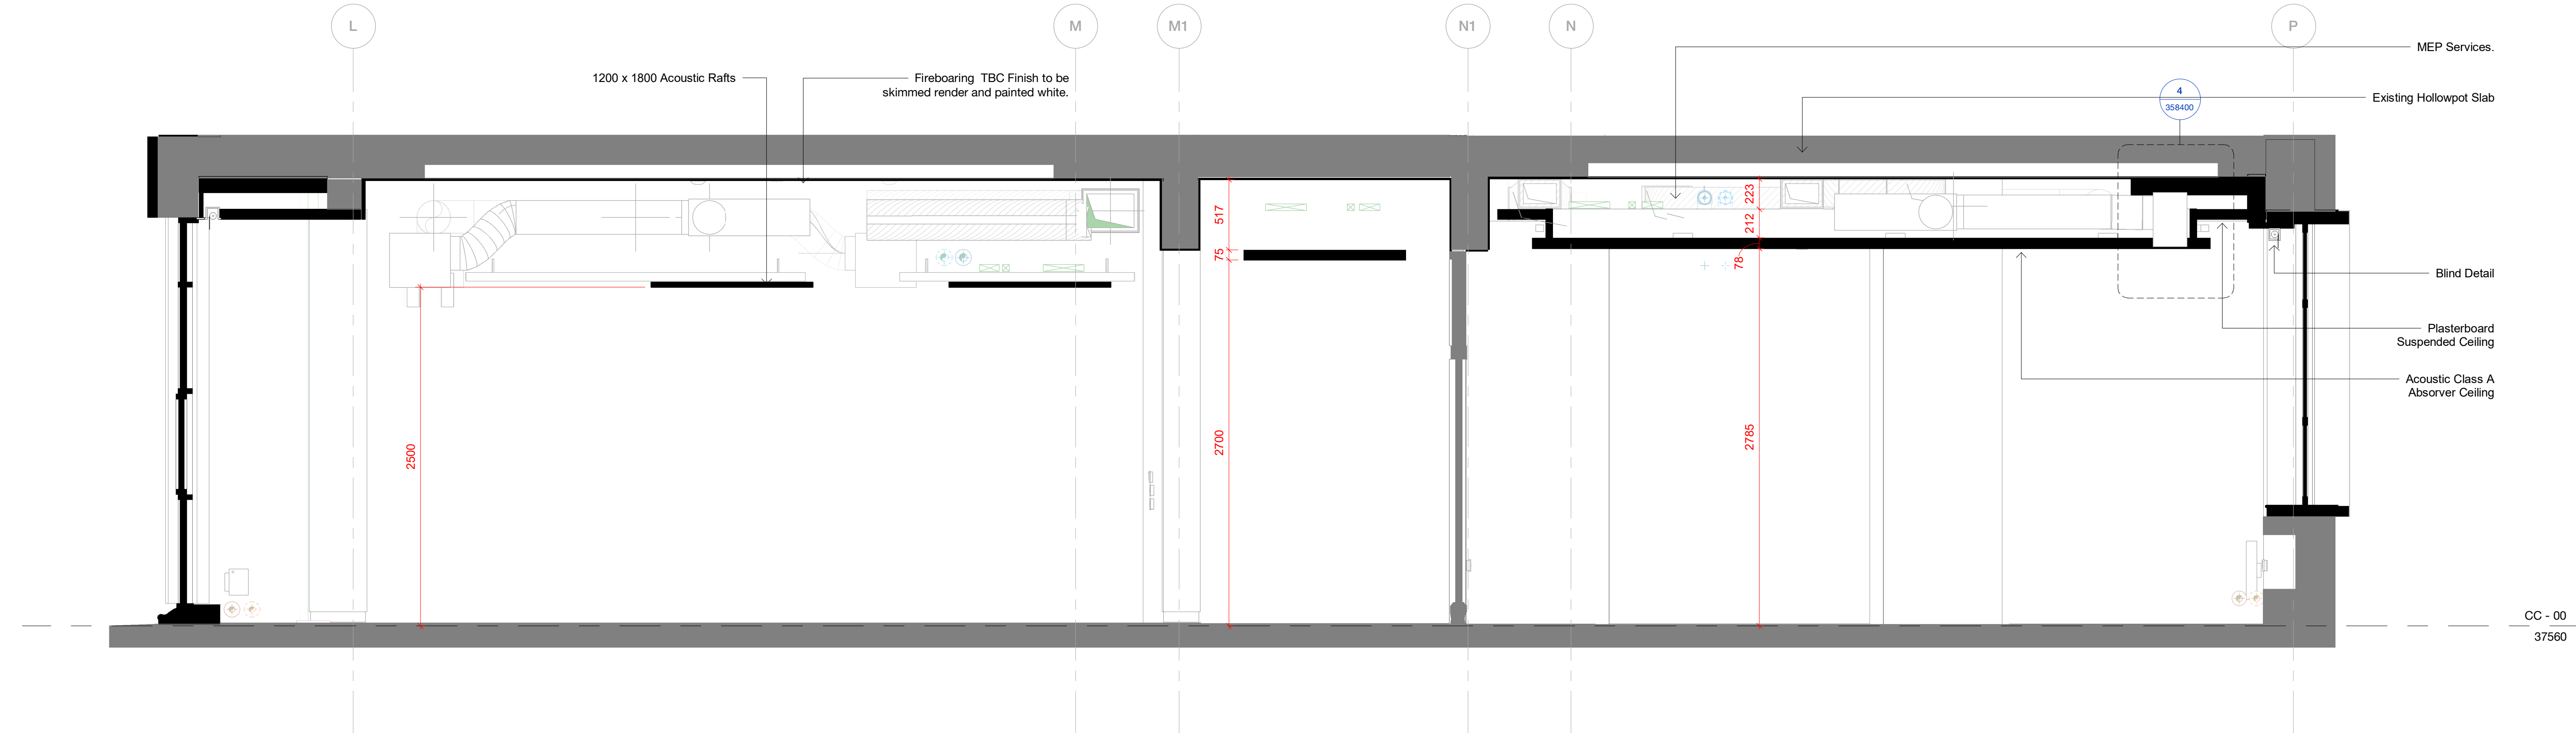

2 North Wing Typical Section
1:25

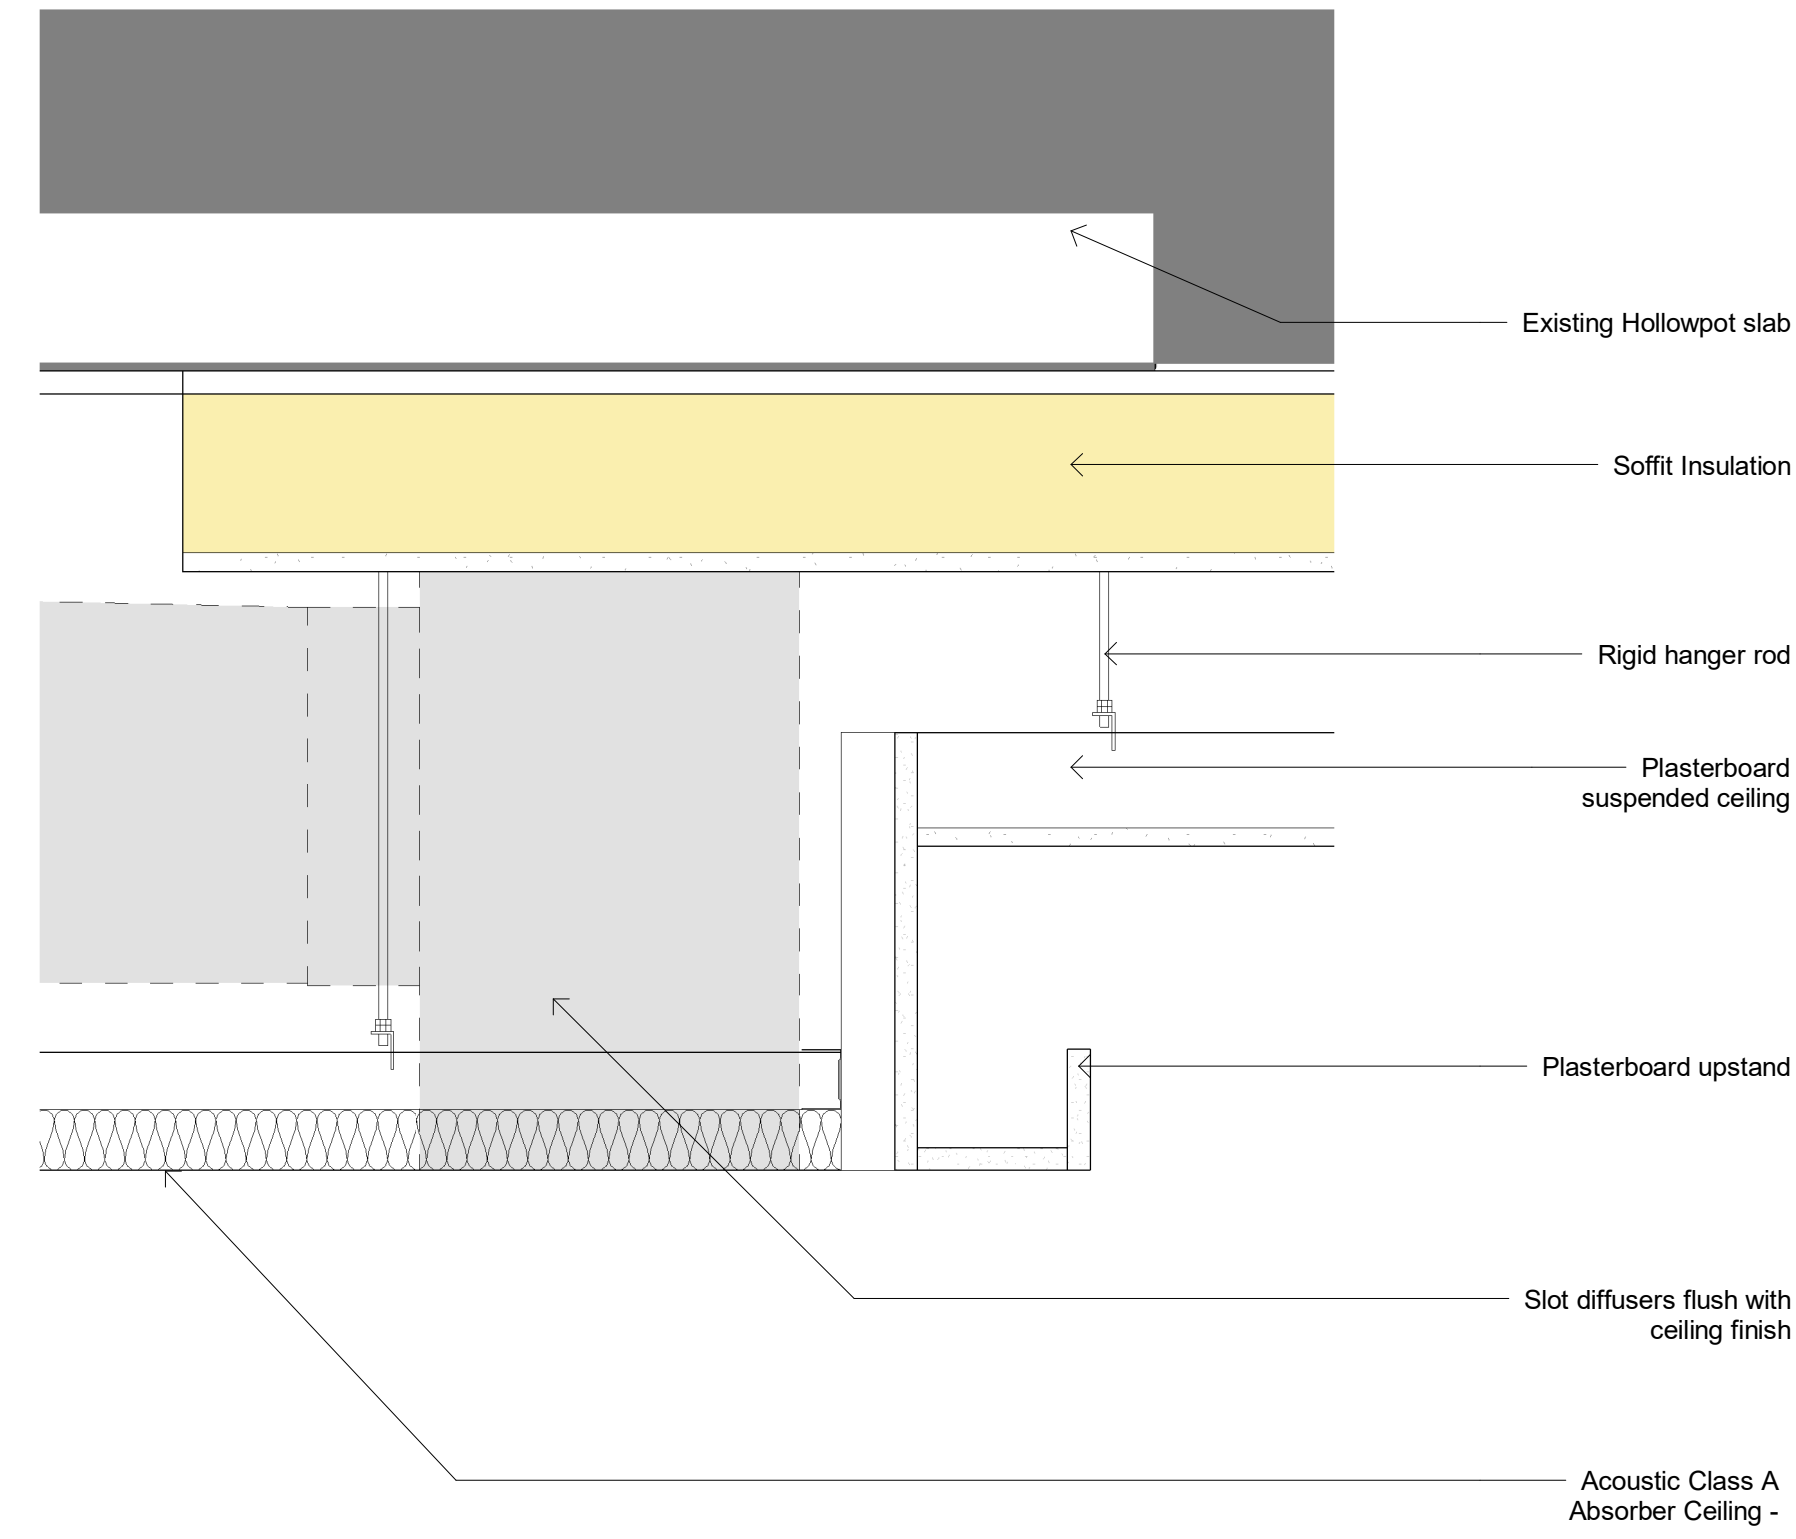

4 Cove Lighting Detail
1:5

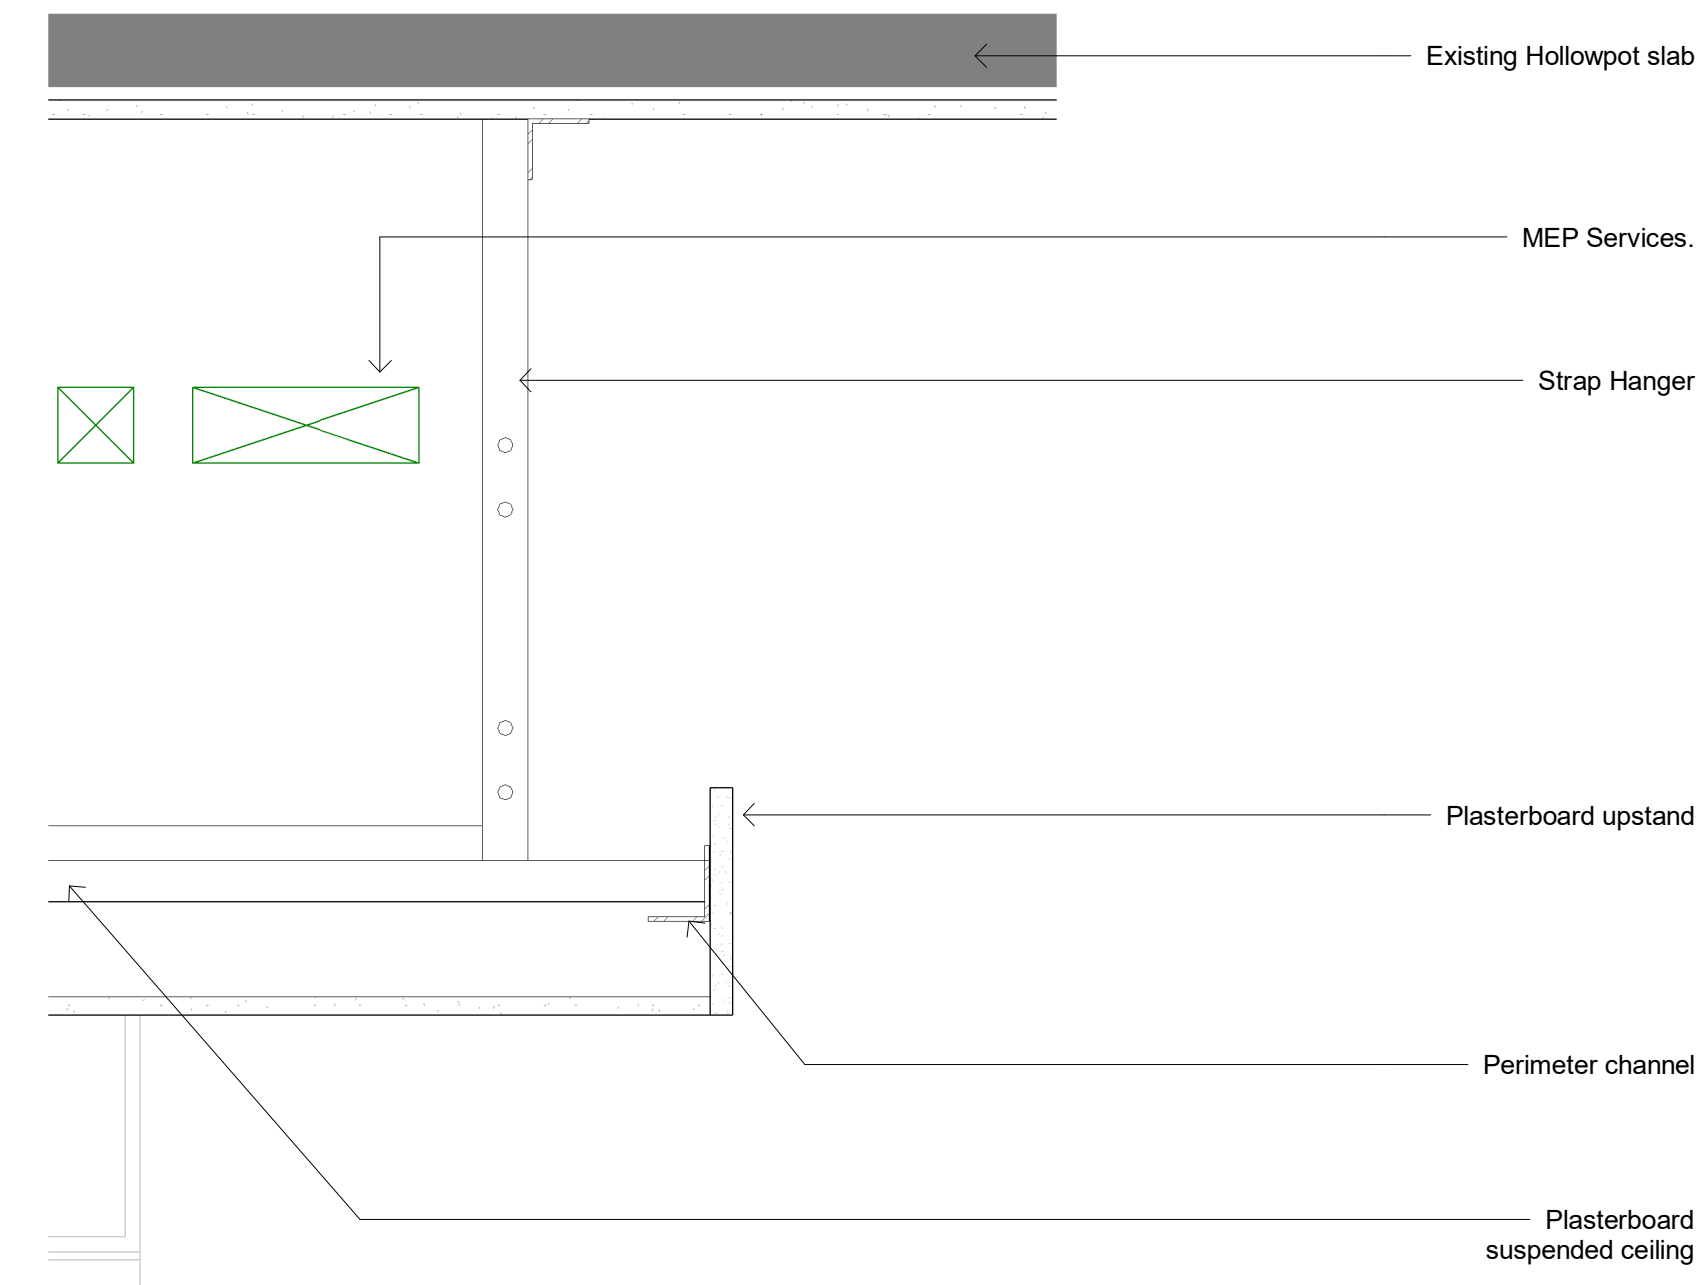

5 Ceiling Raft Detail
1:5

Copyright HawkinsBrown Architects
No implied licence exists. This drawing should not be used to calculate areas for the purposes of valuation. Do not scale this drawing. All dimensions to be checked on the site by the contractor and such dimensions to be their responsibility. All work must comply with relevant British Standards and Building Regulations requirements. Drawing errors and omissions to be reported to the architect. To be read in conjunction with Architect's specification and other consultant information.

Rev	Description	Date
P1	Supplementary Planning Issue for Information	11.07.23

DRAFT

159 St John Street
London EC1V 4QJ
mail@hawkinsbrown.com
hawkinsbrown.com

HawkinsBrown

Project
Haringey Civic Centre
High Rd,
Wood Green,
N22 8LE
Drawing
North wing incl. meeting room - Typical RCP + detail

Scale @ A0 As indicated	Date 11.05.23
----------------------------	------------------

Drawn By RK	Checked By JM
----------------	------------------

Job Number 190149	Status S2	Purpose of Issue Issued for Information
----------------------	--------------	--

Drawing No. HCC-HBA-CC-ZZ-DR-A-358400	Rev P1
--	-----------