


DWG NOT TO SCALE

Boiler in

31

31a

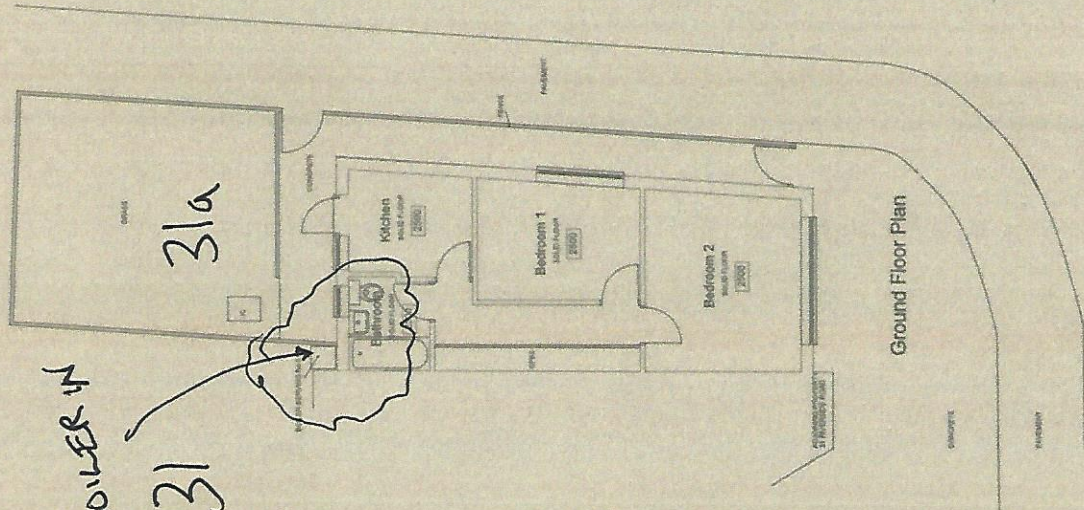


Side Elevation

Front Elevation

Rear Elevation

DECLINED

LONDON BOROUGH OF HARINGEY URBAN ENVIRONMENT PLANNING POLICY & DEVELOPMENT	
PLANS RECEIVED	20 FEB 2008
Regd. No. HGY.	2008/0023

 



31a Riverside Road
London N15

Existing Plans & Elevations

Scale: 1:50
Date: 19.02.08
Author: rsd
Number: 1586.01

John Stebbing
Architect

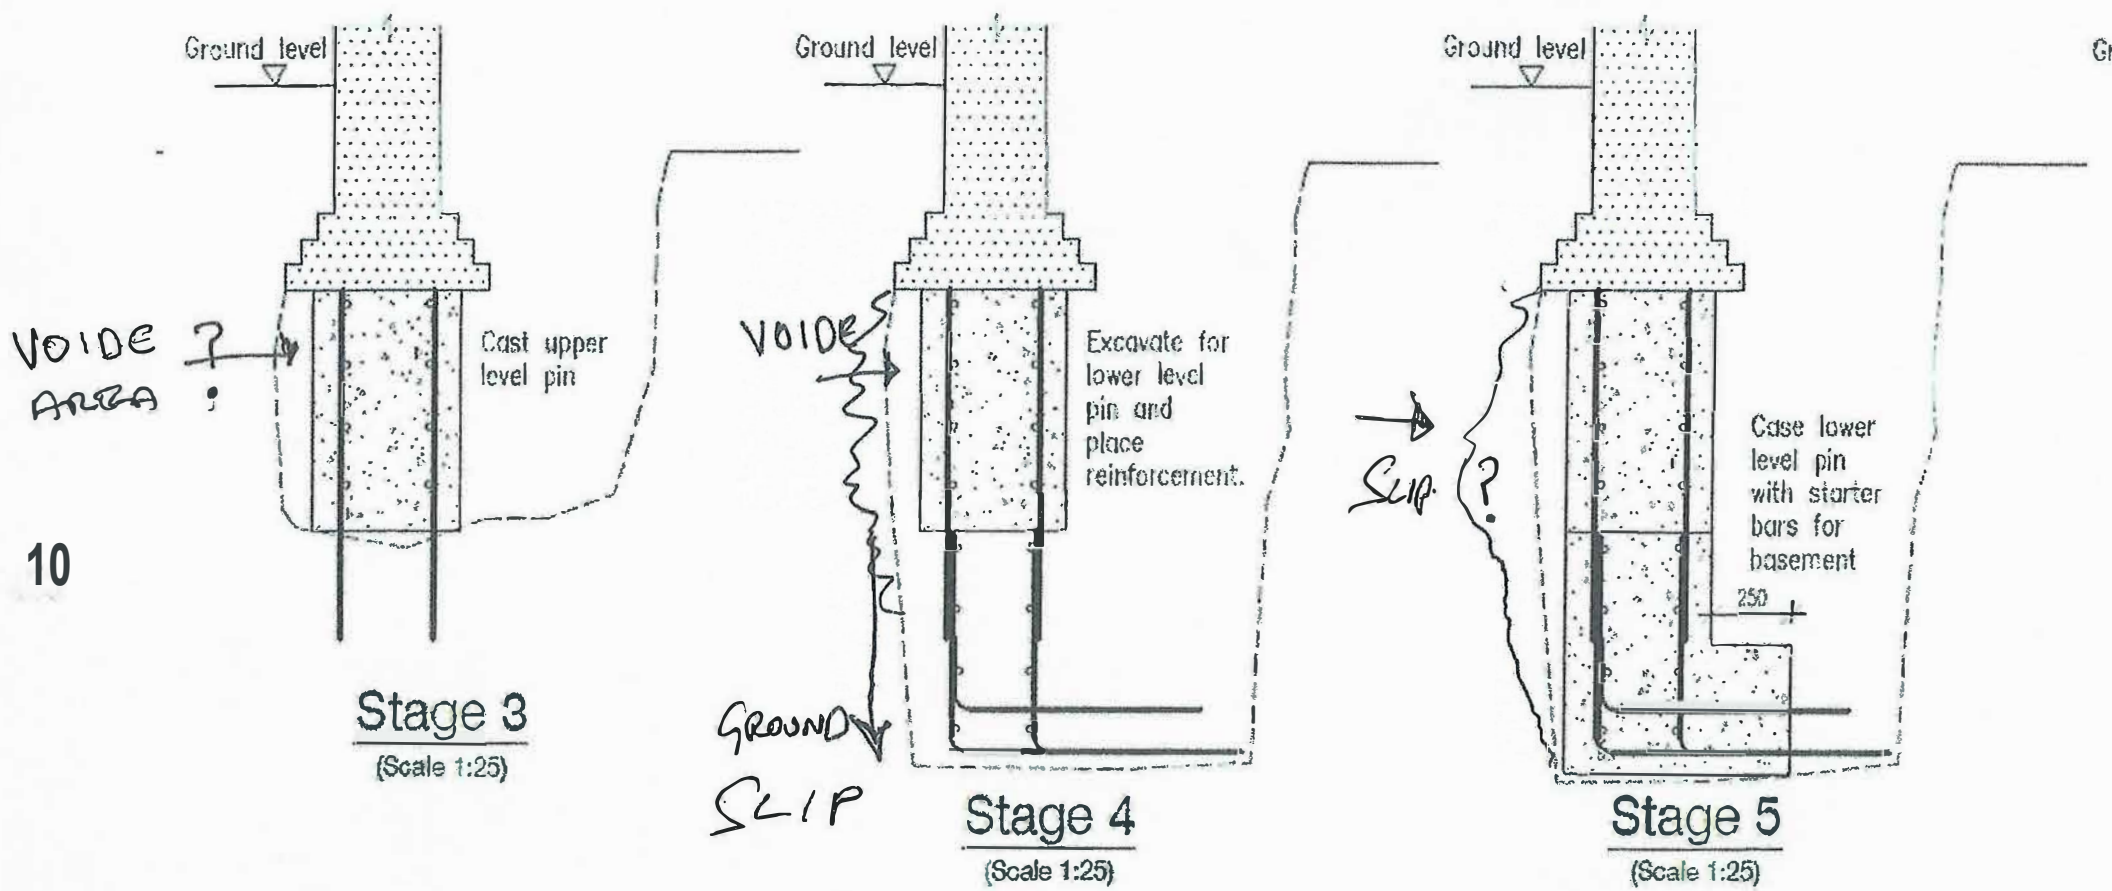

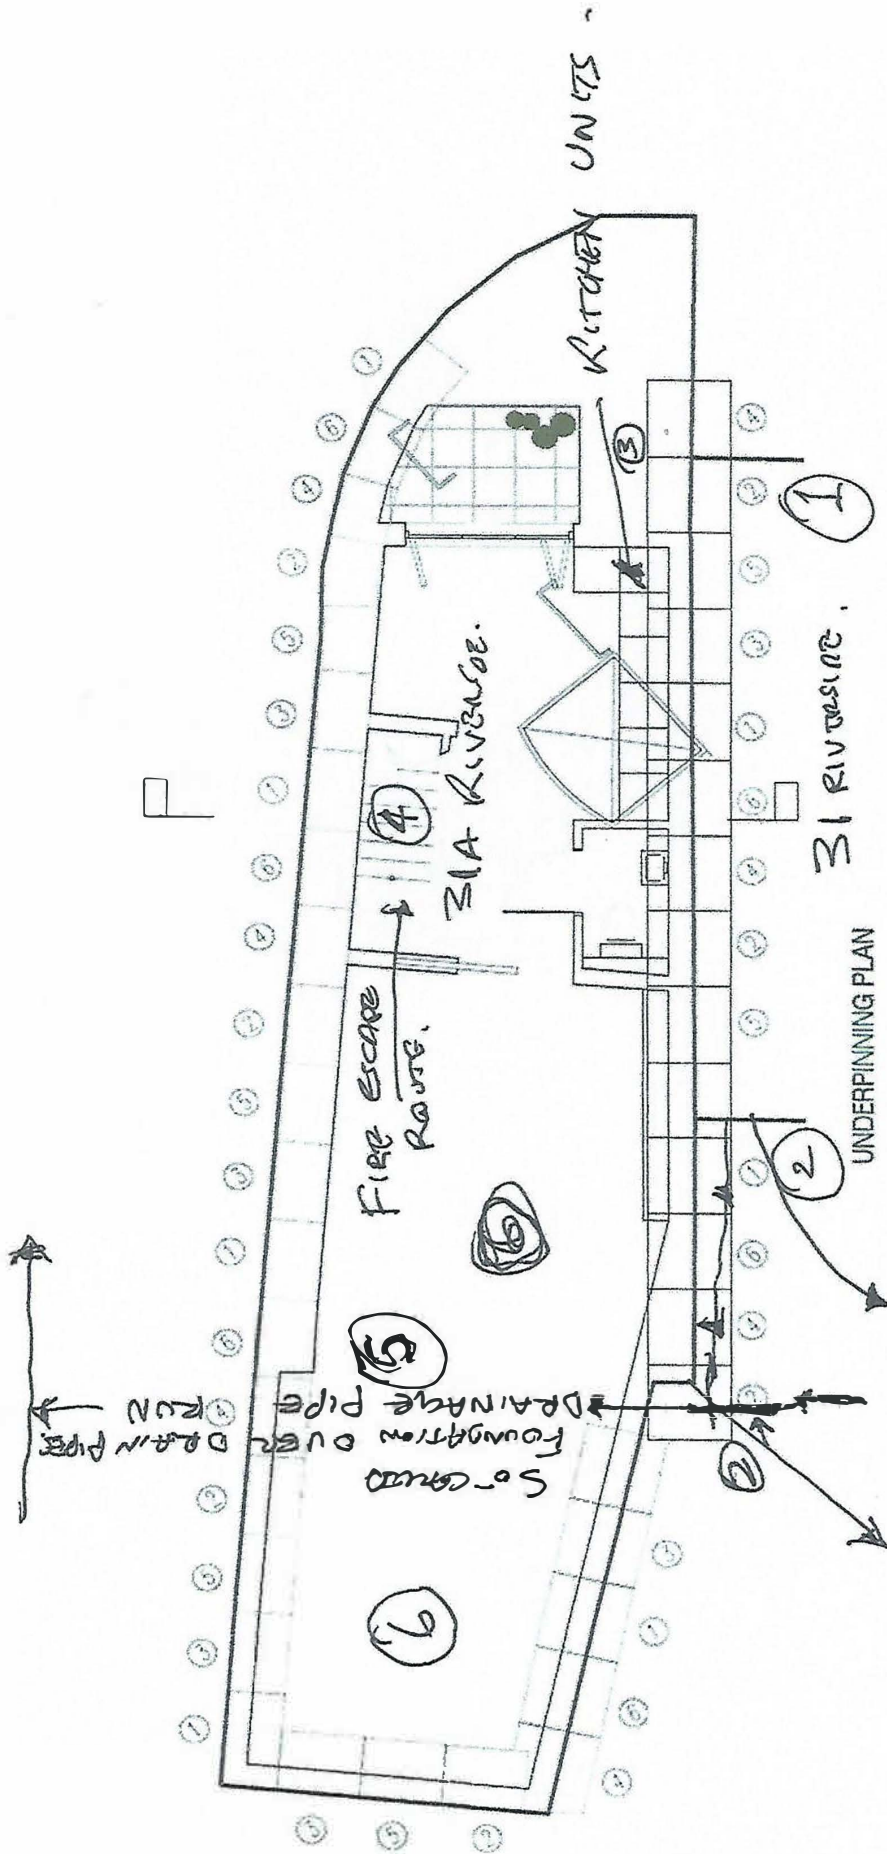

11

INACCURATE POSITION OF OFFSET OF BOUNDARY & END OF HOUSE OF 31
 (6) WHERE IS DINING/LIVING AREA?

DWG

3

