




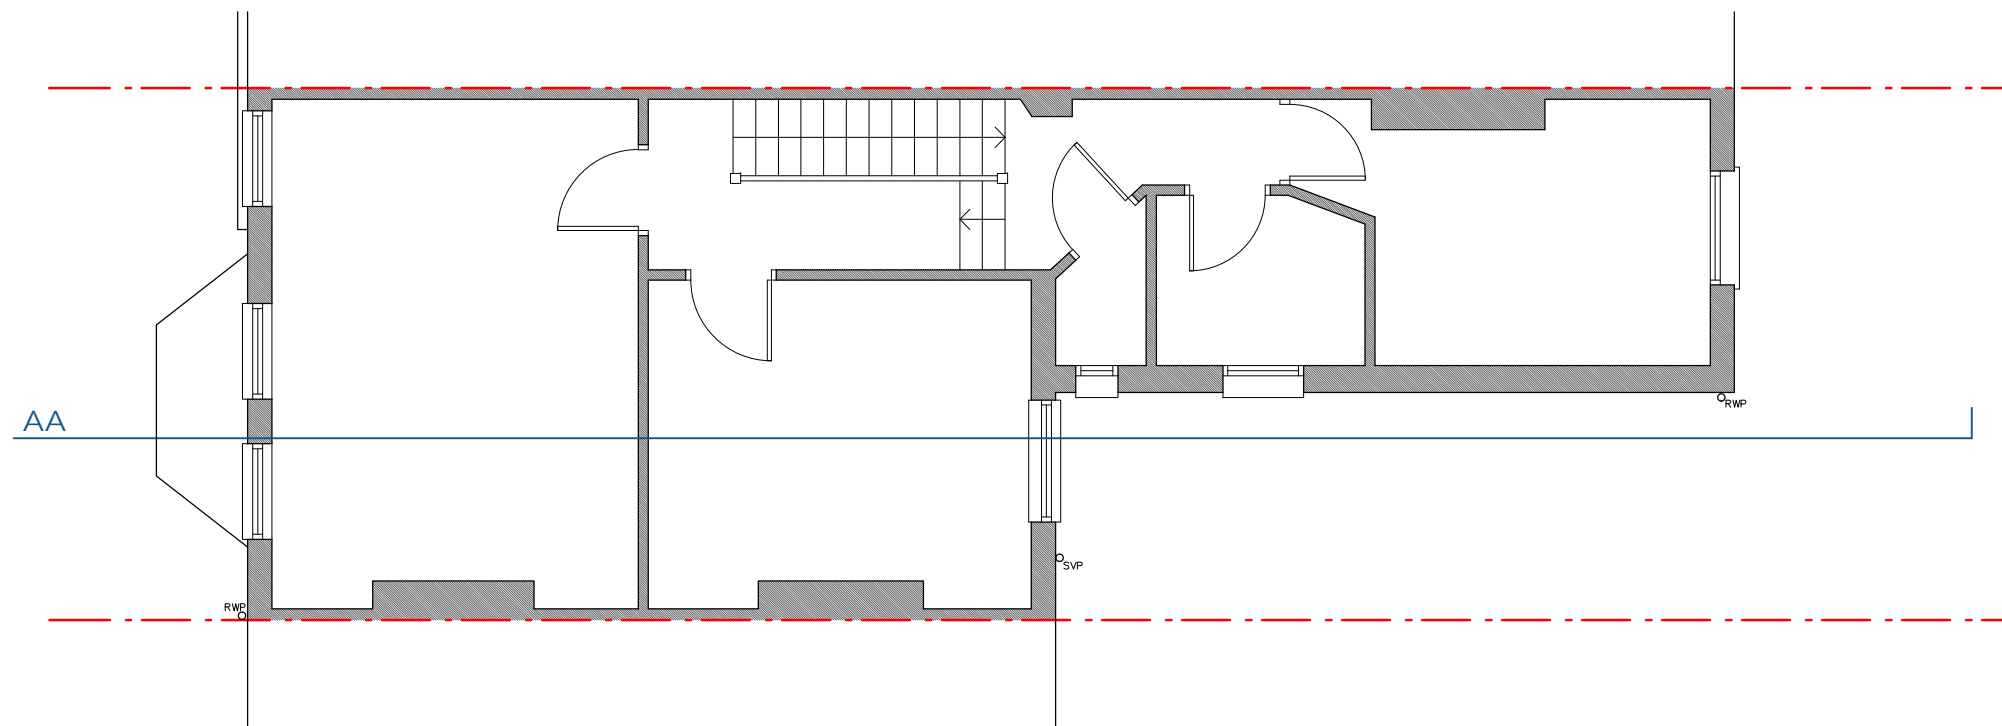

First Floor - Existing

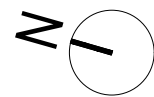

Ground Floor - Existing

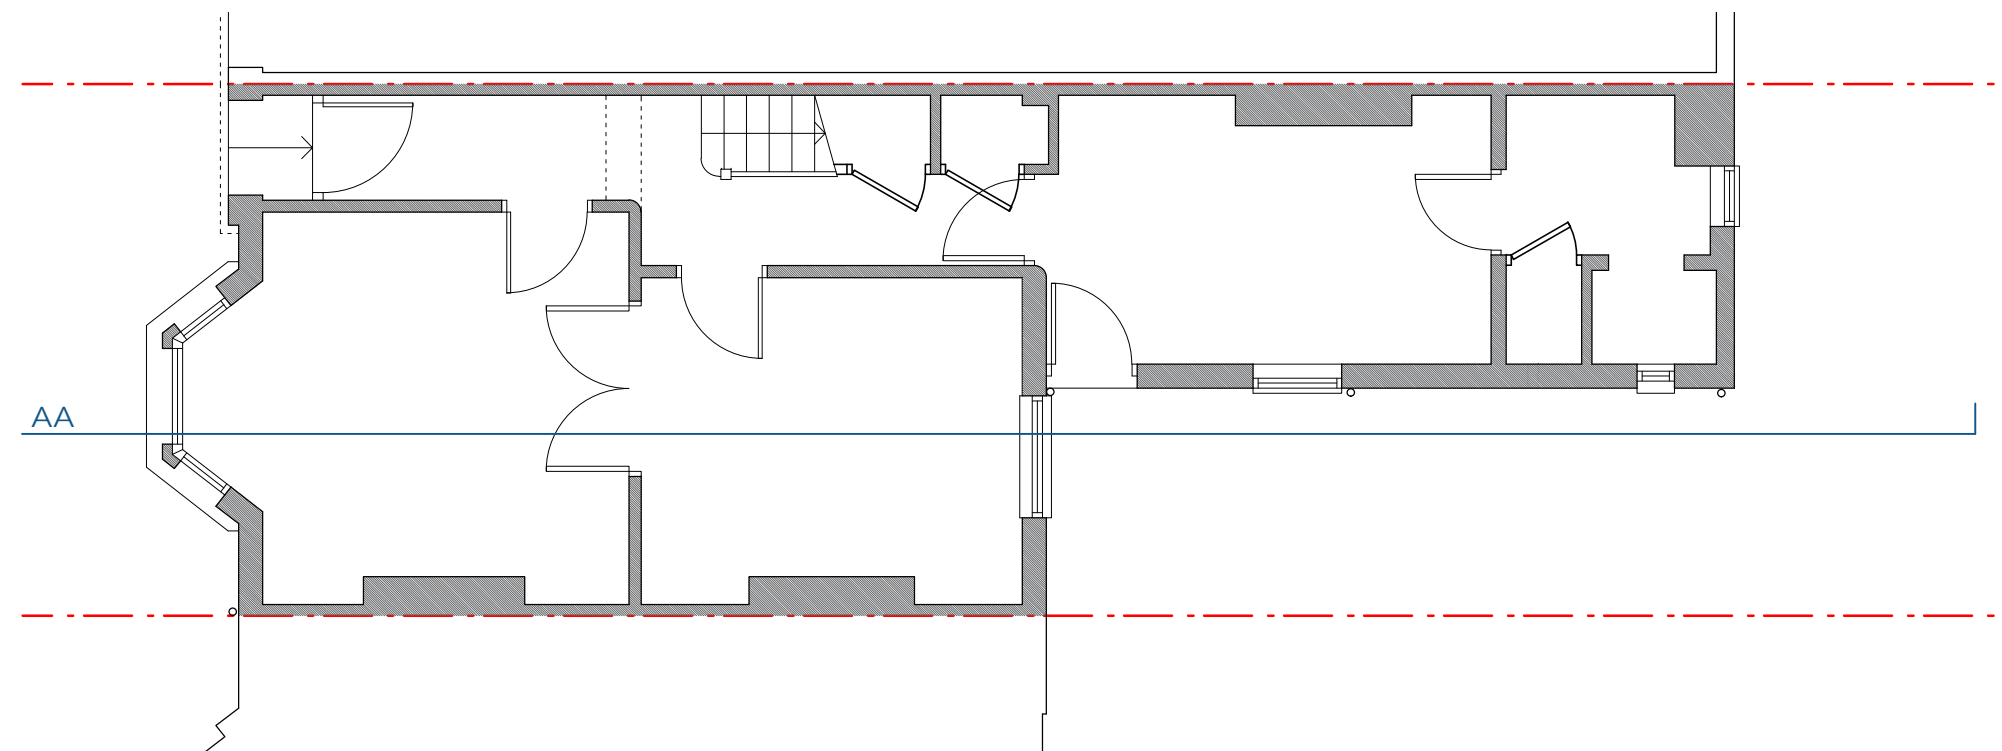