


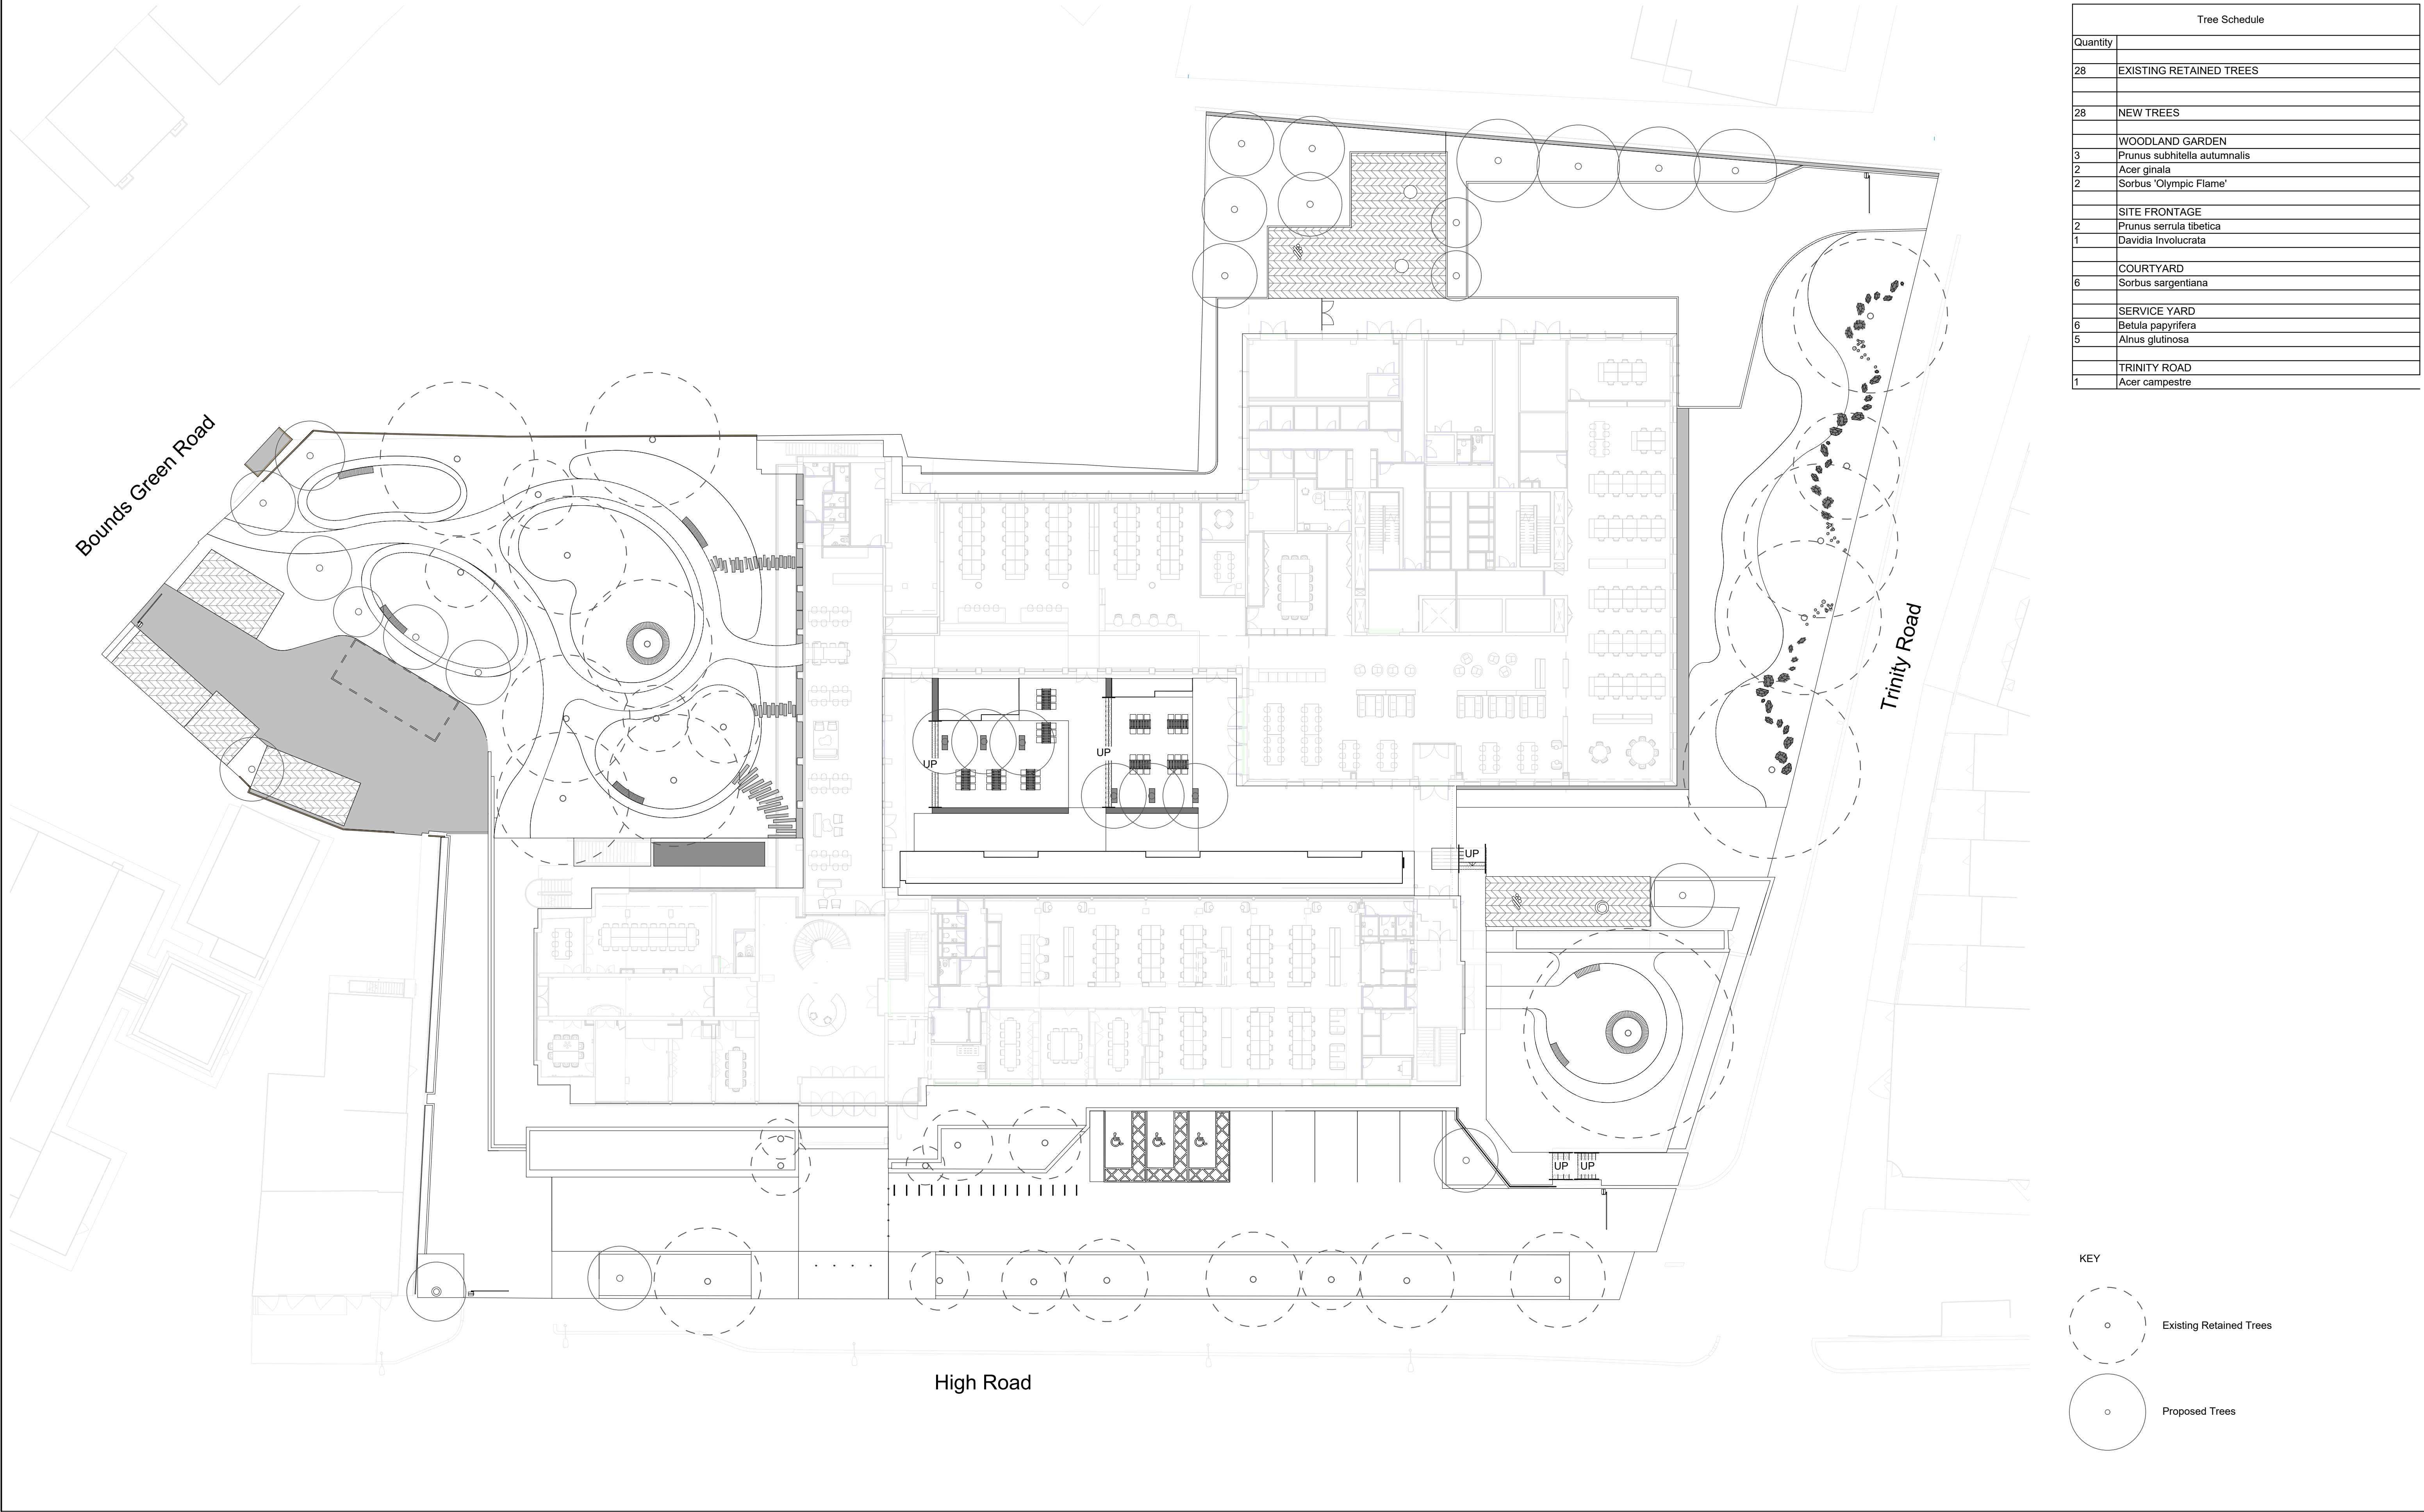

Tree Schedule	
Quantity	
28	EXISTING RETAINED TREES
28	NEW TREES
	WOODLAND GARDEN
3	Prunus subhirtella autumnalis
2	Acer ginala
2	Sorbus 'Olympic Flame'
	SITE FRONTAGE
2	Prunus serrula tibetica
1	Davidia Involucrata
	COURTYARD
6	Sorbus sargentiana
	SERVICE YARD
6	Betula papyrifera
5	Alnus glutinosa
	TRINITY ROAD
1	Acer campestre

Do not scale drawings. All dimensions to be checked on site.
Errors to be reported immediately to Landscape Architect.
To be read in conjunction with all relevant Architects, Services and Engineers drawings.

Revision Tracker
P 1 Stage 3+

Status
Preliminary 18/07/2023

Churchman Thornhill Finch
London
3rd Floor, 14 Bowden Street,
SE11 4DS
Bristol
1.14 Temple Studios, Temple Gate,
BS1 6QA
+44(0)20 3727 6780
mail@churchmanla.co.uk

Date 18/07/23
Scale 1 : 250/A1
Drawn LH/CC
Location Civic Centre, High Rd,
Wood Green, N22 8LE
Client Haringey Council
Haringey Civic Centre
Existing and Proposed Trees
HCC-CTF-ZZ-00-DR-L-500007

STATUS

S4

REVISION

P 1