


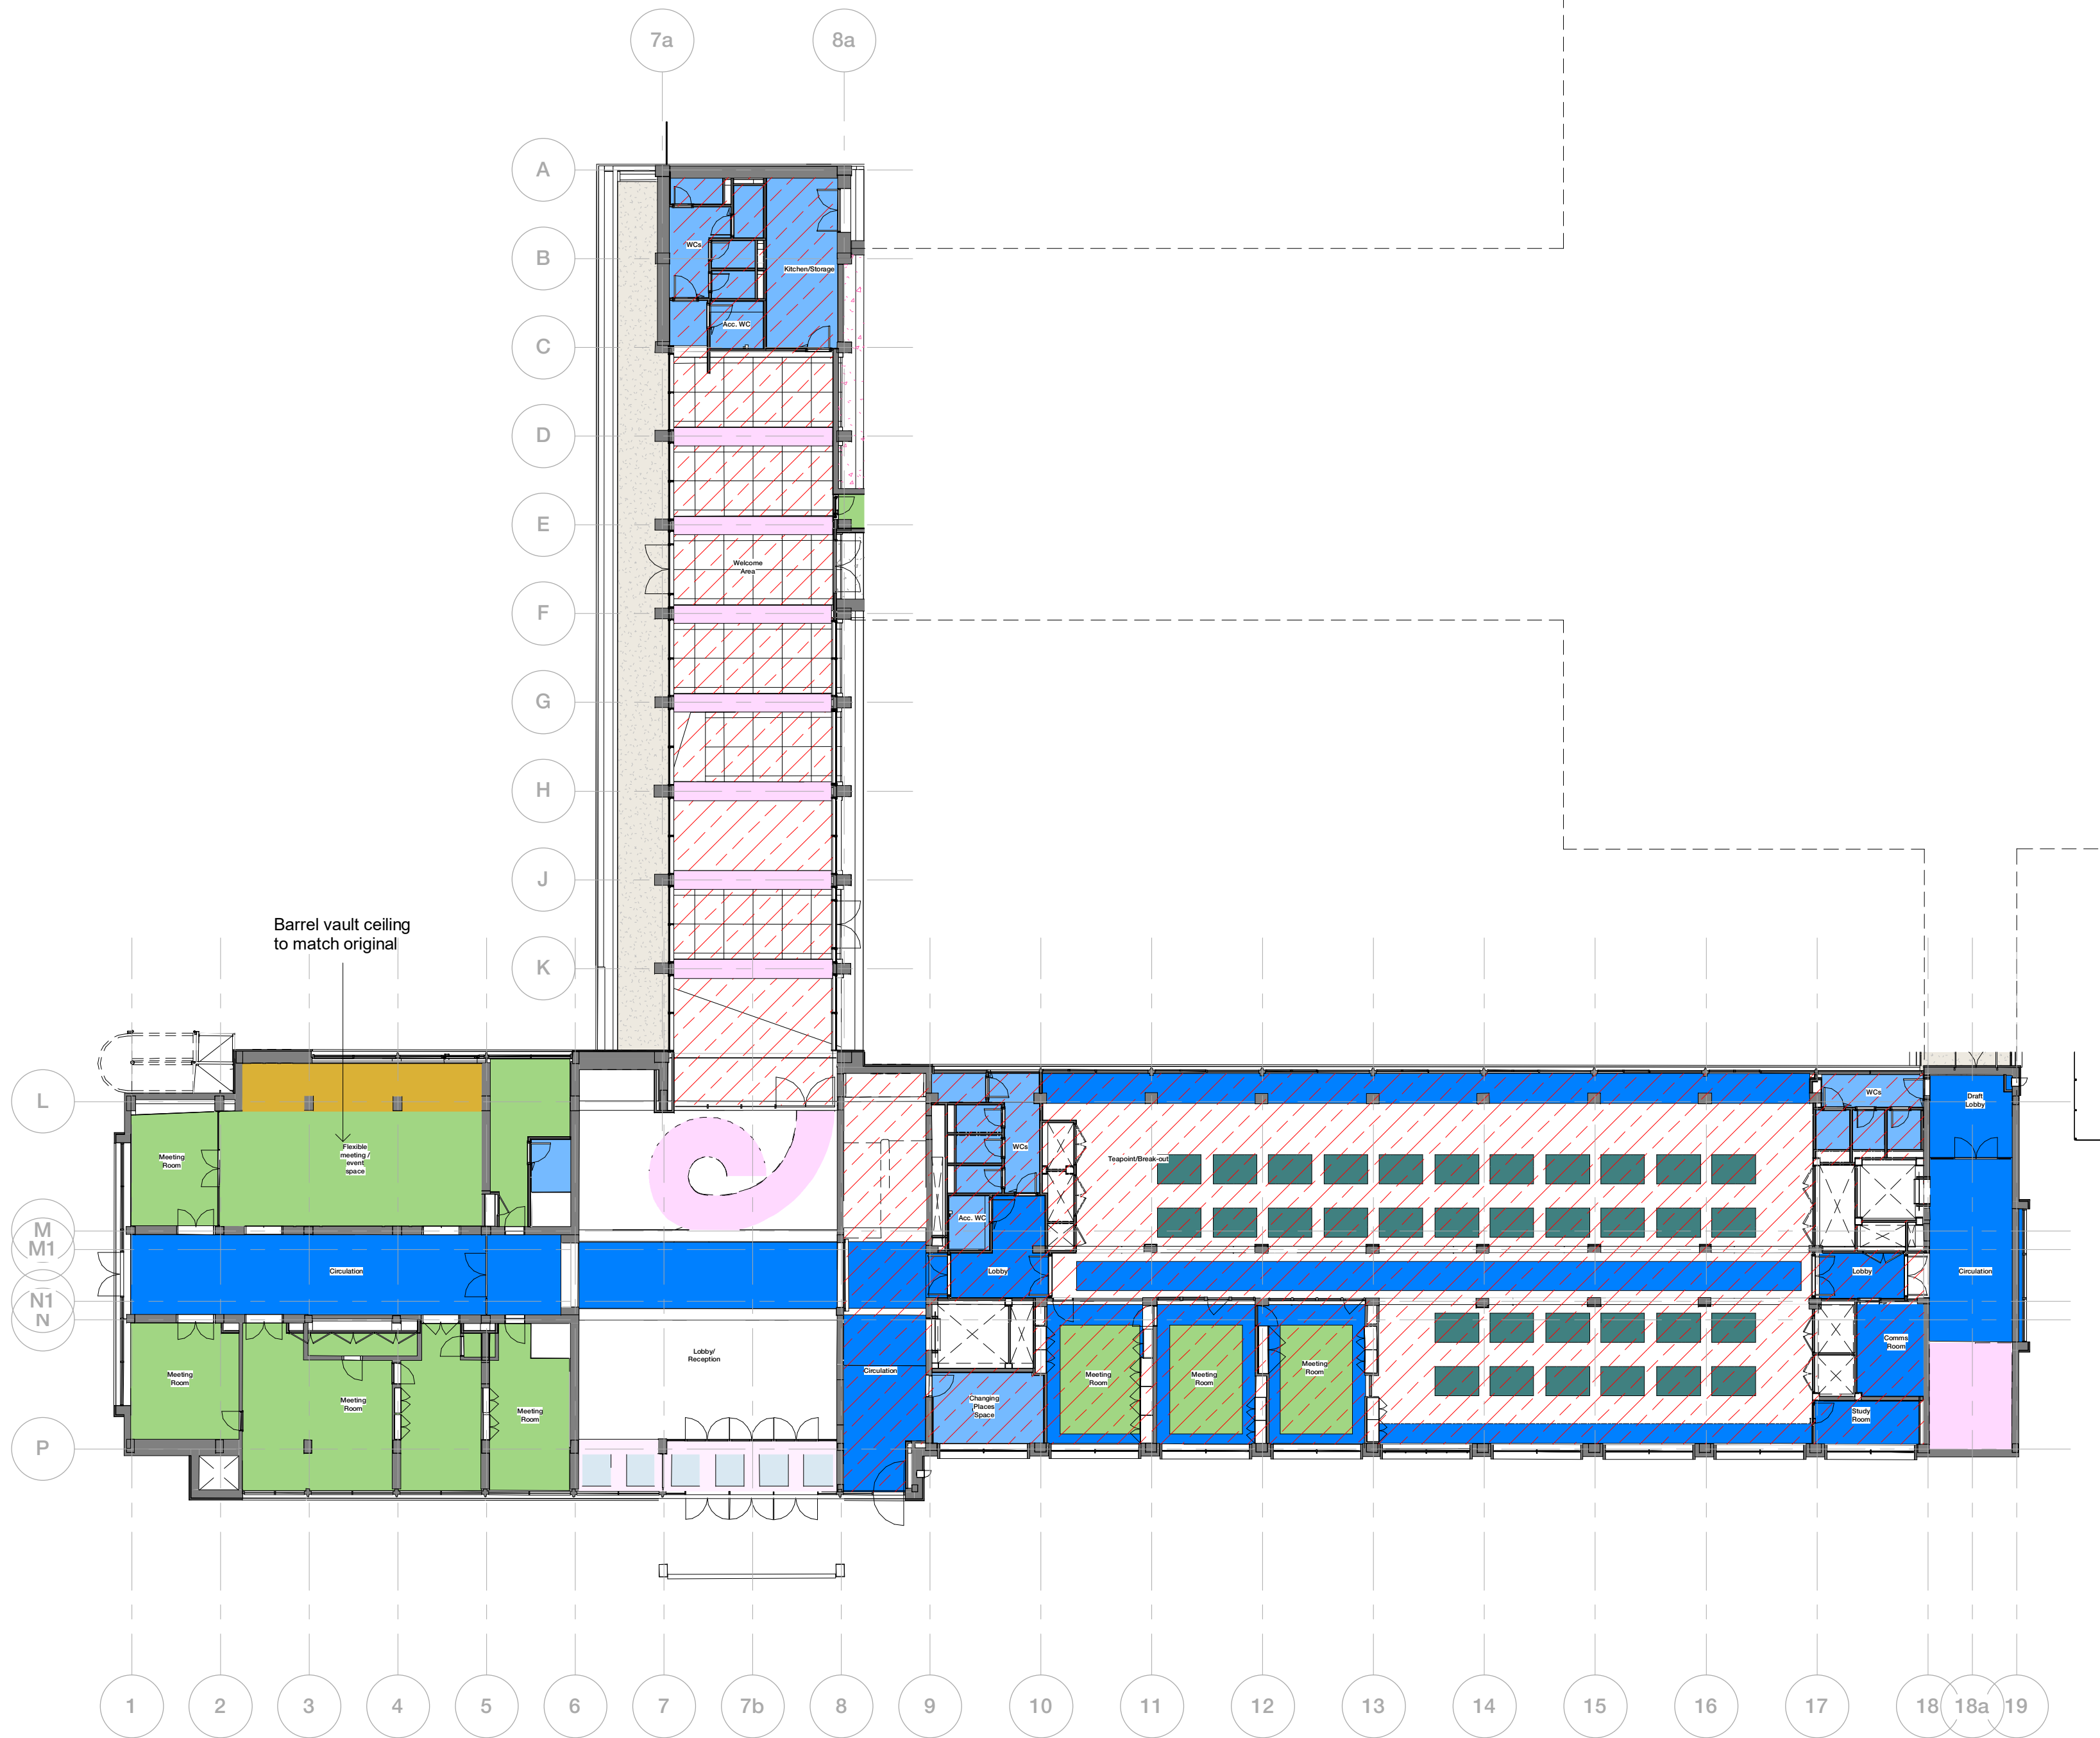

CEILING TYPES KEY:

Proposed Ceiling Types


- Plasterboard Suspended Ceiling
- Plasterboard Moisture Resistant Suspended Ceiling
- Acoustic Class A Absorber Ceiling - continuous finish
- Exposed Concrete Slab
- Perforated metal panels ceiling system
- Bespoke Suspended Ceiling Council Chamber - refer to conservation architect's drawings

Existing Ceiling Types

- ECLG-01** Existing Plastered Ceiling
- ECLG-02** Existing Plank Timber Ceiling
- ECLG-03** Existing Plastered Curved Soffit Ceiling
- ECLG-04** Existing Timber Access Panel Ceiling
- ECLG-05** Painted Skim Coat on Existing on Concrete
- ECLG-06** Painted Skim Coat on Existing Structure
- ECLG-07** Existing Internal Glass

Others

- Fire Board Skimmed and Painted White in welcome space and exposed where a suspended ceiling is proposed or Intumescent Spray Coating to under side of Slab

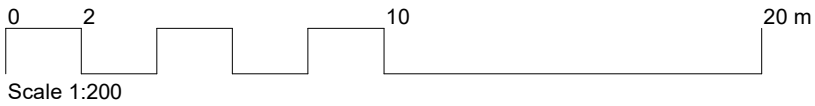

Copyright Hawkins\Brown Architects
No implied licence exists. This drawing should not be used to calculate areas for the purposes of valuation. Do not scale this drawing. All dimensions to be checked on the site by the contractor and such dimensions to be their responsibility. All work must comply with relevant British Standards and Building Regulations requirements. Drawing errors and omissions to be reported to the architect. To be read in conjunction with Architect's specification and other consultant information.

Rev	Description	Date
P1	Planning Issue	05.04.23
P2	Planning Issue	11.07.23



159 St John Street
London EC1V 4QU
mail@hawkinsbrown.com
hawkinsbrown.com

Hawkins\Brown

Project
Haringey Civic Centre
High Rd,
Wood Green,
N22 8LE

Drawing
Level 00 - Ground Floor Civic
Centre Ceiling Finishes Plan

Scale @ A1 1 : 200		Date 15.03.23	
Drawn By RK		Checked By JM	
Job Number 190149	Status S2	Purpose of Issue Issued for Information	
Drawing No. HCC-HBA-CC-00-DR-A-358100		Rev P2	