



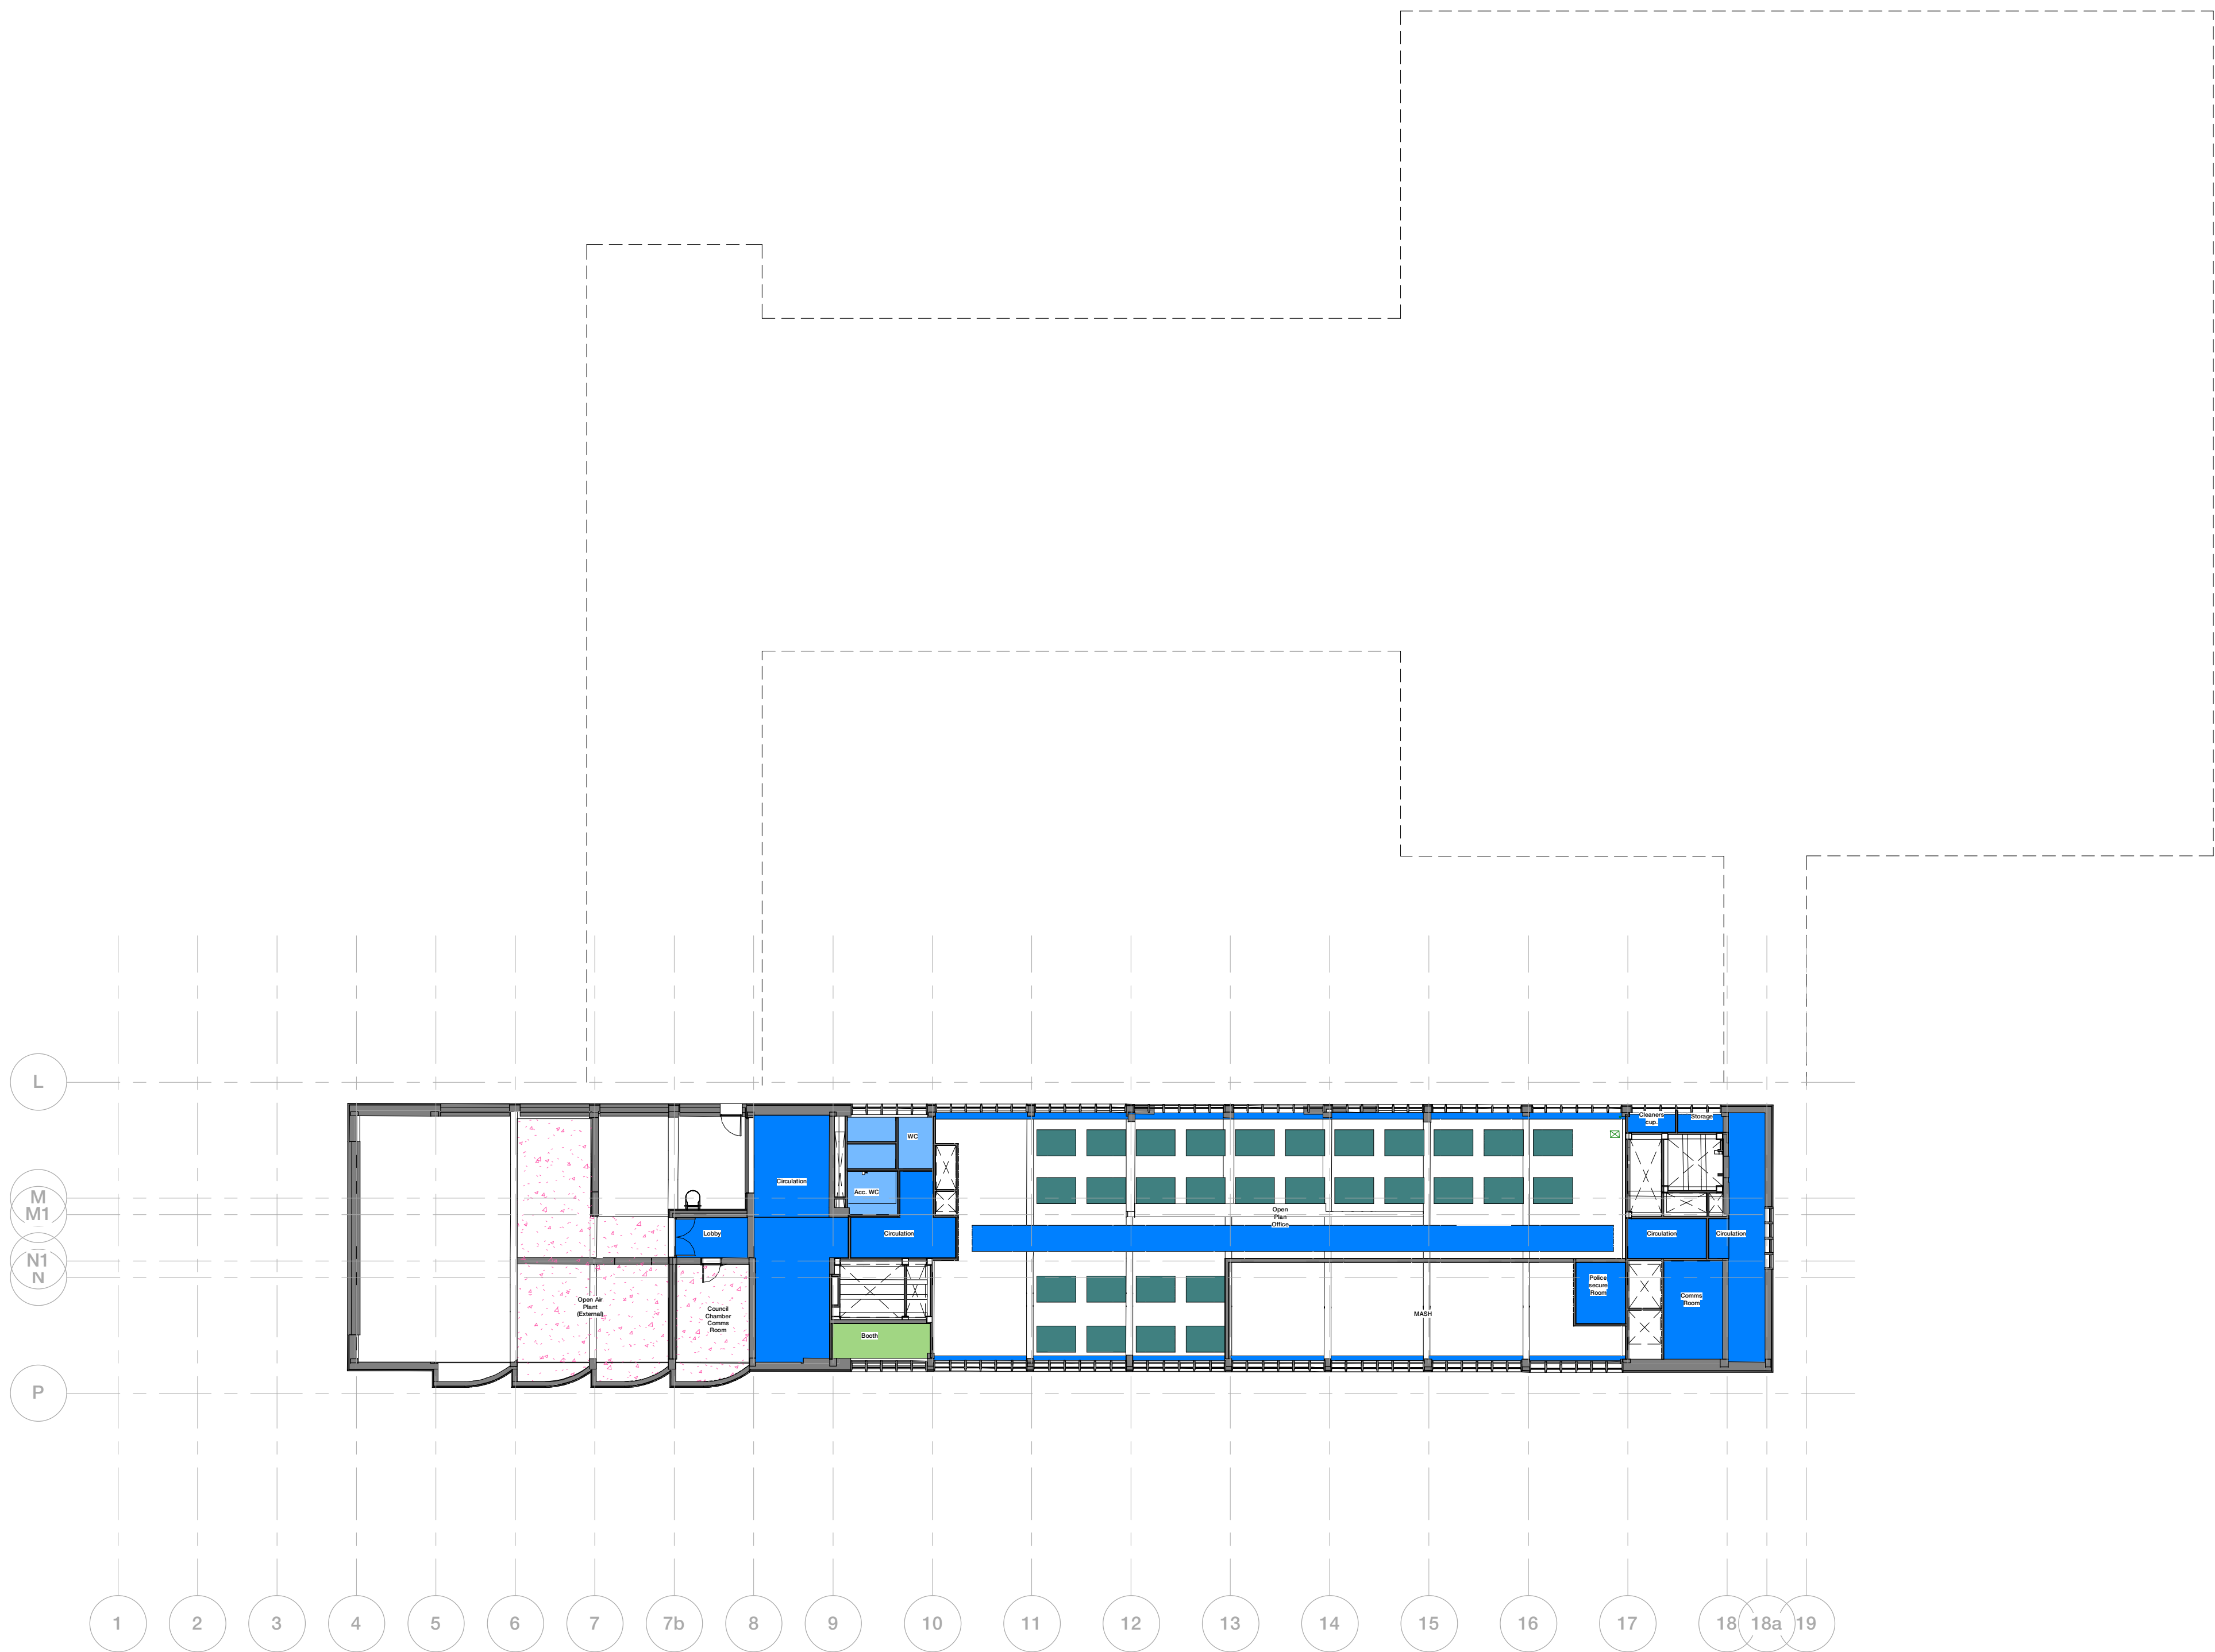

CEILING TYPES KEY:	
<u>Proposed Ceiling Types</u>	
	Plasterboard Suspended Ceiling
	Plasterboard Moisture Resistant Suspended Ceiling
	Acoustic Class A Absorber Ceiling - continuous finish
	Exposed Concrete Slab
	Perforated metal panels ceiling system
	Bespoke Suspended Ceiling Council Chamber - refer to conservation architect's drawings
<u>Existing Ceiling Types</u>	
	ECLG-01 Existing Plastered Ceiling
	ECLG-02 Existing Plank Timber Ceiling
	ECLG-03 Existing Plastered Curved Soffit Ceiling
	ECLG-04 Existing Timber Access Panel Ceiling
	ECLG-05 Painted Skim Coat on Existing on Concrete
	ECLG-06 Painted Skim Coat on Existing Structure
	ECLG-07 Existing Internal Glass
<u>Others</u>	
	Fire Board Skimmed and Painted White in welcome space and exposed where a suspended ceiling is proposed or Intumescent Spray Coating to under side of Slab

Copyright Hawkins\Brown Architects
No implied licence exists. This drawing should not be used to calculate areas for the purposes of valuation. Do not scale this drawing. All dimensions to be checked on the site by the contractor and such dimensions to be their responsibility. All work must comply with relevant British Standards and Building Regulations requirements. Drawing errors and omissions to be reported to the architect. To be read in conjunction with Architect's specification and other consultant information.

Rev	Description	Date
P1	Planning Issue	05.04.23
P2	Planning Issue	11.07.23

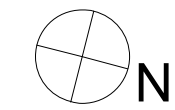

159 St John Street
London EC1V 4QJ
mail@hawkinsbrown.com
hawkinsbrown.com

Hawkins\Brown

Project
Haringey Civic Centre
High Rd,
Wood Green,
N22 8LE

Drawing
Level 03 - Third Floor Civic
Centre Ceiling Finishes Plan

Scale @ A1 1 : 200	Date 15.03.23
-----------------------	------------------

Drawn By RK	Checked By JM
----------------	------------------

Job Number 190149	Status S2	Purpose of Issue Issued for Information
----------------------	--------------	--

Drawing No. HCC-HBA-CC-03-DR-A-358103	Rev P2
--	-----------

