

Key:

Site Boundary

Existing Wall

Proposed Wall


s/l // skylight

ff // fridge freezer

w/m // washing machine

d/w // dish washer

st // storage

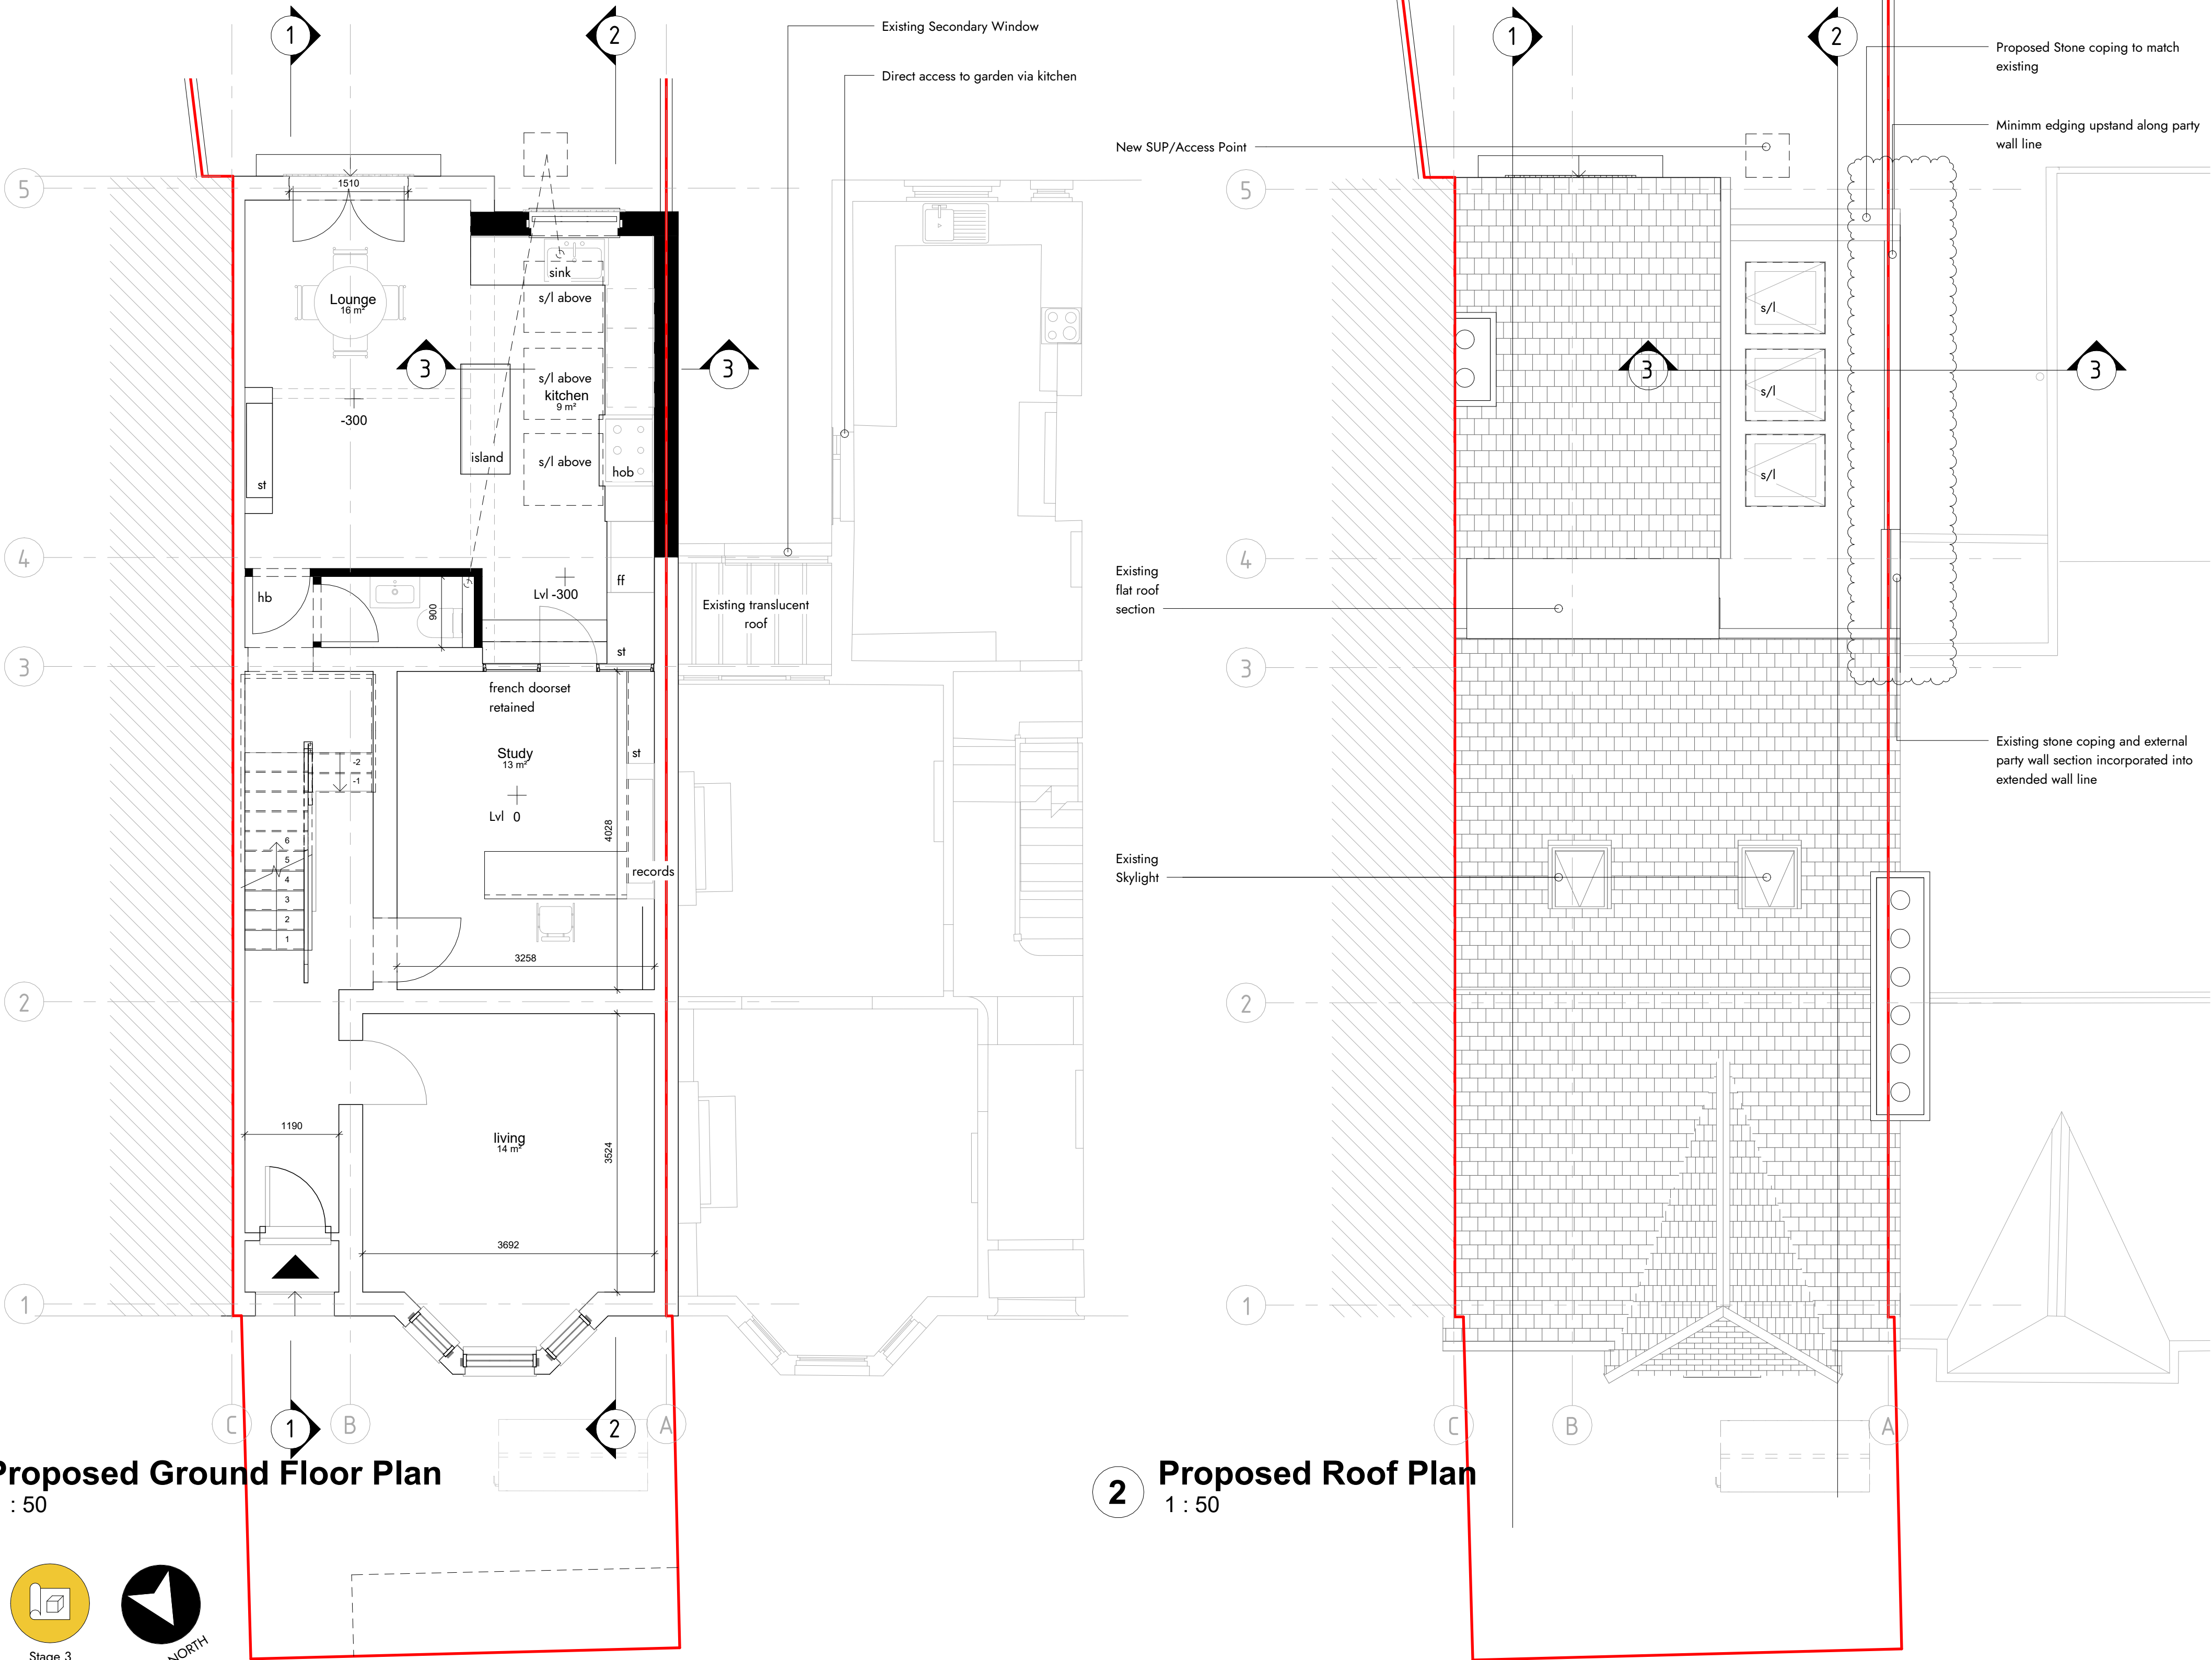

P03	Revised for planning request	JAC	17.8.23
P02	Issued to client	JAC	25.5.23
P01	Issued for planning	JAC	6.5.23
Rev	Description	Initials	Date

3 Barratt Avenue

// Proposed Plans

Client Name Andrew & Maya Francis

Address 3 Barratt Avenue, Wood Green
London N22 7EZ

Drawn By	JAC	Checked By	MJ
Scale	1 : 50 @ A1	Date	14.04.23
Scene Ref.	2061	Rev no.	P03
Dwg no.	BTWG-SCN ZZ	ZZ DR A-10 010 A2-P03	

