
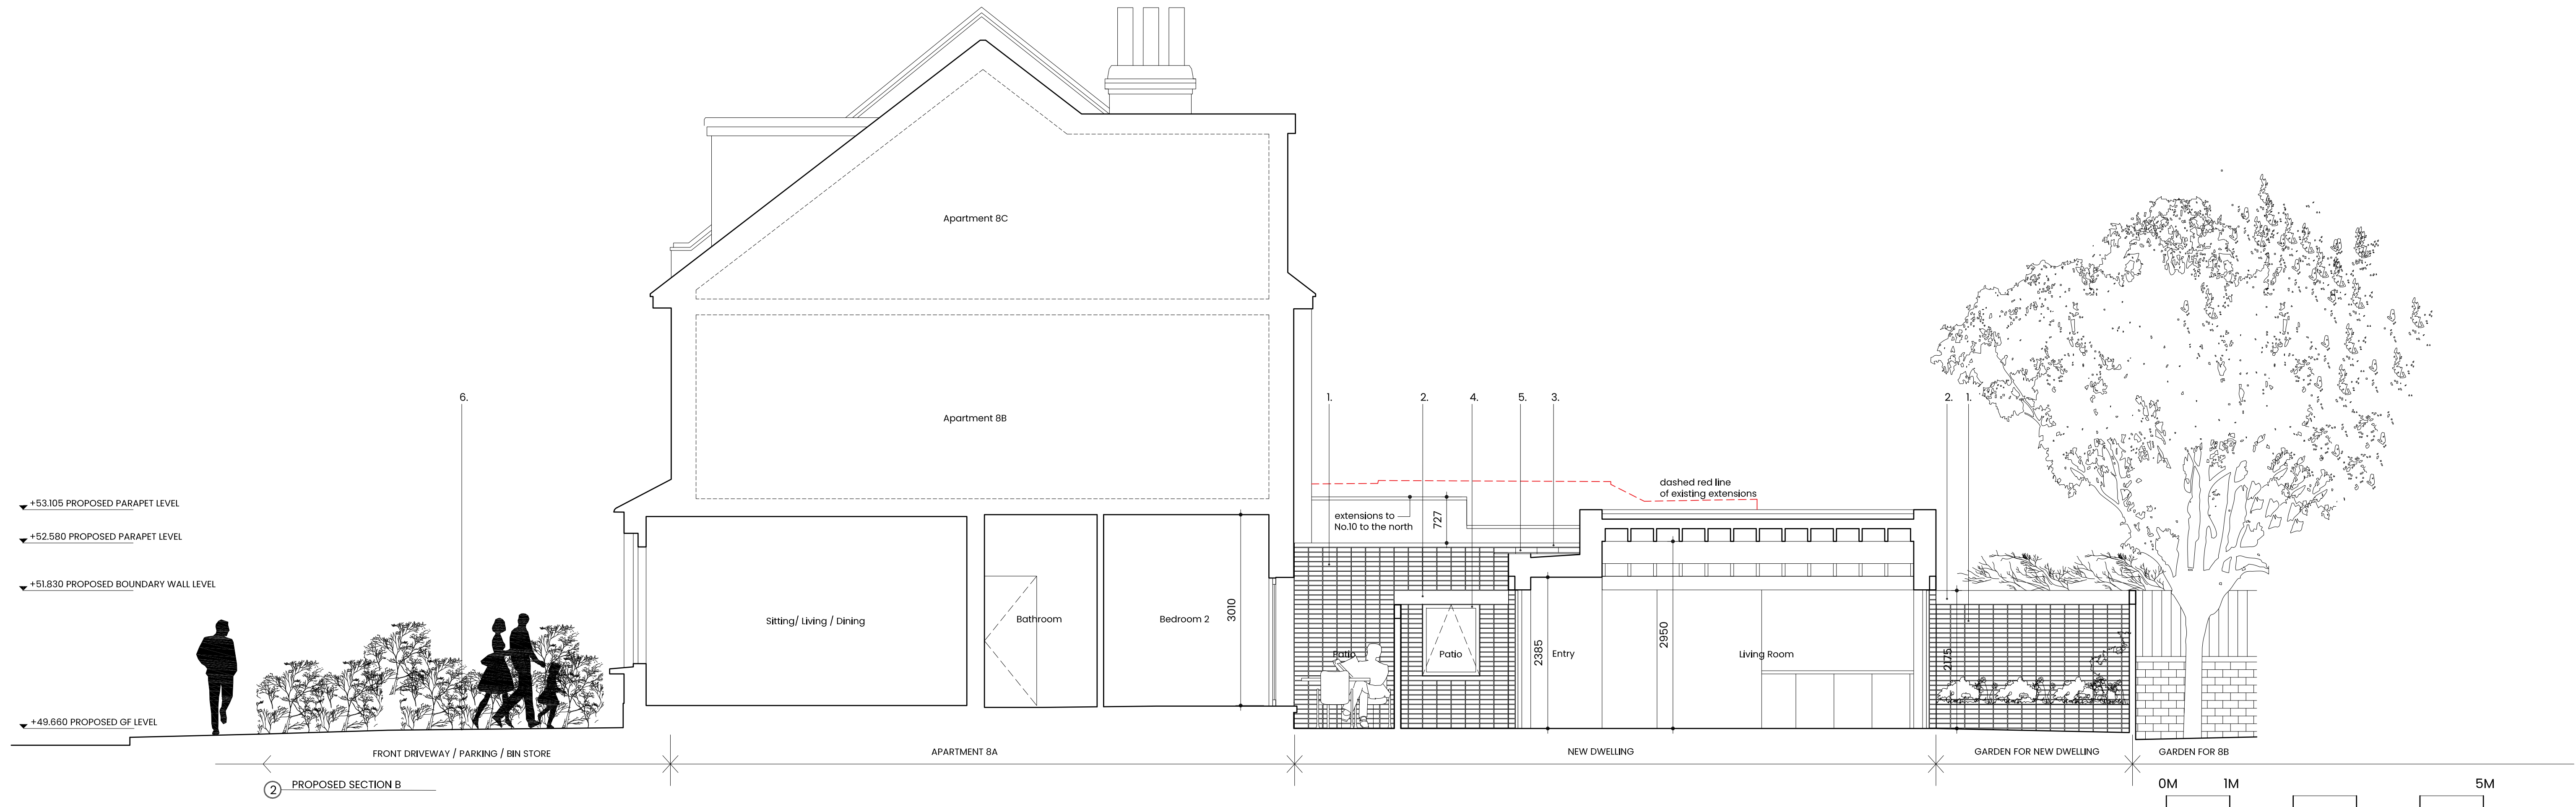


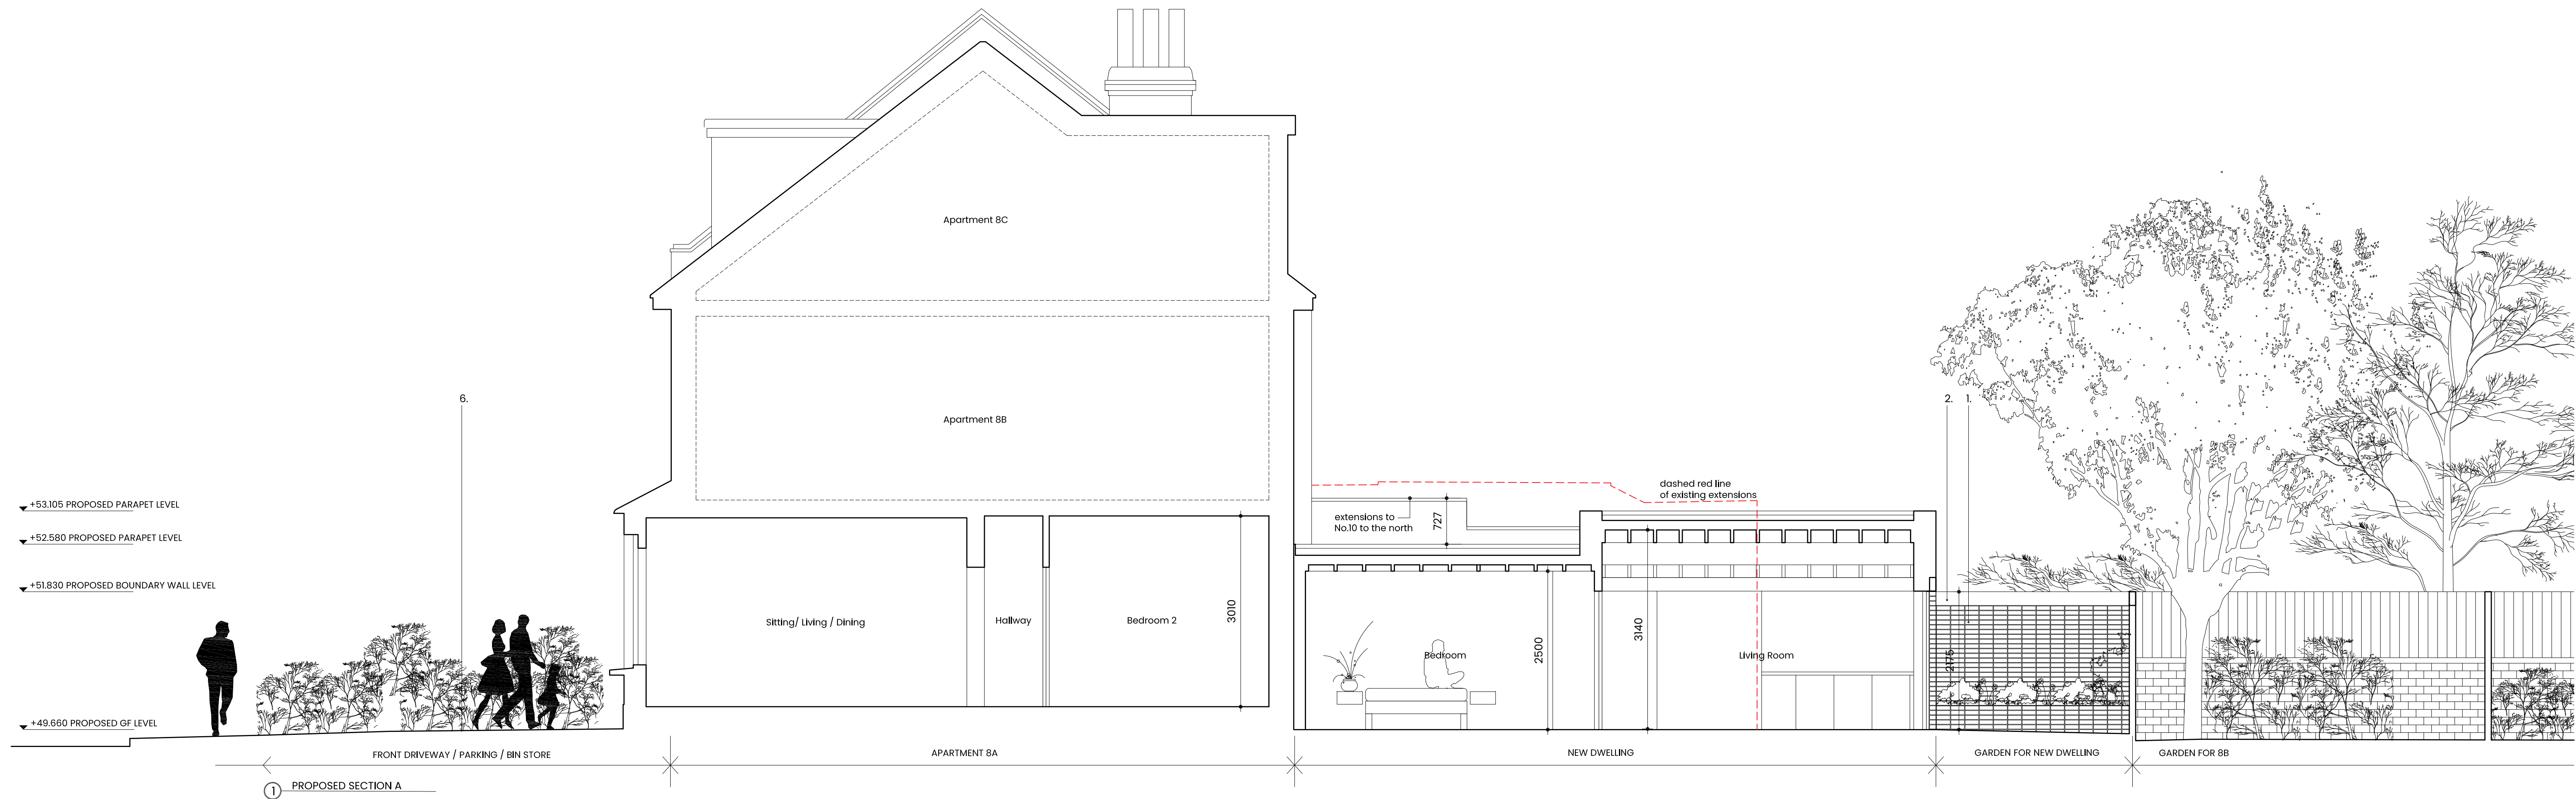

Notes: 1. No dimensions to be scaled. All dimensions are to be checked on site by the contractor and such dimensions shall be the contractors responsibility. Use of scale bar is for local planning authority only. 2. The Architect is to be notified immediately if any discrepancies are found. 3. This drawing is to be read in conjunction with all other architects and consultants drawings and specifications. 4. This drawing shall not be reproduced or copied without written permission of the author. 5. This drawing is copyright of Jamie Whelan Studio Limited.		Key: Proposed material finishes 1. Brown brick finish 2. Concrete lintel 3. Concrete parapet capping 4. Grey aluminum glazing 5. Brown metal sheet finish 6. Permeable brick paving finish 7. Stained timber plank door / fencing	<table><tr><th>Rev</th><th>Date</th><th>Description</th><th>Checked</th><th>Rev</th><th>Date</th><th>Description</th><th>Checked</th></tr><tr><td>P1</td><td>14.07.23</td><td>Planning submission</td><td>JW</td><td></td><td></td><td></td><td></td></tr></table>	Rev	Date	Description	Checked	Rev	Date	Description	Checked	P1	14.07.23	Planning submission	JW					LOCATION PLAN:	PROJECT: 8A ALEXANDRA ROAD DRG TITLE: PROPOSED SECTIONS A & B DATE: JULY 2023 STATUS: PLANNING DRG NO: 026_220	DRAWN: JW REV: P1 CHECKED: JW SCALE: 1:50@A1 46 Caulfield Court D09 E28F Dublin Dub: +353 87 385 7039 Ldn: +44 7446 984 448 Email: jamie@jamiewhelanstudio.com	Jamie Whelan Studio
Rev	Date	Description	Checked	Rev	Date	Description	Checked																
P1	14.07.23	Planning submission	JW																				