


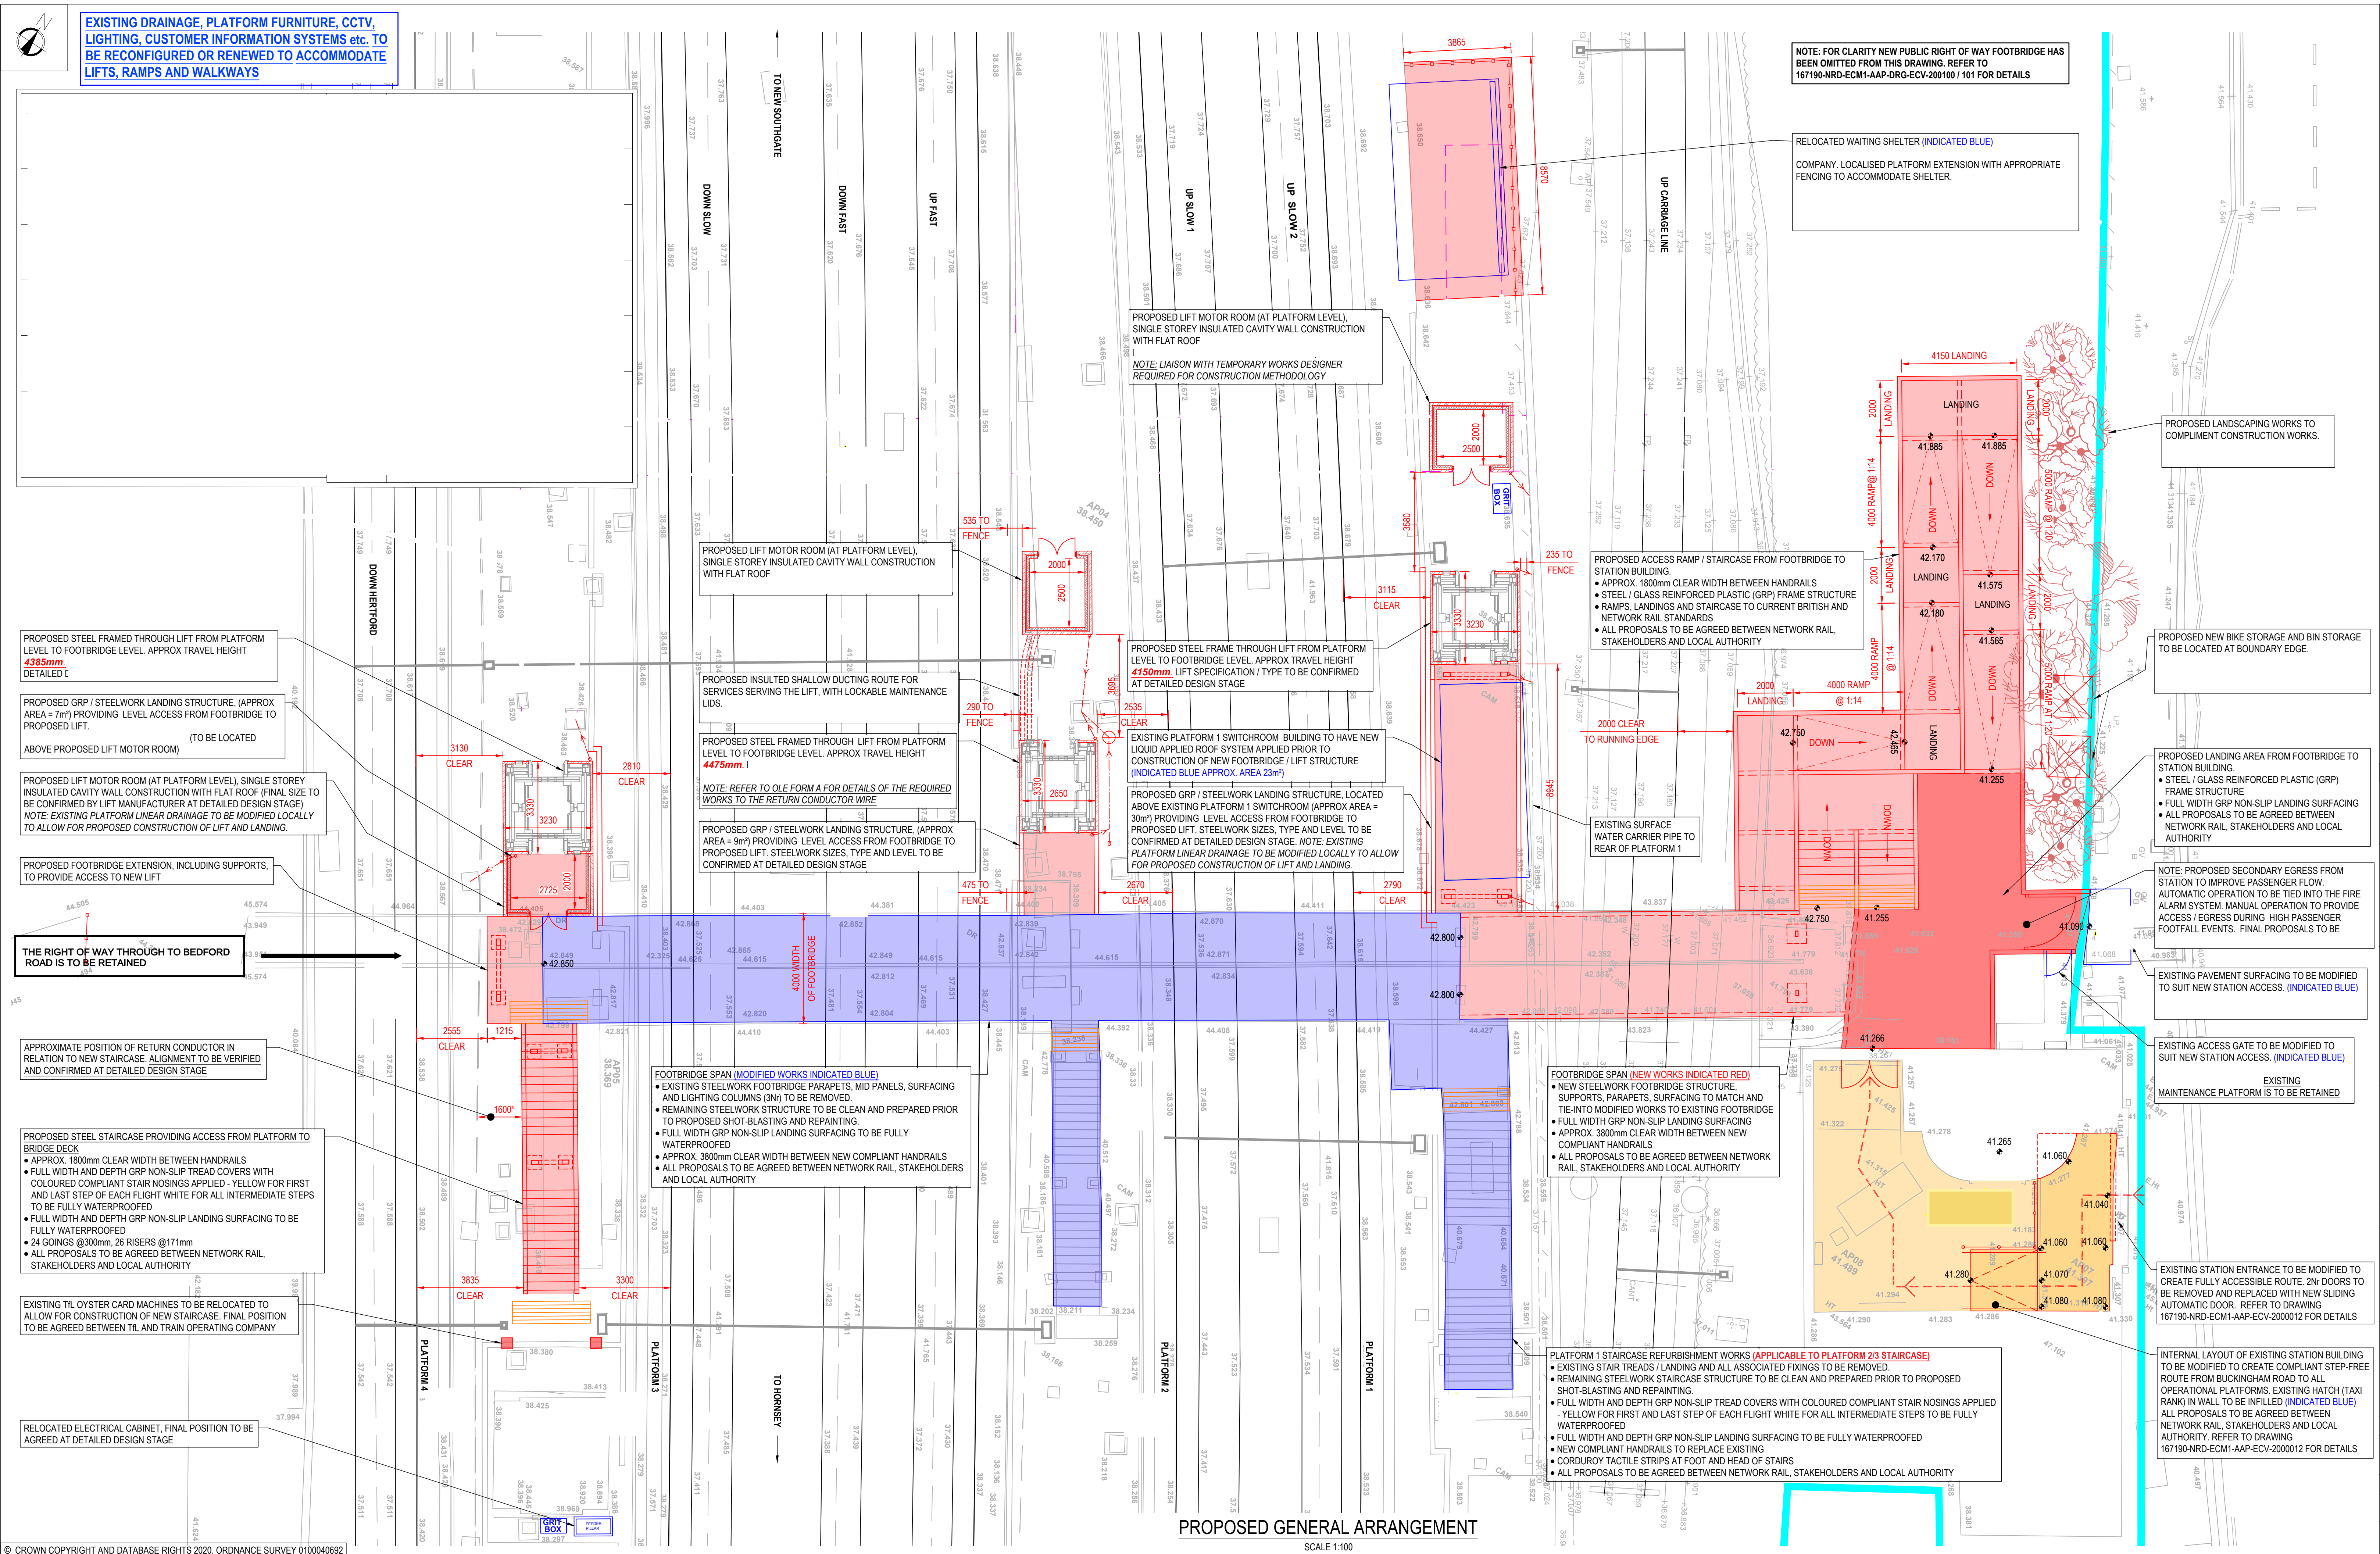

**PROPOSED GENERAL ARRANGEMENT**

SCALE 1:100

CAD TEMPLATE : NRDD-YORK-A1-v1.0.dwt

|                                        |           |        |                                                                                       |      |          |
|----------------------------------------|-----------|--------|---------------------------------------------------------------------------------------|------|----------|
| DESIGNED                               | P BENNETT | SIGNED |  | DATE | 14.04.20 |
| DRAWN                                  | C INKLEY  | SIGNED |  | DATE | 14.04.20 |
| CHECKED                                | C TEARE   | SIGNED |  | DATE | 14.04.20 |
| APPROVED                               | S PARKER  | SIGNED |  | DATE | 14.04.20 |
| SCALE: ( @ A SHEET SIZE = 1000 x 594 ) |           | ELR    |                                                                                       |      |          |
| AS SHOWN                               |           | ECM1   | 4 miles 1716 yards                                                                    |      |          |
| DRAWING NUMBER                         |           |        | REVISION                                                                              |      |          |
| 167190-NRD-ECM1-AAP-DRG-ECV-200011     |           |        | A01                                                                                   |      |          |