


Adjacent Unit 1 -
Beyond Required Survey

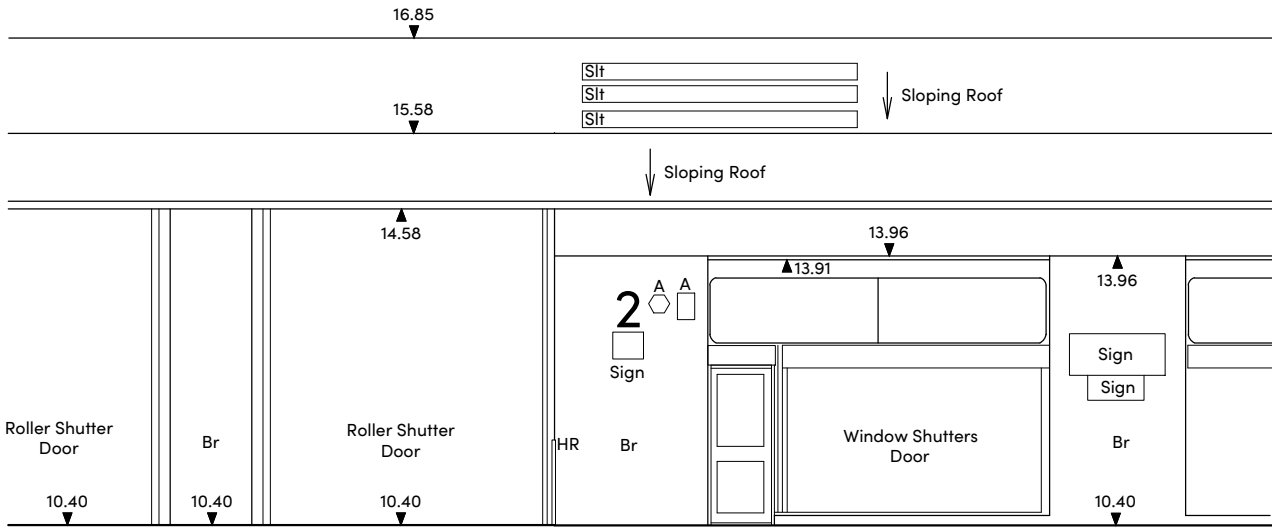


ELEVATION 1

5.00m Above Ordnance Datum


Adjacent Unit 3 -
Beyond Required Survey

Adjacent Unit 1 -
Beyond Required Survey

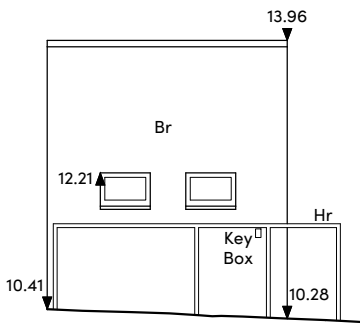

ELEVATION 3

5.00m Above Ordnance Datum

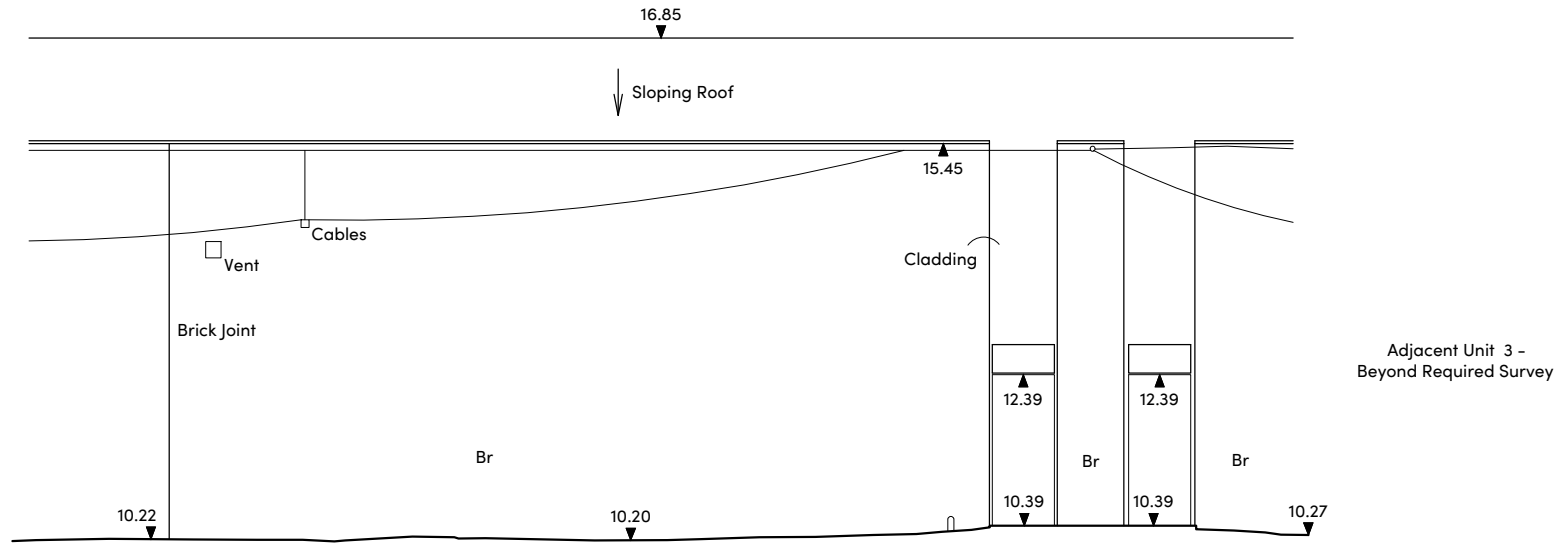

ELEVATION 2

5.00m Above Ordnance Datum


NOTES

- 1) ALL DIMENSIONS TO BE CHECKED ON SITE AND SCALED FROM THIS DRAWING.
- 2) HOLLIS SHALL BE INFORMED IN WRITING OF ANY DISCREPANCIES.
- 3) ALL DIMENSIONS ARE IN METRES ONLY.
- 4) THE ORIGIN AND ORIENTATION OF THE SURVEY GRID RELATE TO A GPS TIE TO ORDNANCE SURVEY GRID.
- 5) ALL LEVELS ARE BASED ON A GPS TIE TO THE OSGM03(GD) GEOD MODEL.


KEY

A	Alarm	HR	Handrail
A/C	Air Conditioner	IC	Inspection Cover
AL	Arch Level	IBF	Iron Bailing Fence
ALH	Arch Spring Height	J	Junction Box
ASL	Arch Spring Level	L	Light
ATM	Automated Teller Machine	LB	Litter Bin
B	Bulbhead	Max	Maximum
BGP	Break Glass Point	Min	Minimum
Br	Brick	OVH	Overhead
BrW	Brick Bearing Wall	OSF	Open Beaded Fence
BRL	Brick Sill Level	OSM	Ordnance Survey Bench Mark
BW	Brick Wall	P	Post
BWF	Bricked Wire Fence	PL	Pavement Light
CBF	Close Boarded Fence	PMF	Post and Rail Fence
CCTV	Close Circuit Television	PS	Paving Stones
CH	Chimney	Rad	Rail

KEY PLAN

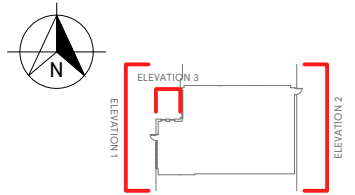

ELEVATION/SECTION SYMBOLS

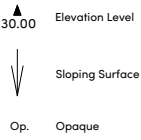

REVISIONS

REV	DATE	AMENDMENTS	INITIAL

THIS DRAWING IS FOR THE FOLLOWING PURPOSE ONLY:
PRELIMINARY ☐ TENDER ☐ CONSTRUCTION ☐
SKETCH ☐ MEASURED SURVEY ☒ CONTRACT ☐

TITLE
EXISTING
UNIT 2 ELEVATIONS

CLIENT
Legal & General Investment Mgmt
One Coleman Street
London
EC2R 5AA

PROJECT NAME
Unit 2
Compass West Industrial Estate
West Road, Tottenham
N17 0XL

HOLLIS
140 London Wall
London
EC2Y 5DN

T +44 20 7622 9555
W hollisglobal.com

DATE	27.04.2023	DRAWN BY	AB
SCALE	1:100	CHECKED	PV
PROJECT	LINE	ORIGINATOR	VOLUME/ ZONE/BLDG
119952	100	HLS	00
FILE	DISCIPLINE/ TYPE	NUMBER	STATUS
M2	B	10400	A1
			REVISION
			C01