


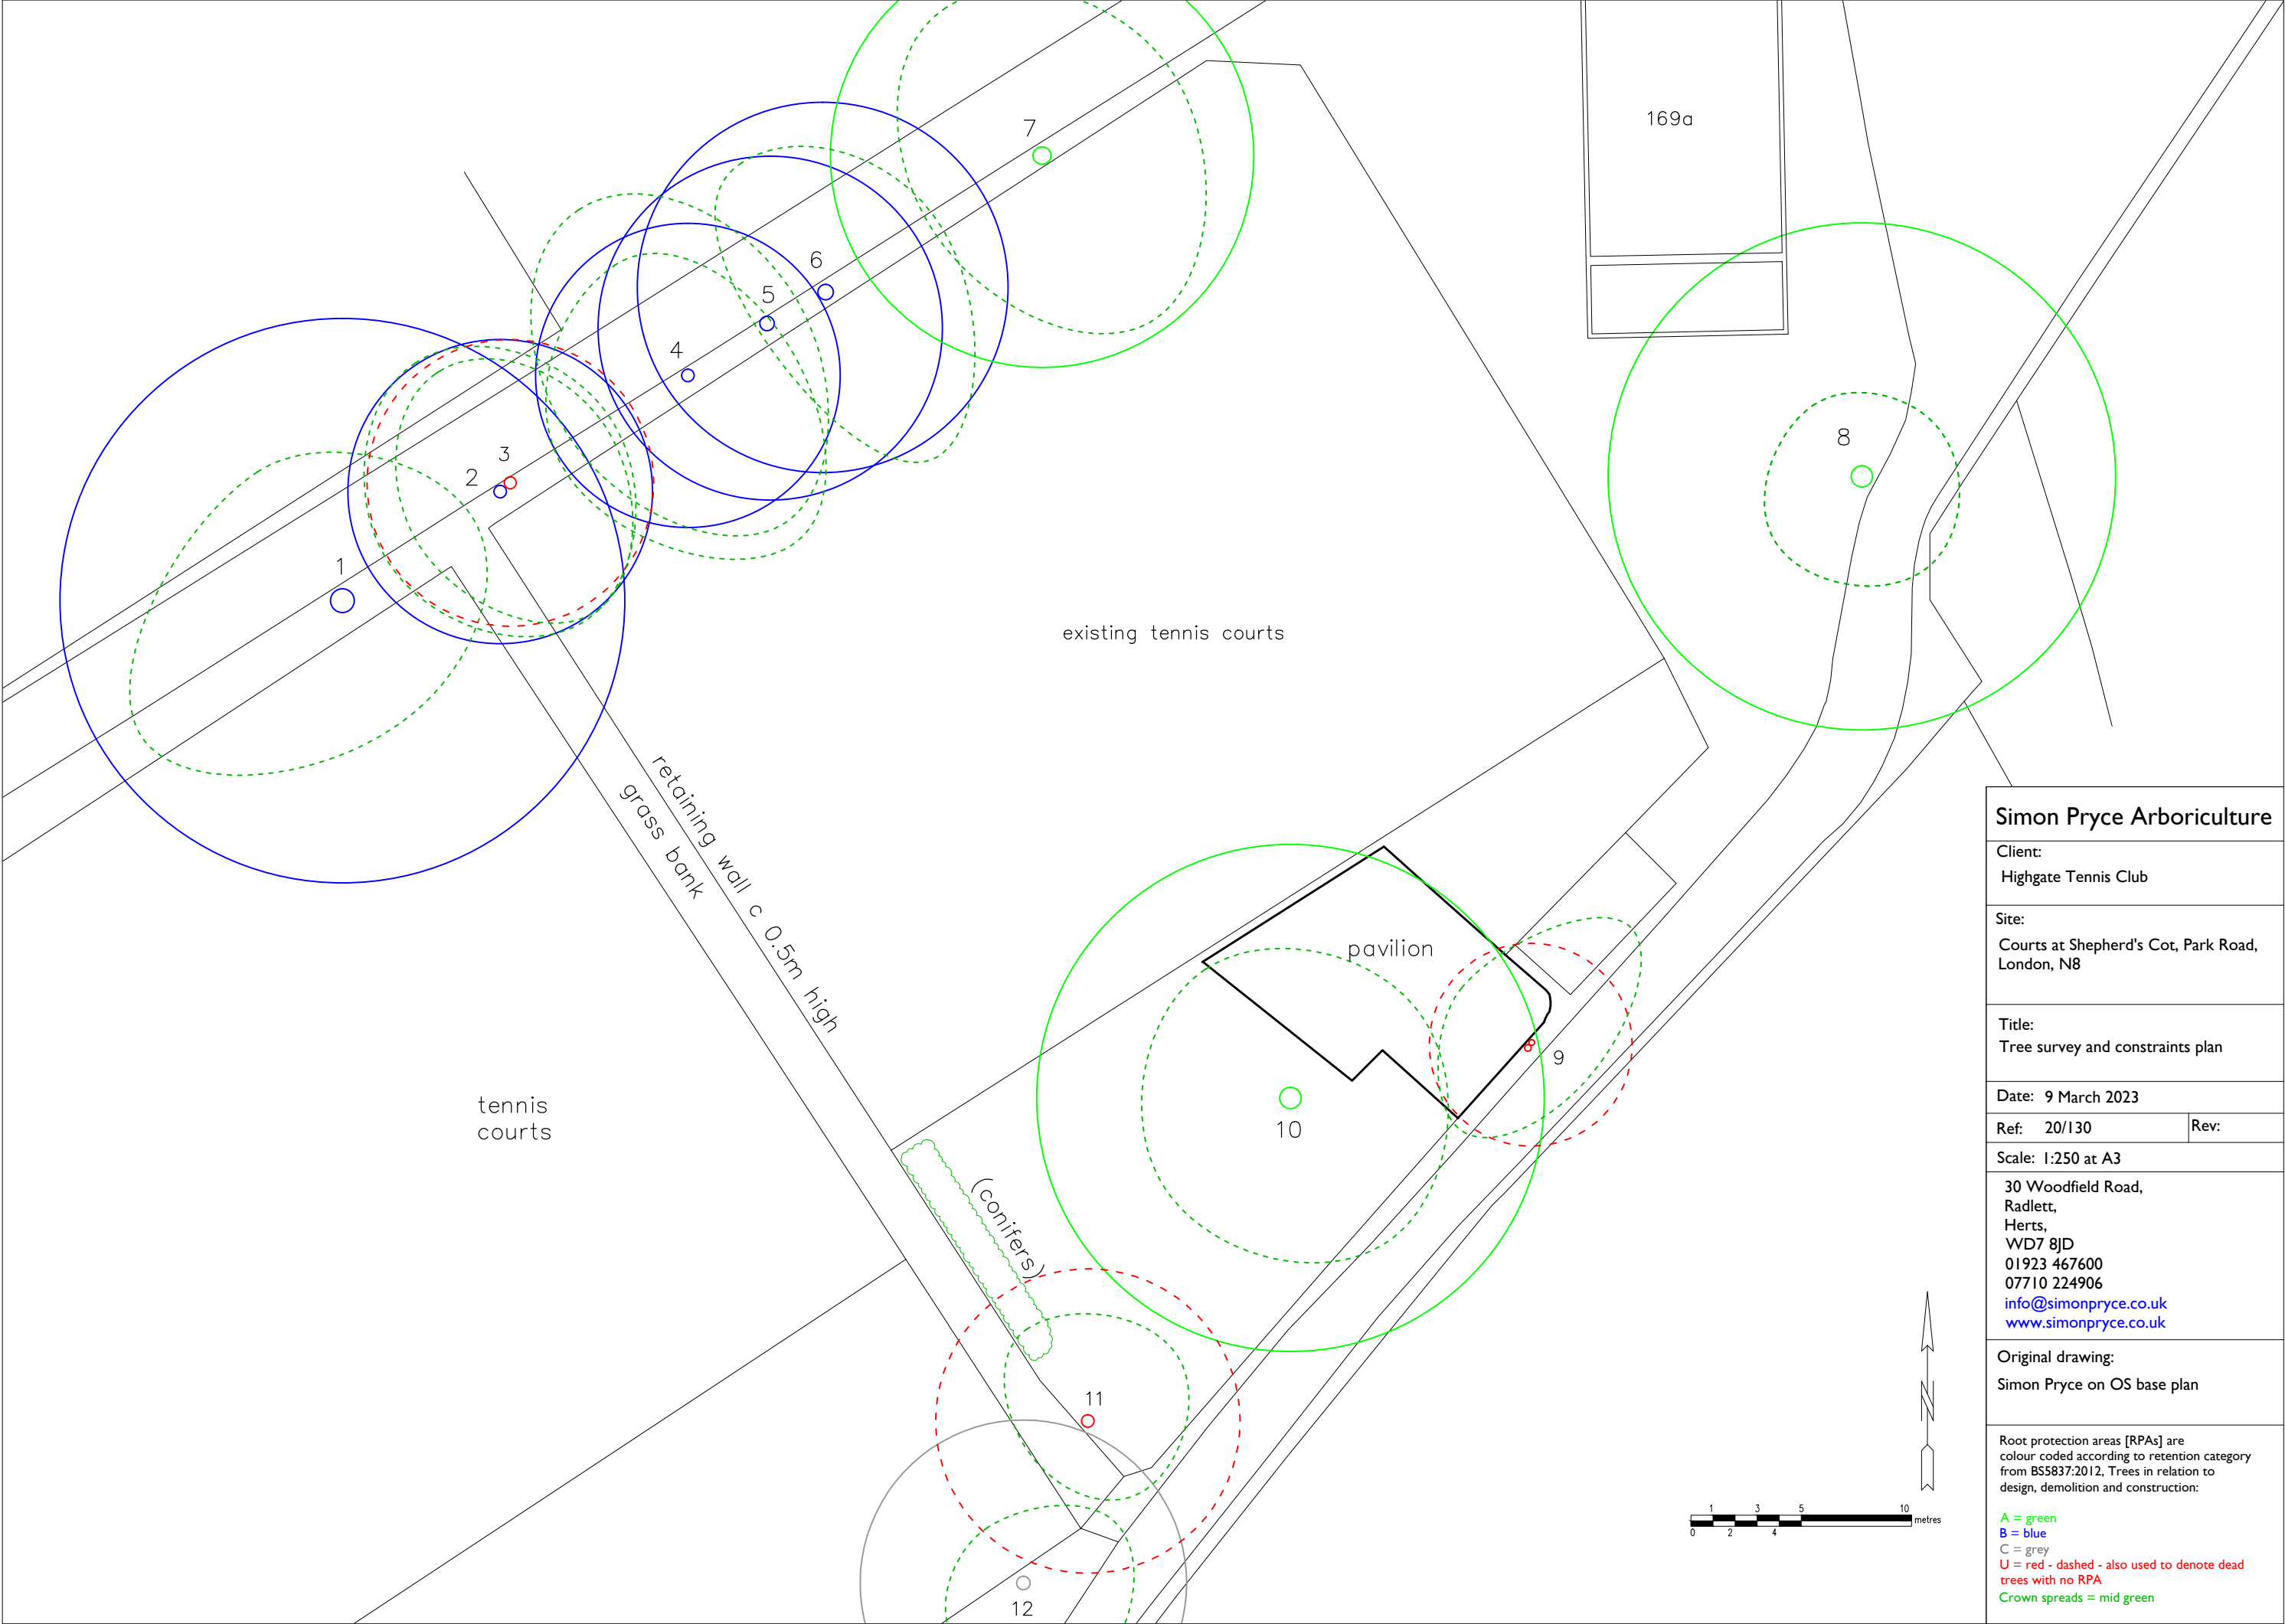

Simon Pryce Arboriculture

Client:
Highgate Tennis Club

Site:
Courts at Shepherd's Cot, Park Road,
London, N8

Title:
Tree survey and constraints plan

Date: 9 March 2023

Ref: 20/130 Rev:

Scale: 1:250 at A3

30 Woodfield Road,
Radlett,
Herts,
WD7 8JD
01923 467600
07710 224906
info@simonpryce.co.uk
www.simonpryce.co.uk

Original drawing:
Simon Pryce on OS base plan

Root protection areas [RPAs] are
colour coded according to retention category
from BS5837:2012, Trees in relation to
design, demolition and construction:

- A = green
- B = blue
- C = grey
- U = red - dashed - also used to denote dead
trees with no RPA
- Crown spreads = mid green

