
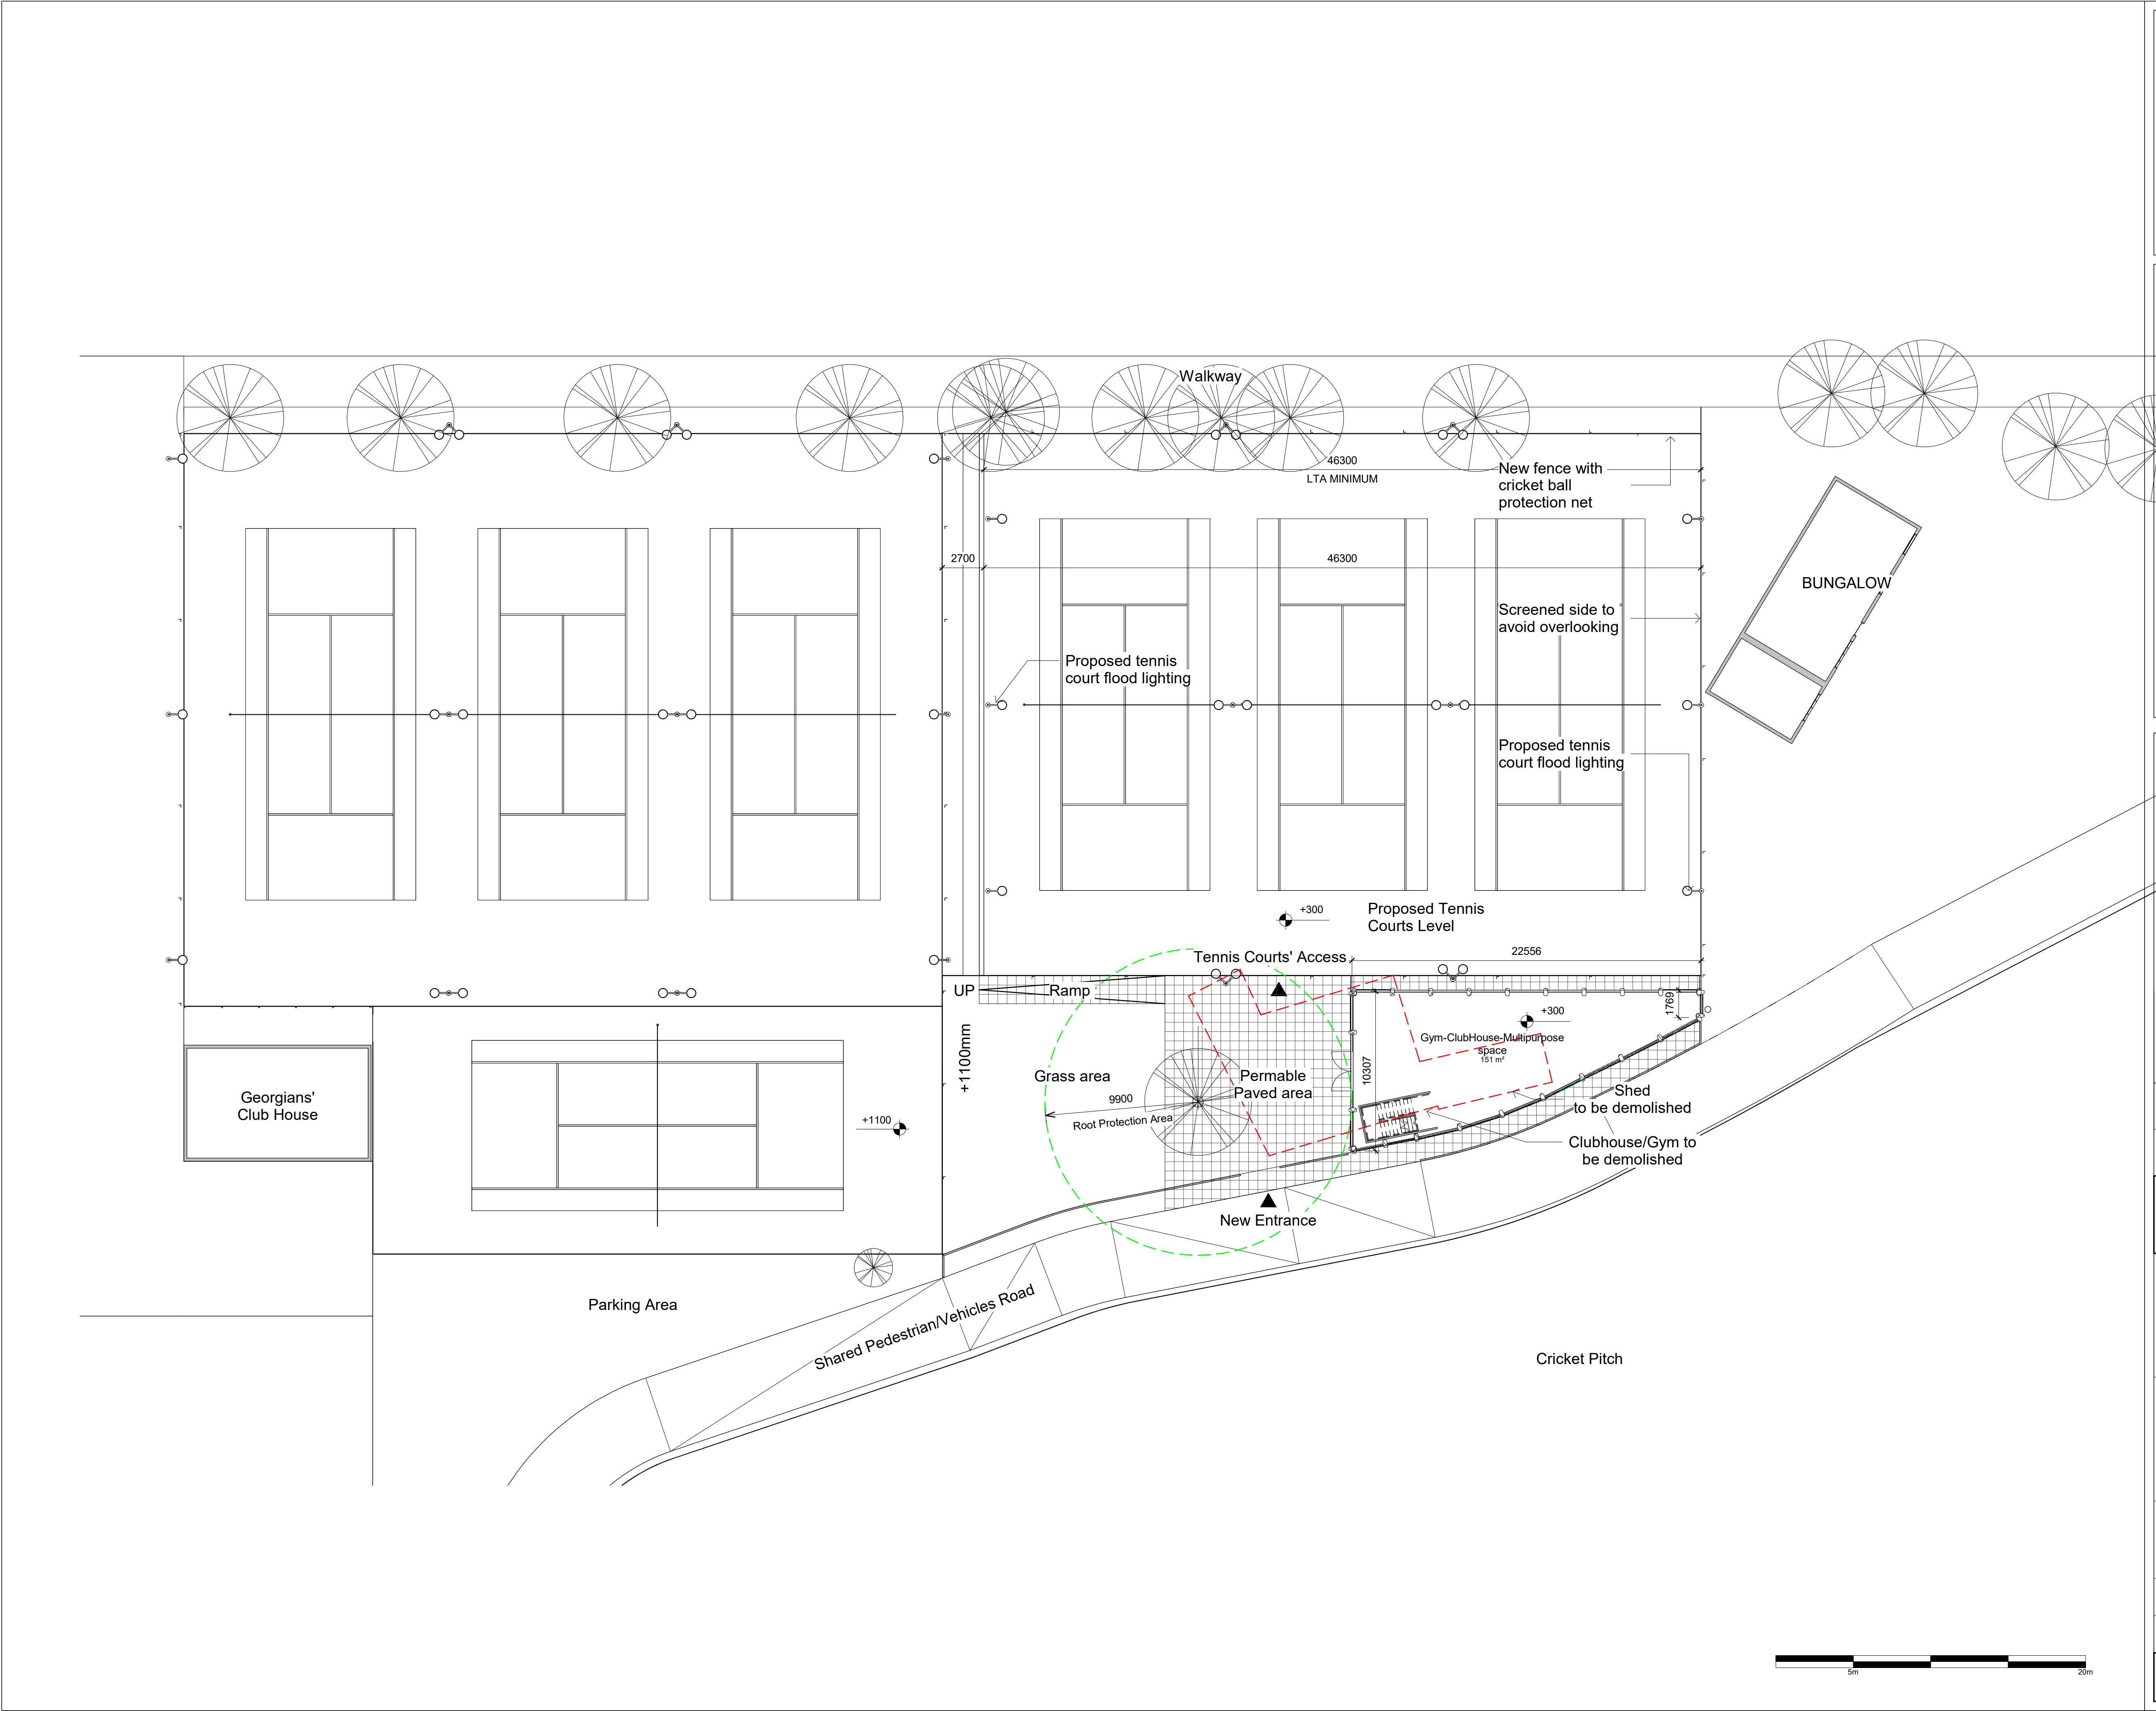


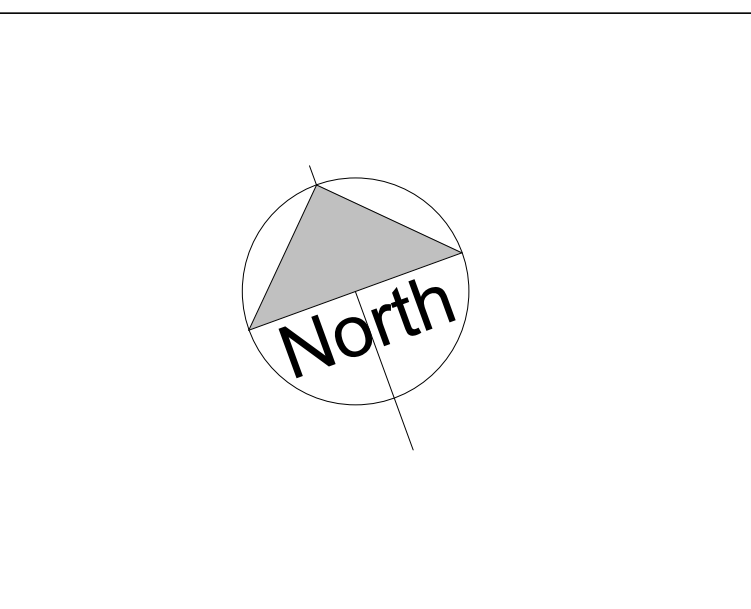

CODE	SUITABILITY DESCRIPTION
STATUS	PURPOSE OF ISSUE FOR ILLUSTRATIVE PURPOSES ONLY

Brookside

Proposed Site Plan

Highgate Cricket & Lawn Tennis Club

PA	SDG	29/03/2023
----	-----	------------

1.200	DRS-001
-------	---------

P100.	P01
-------	-----