




KEY

— PROPOSED

— EXISTING

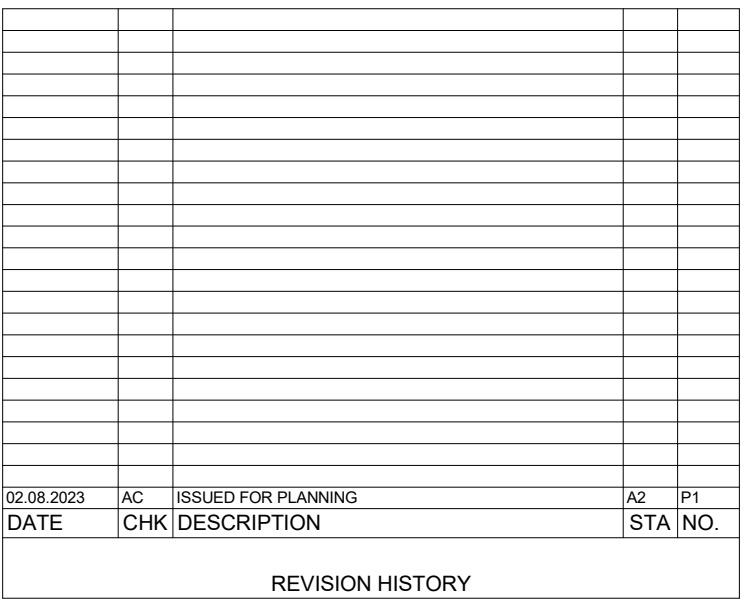

A: 5 Rochester Mews - London - NW1 9JE
T: 020 7267 8332
W: f3architects.com
E: info@f3architects.com

Except for Planning purposes, figured dimensions only are to be taken from this drawing.
All dimensions are in millimetres unless otherwise stated.
All dimensions shall be checked on site prior to works commencing.
Any discrepancies shall be reported to the Architect.
© Copyright F3 Architects. All rights reserved.

Health and Safety

Refer to relevant Construction (Design and Management) documentation where applicable. The Contractor shall plan, manage and monitor the works inclusive of temporary erection stability. Any works that are found to be unstable in the temporary state are to be reported directly to the structural engineer and Main Contractor/ Package Manager in order to provide safe temporary support. Check on site prior to commencement of works/fabrication etc.

project


THE PRINTWORKS
819-829, HIGH ROAD, TOTTENHAM,
LONDON, N17 8ER

title

PROPOSED GA SECTIONS AA (819-821)

drawn by	scale	paper	project no
DG	As indicated	A1	220428

status	revision
A2 - ISSUED FOR PLANNING	A2.P1

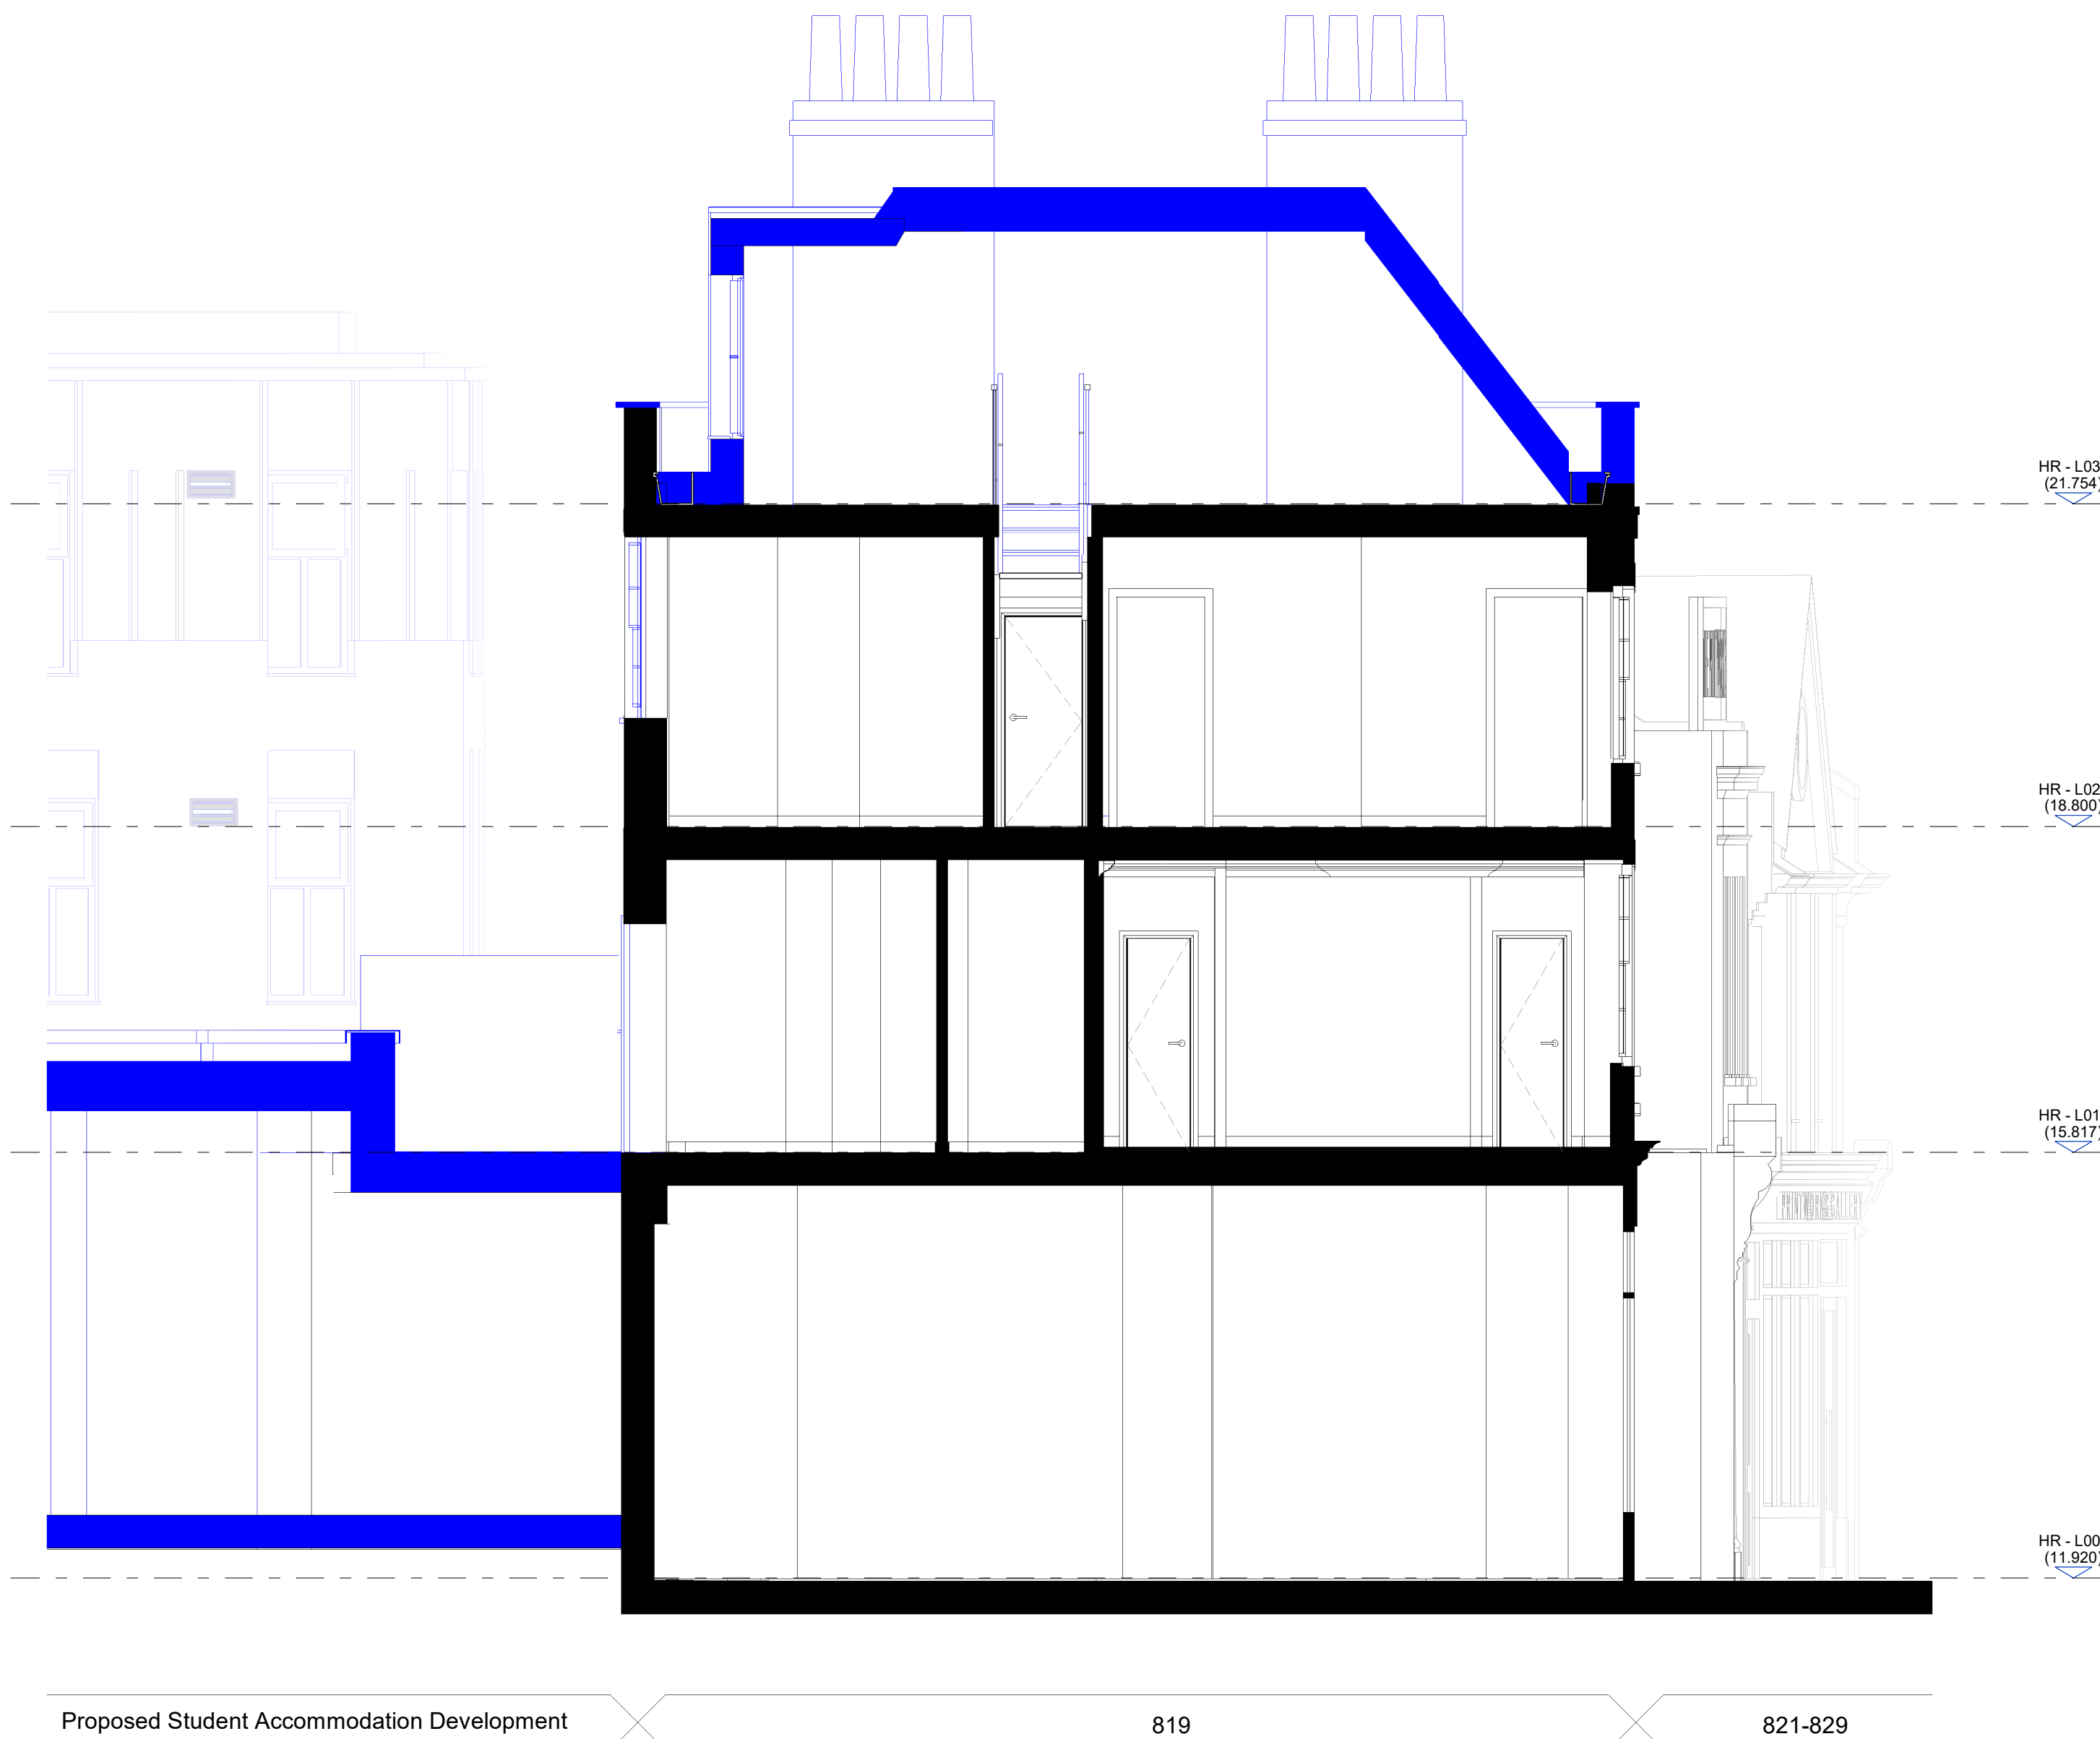drawing no
PRINT-F3A-ZZ-ZZ-SE-A-82607

TO BE READ WITH
INTERNAL ELEVATIONS
DRAWINGS FOR
FURTHER DETAILS OF
REPAIRS

