
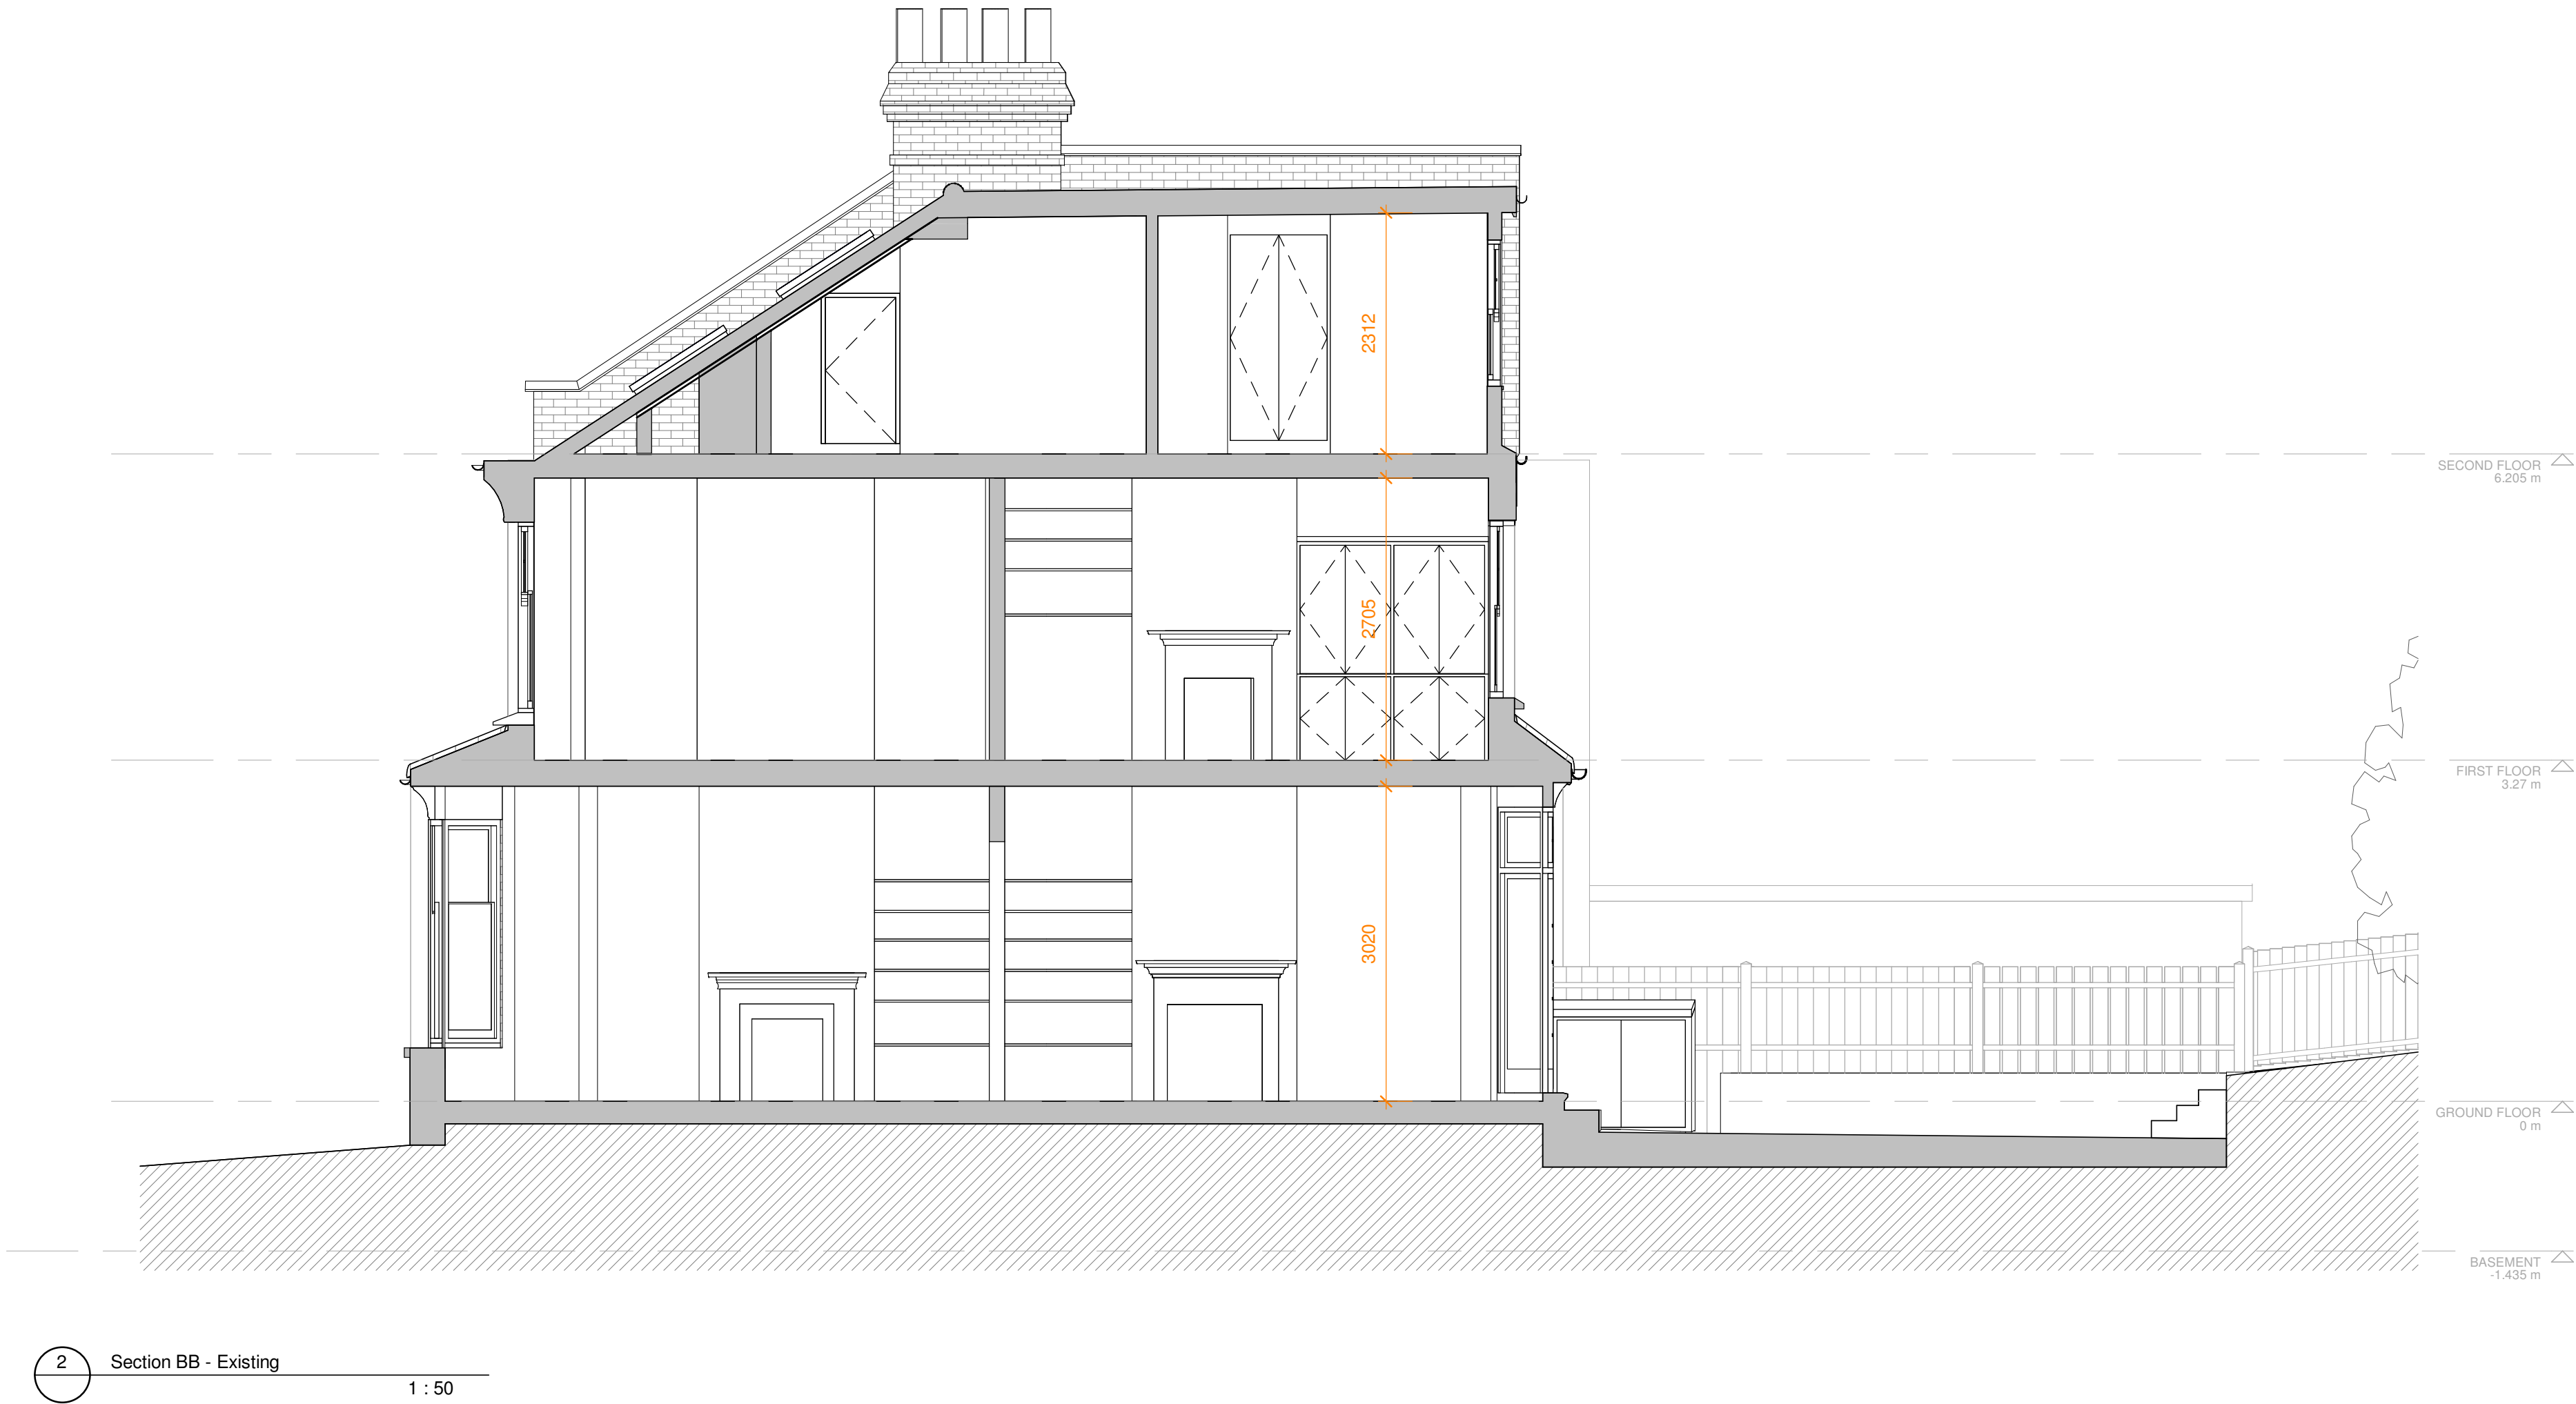


Check all dimensions and site conditions prior to commencement of any work, the purchase or ordering of any materials, fittings, plant, services or equipment and the preparation of shop drawings and or the fabrication of any components.

All drawings may not be reproduced or distributed without prior permission from FLASHMAN DE WYNTER

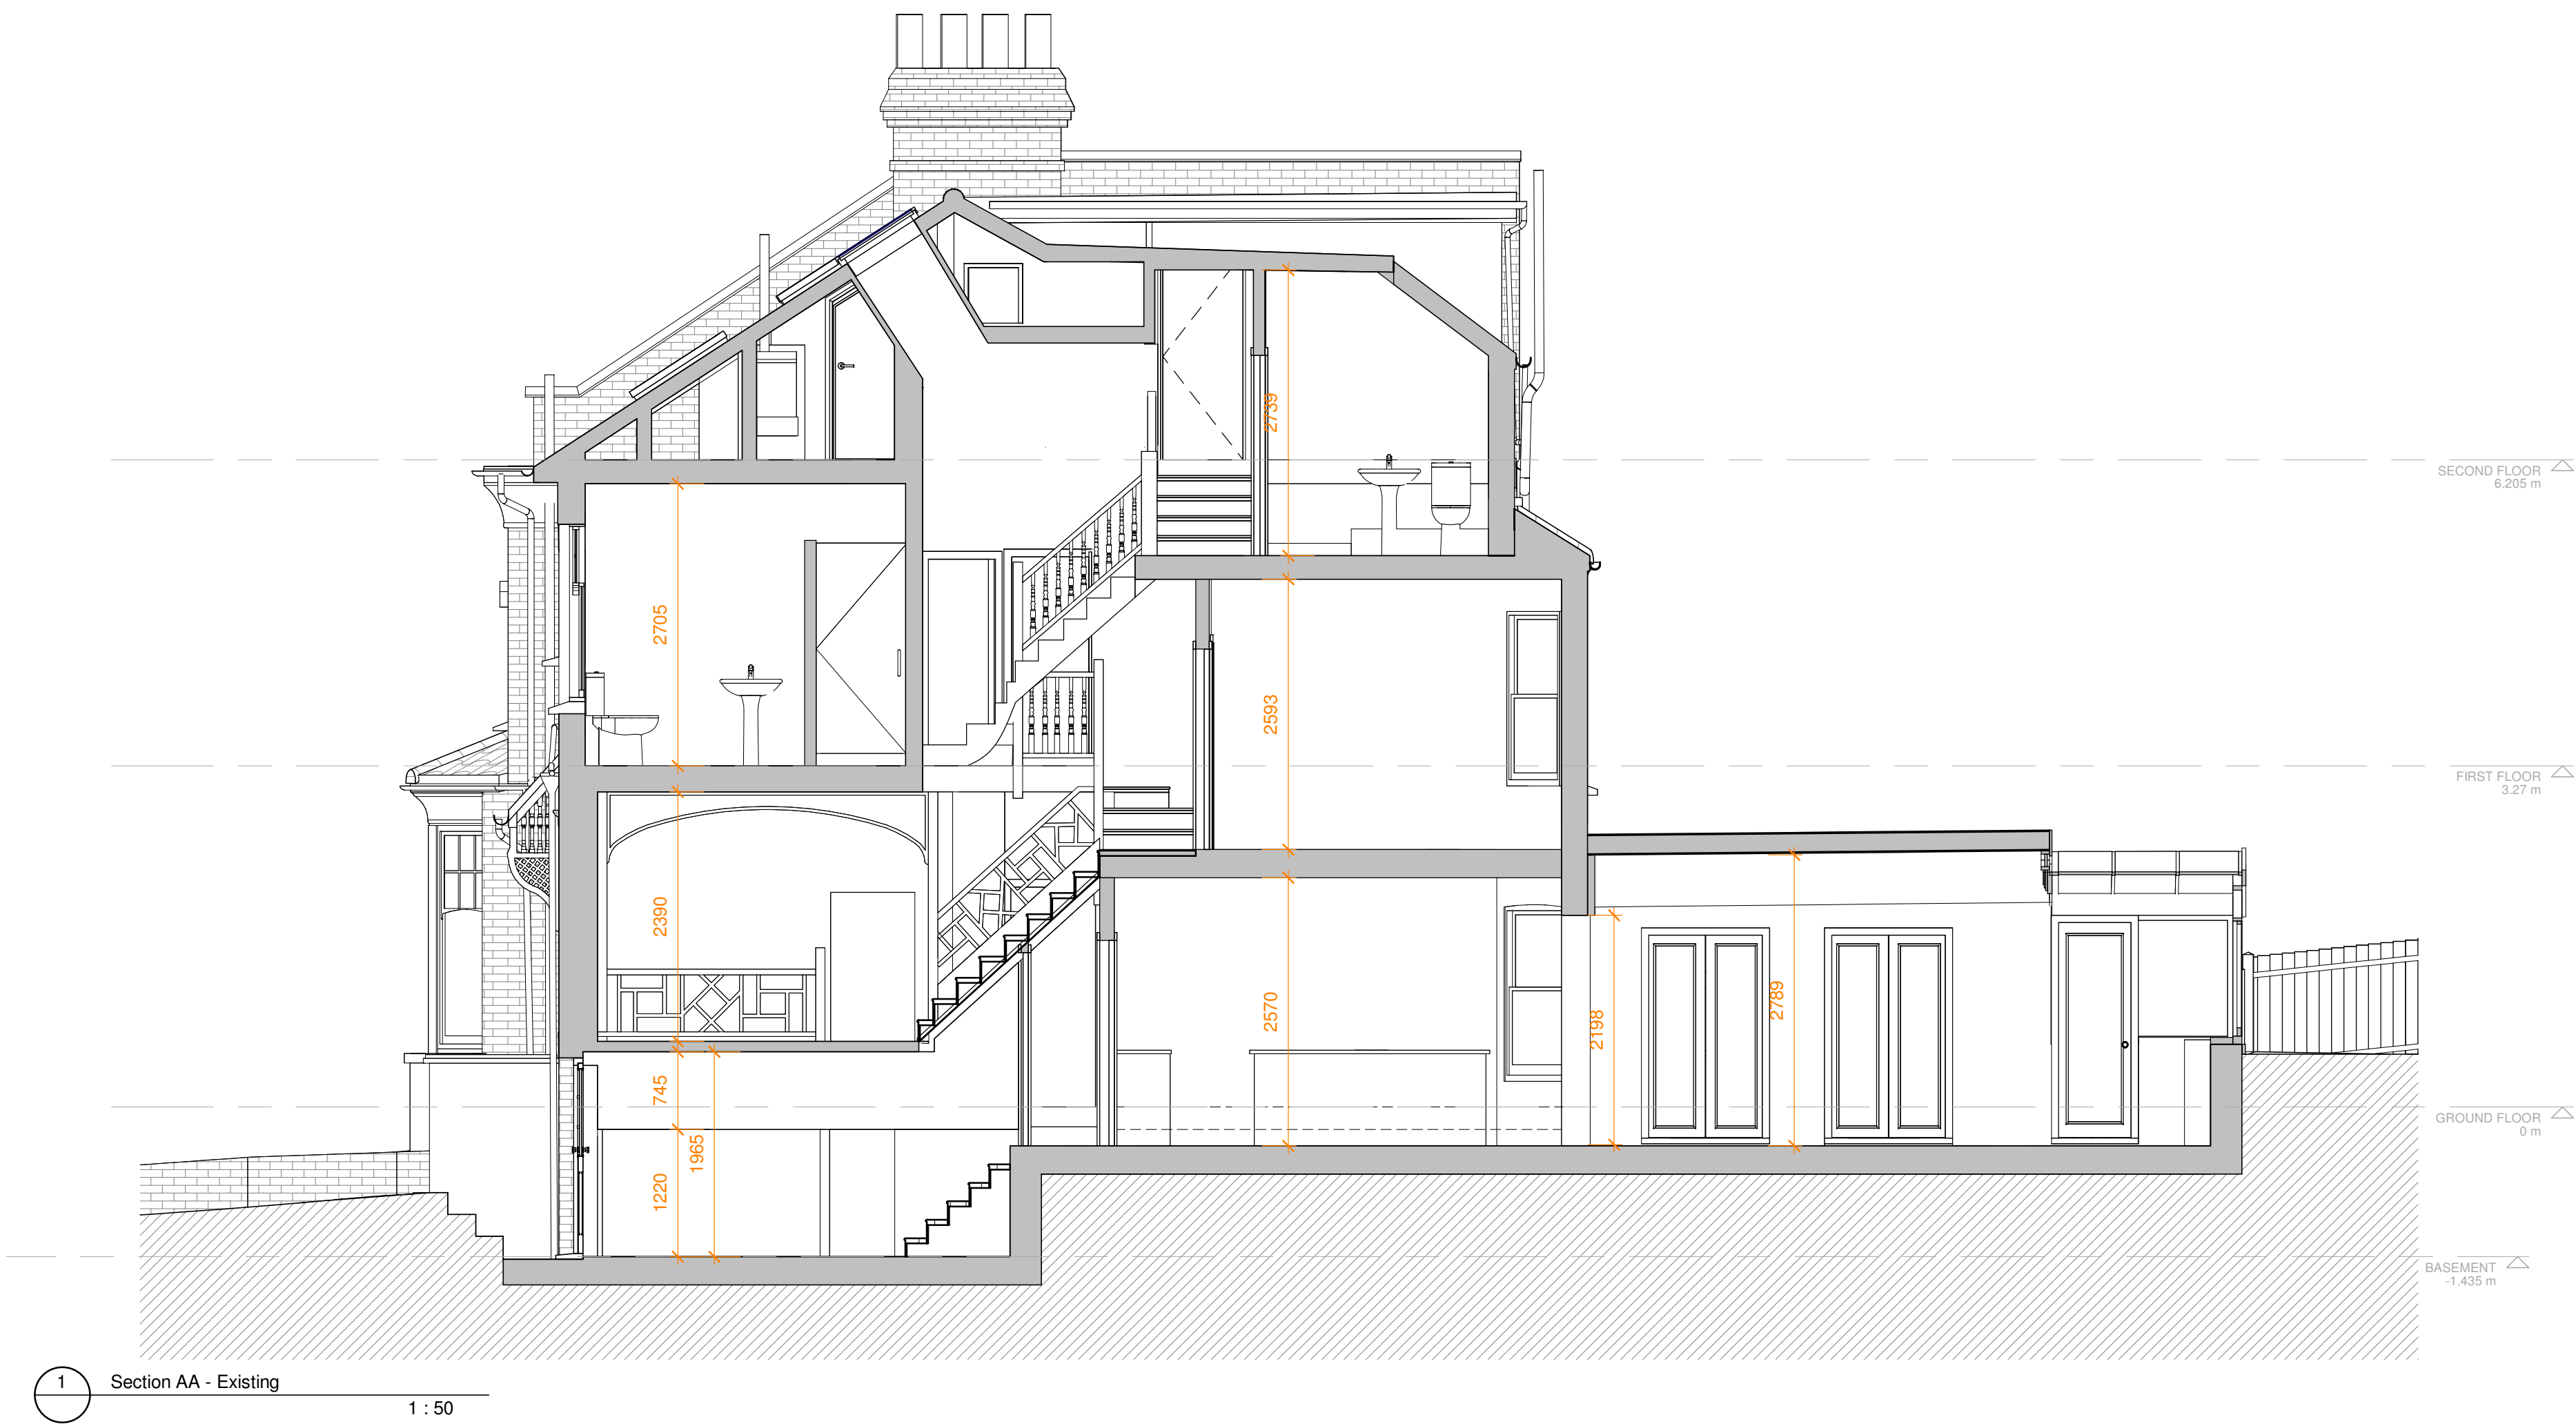

Revision	Date	Description	Initial	Checked
----------	------	-------------	---------	---------

M. Bar Yosef and A. Bar Yosef
41 Grand Ave, Muswell Hill
N10 3BS

Existing Sections

0 500 1000 1500 2000 2500
mm

Status	FOR PLANNING
--------	--------------

Scale	1 : 50	@ A1
-------	--------	------

Drawn	PDW	Checked
-------	-----	---------

Project No.	GA23
-------------	------

Plot Date	28/08/2023 09:37:39
-----------	---------------------

BIM	
-----	--

Drawing no.	Revision
-------------	----------

A08.01

Drawn By:

FLASHMAN | DE WYNTER

hello@flashmandewynter.com
+44 (0)7920 489440
+44 (0)7763 142 599