


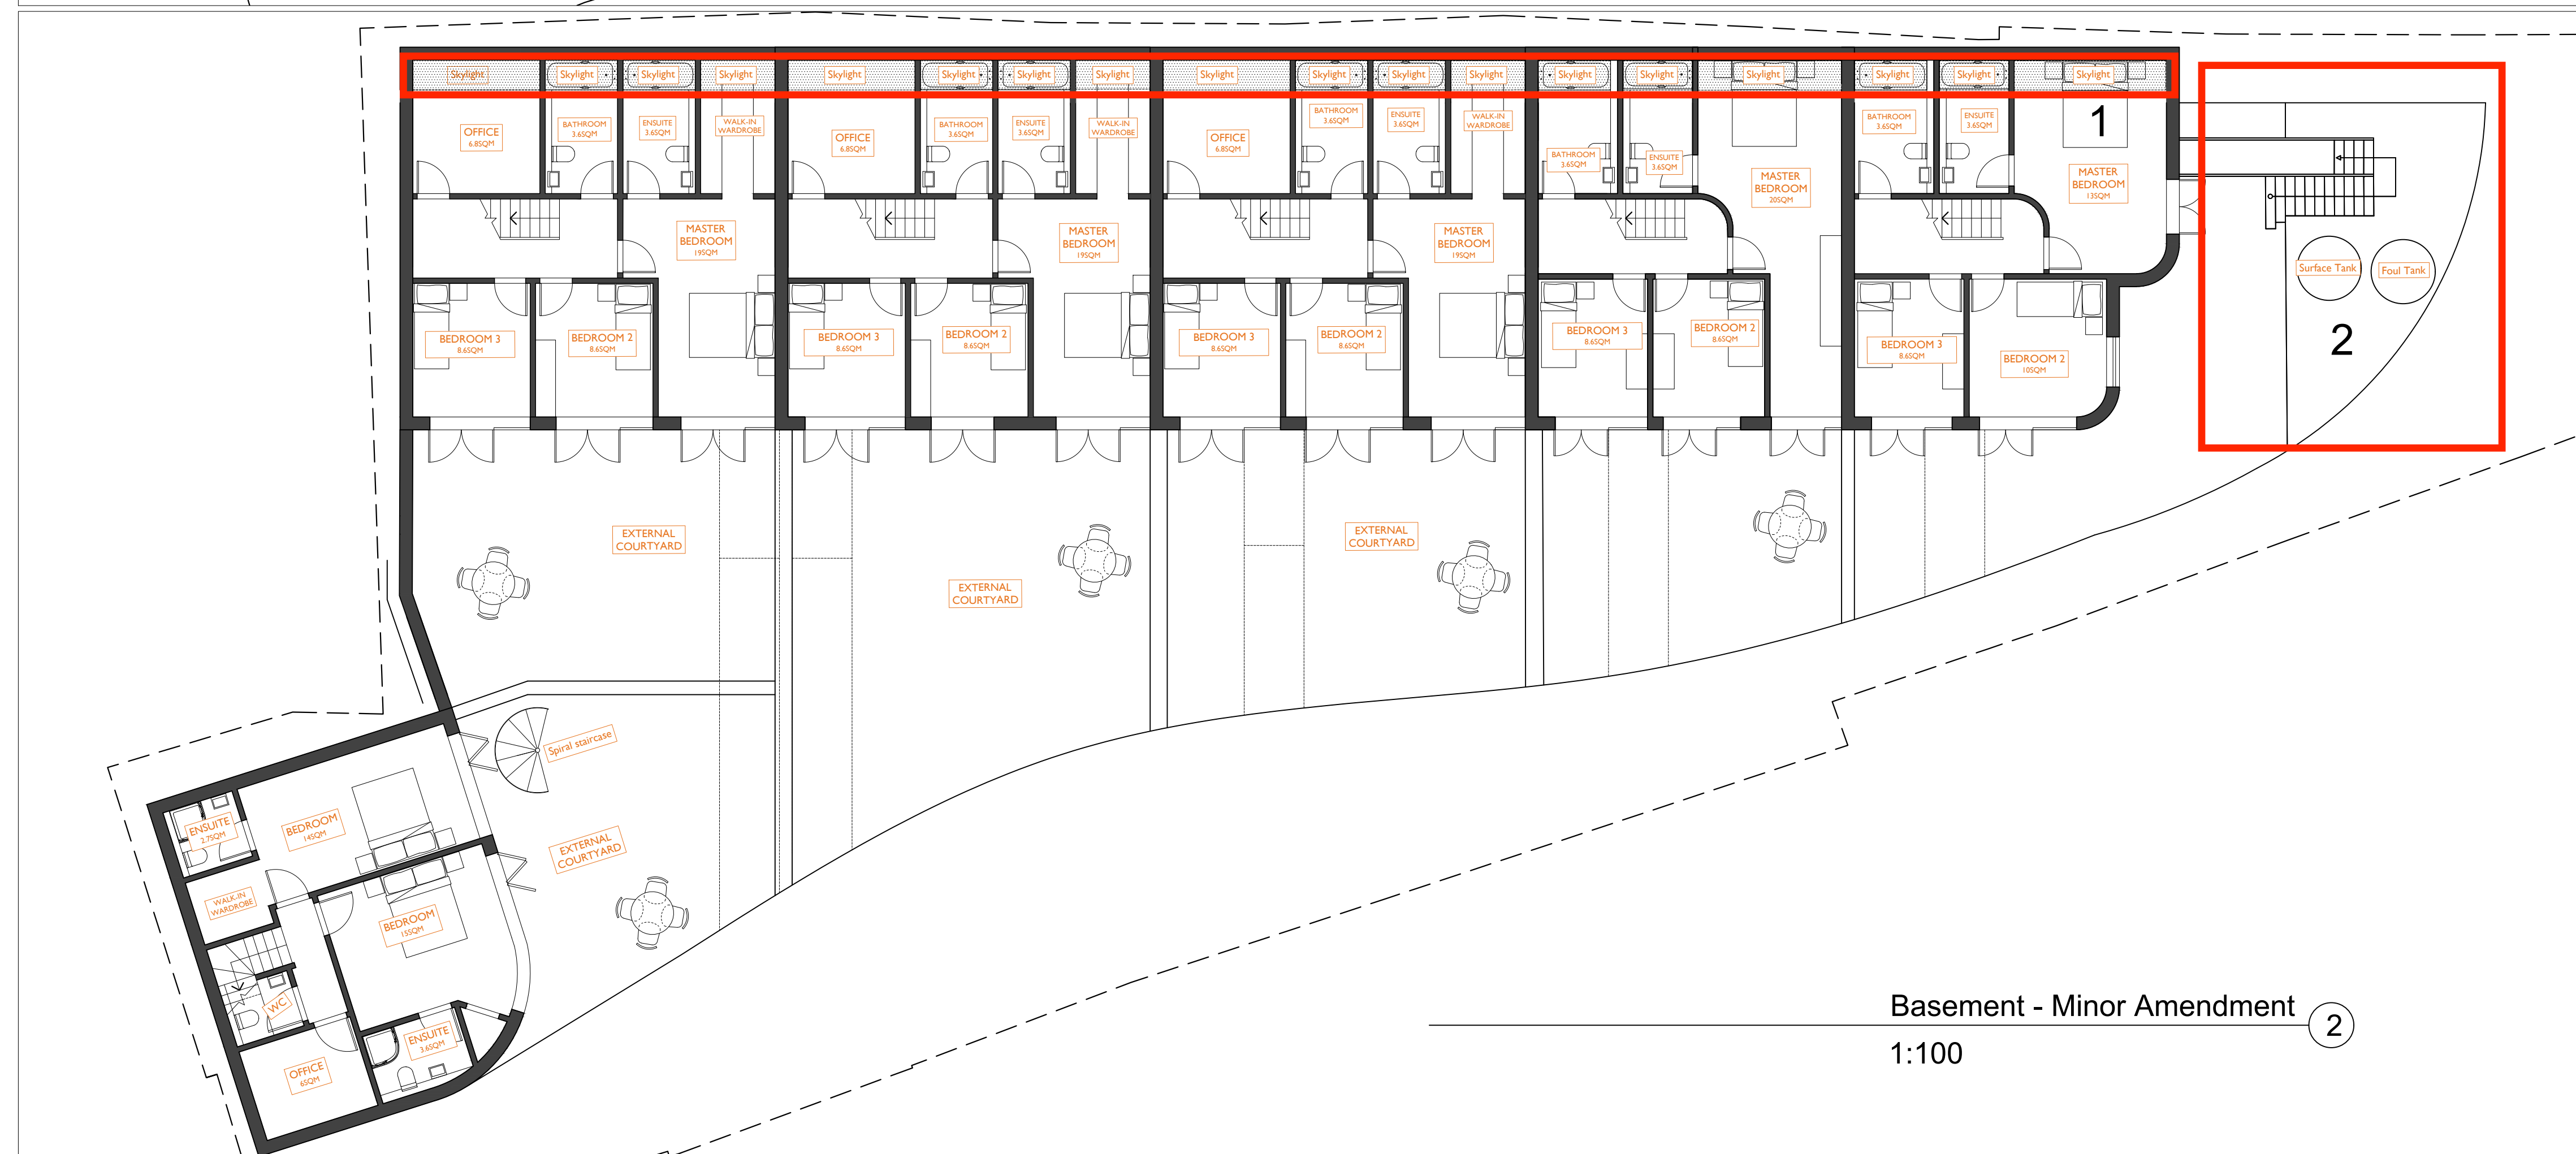

DLD

## Sweet Houses

Project  
140 Station Road

Drawing  
Basement

Scale  
1:100 @ A1

Drawing No  
1678-PA-010

Rev  
B