
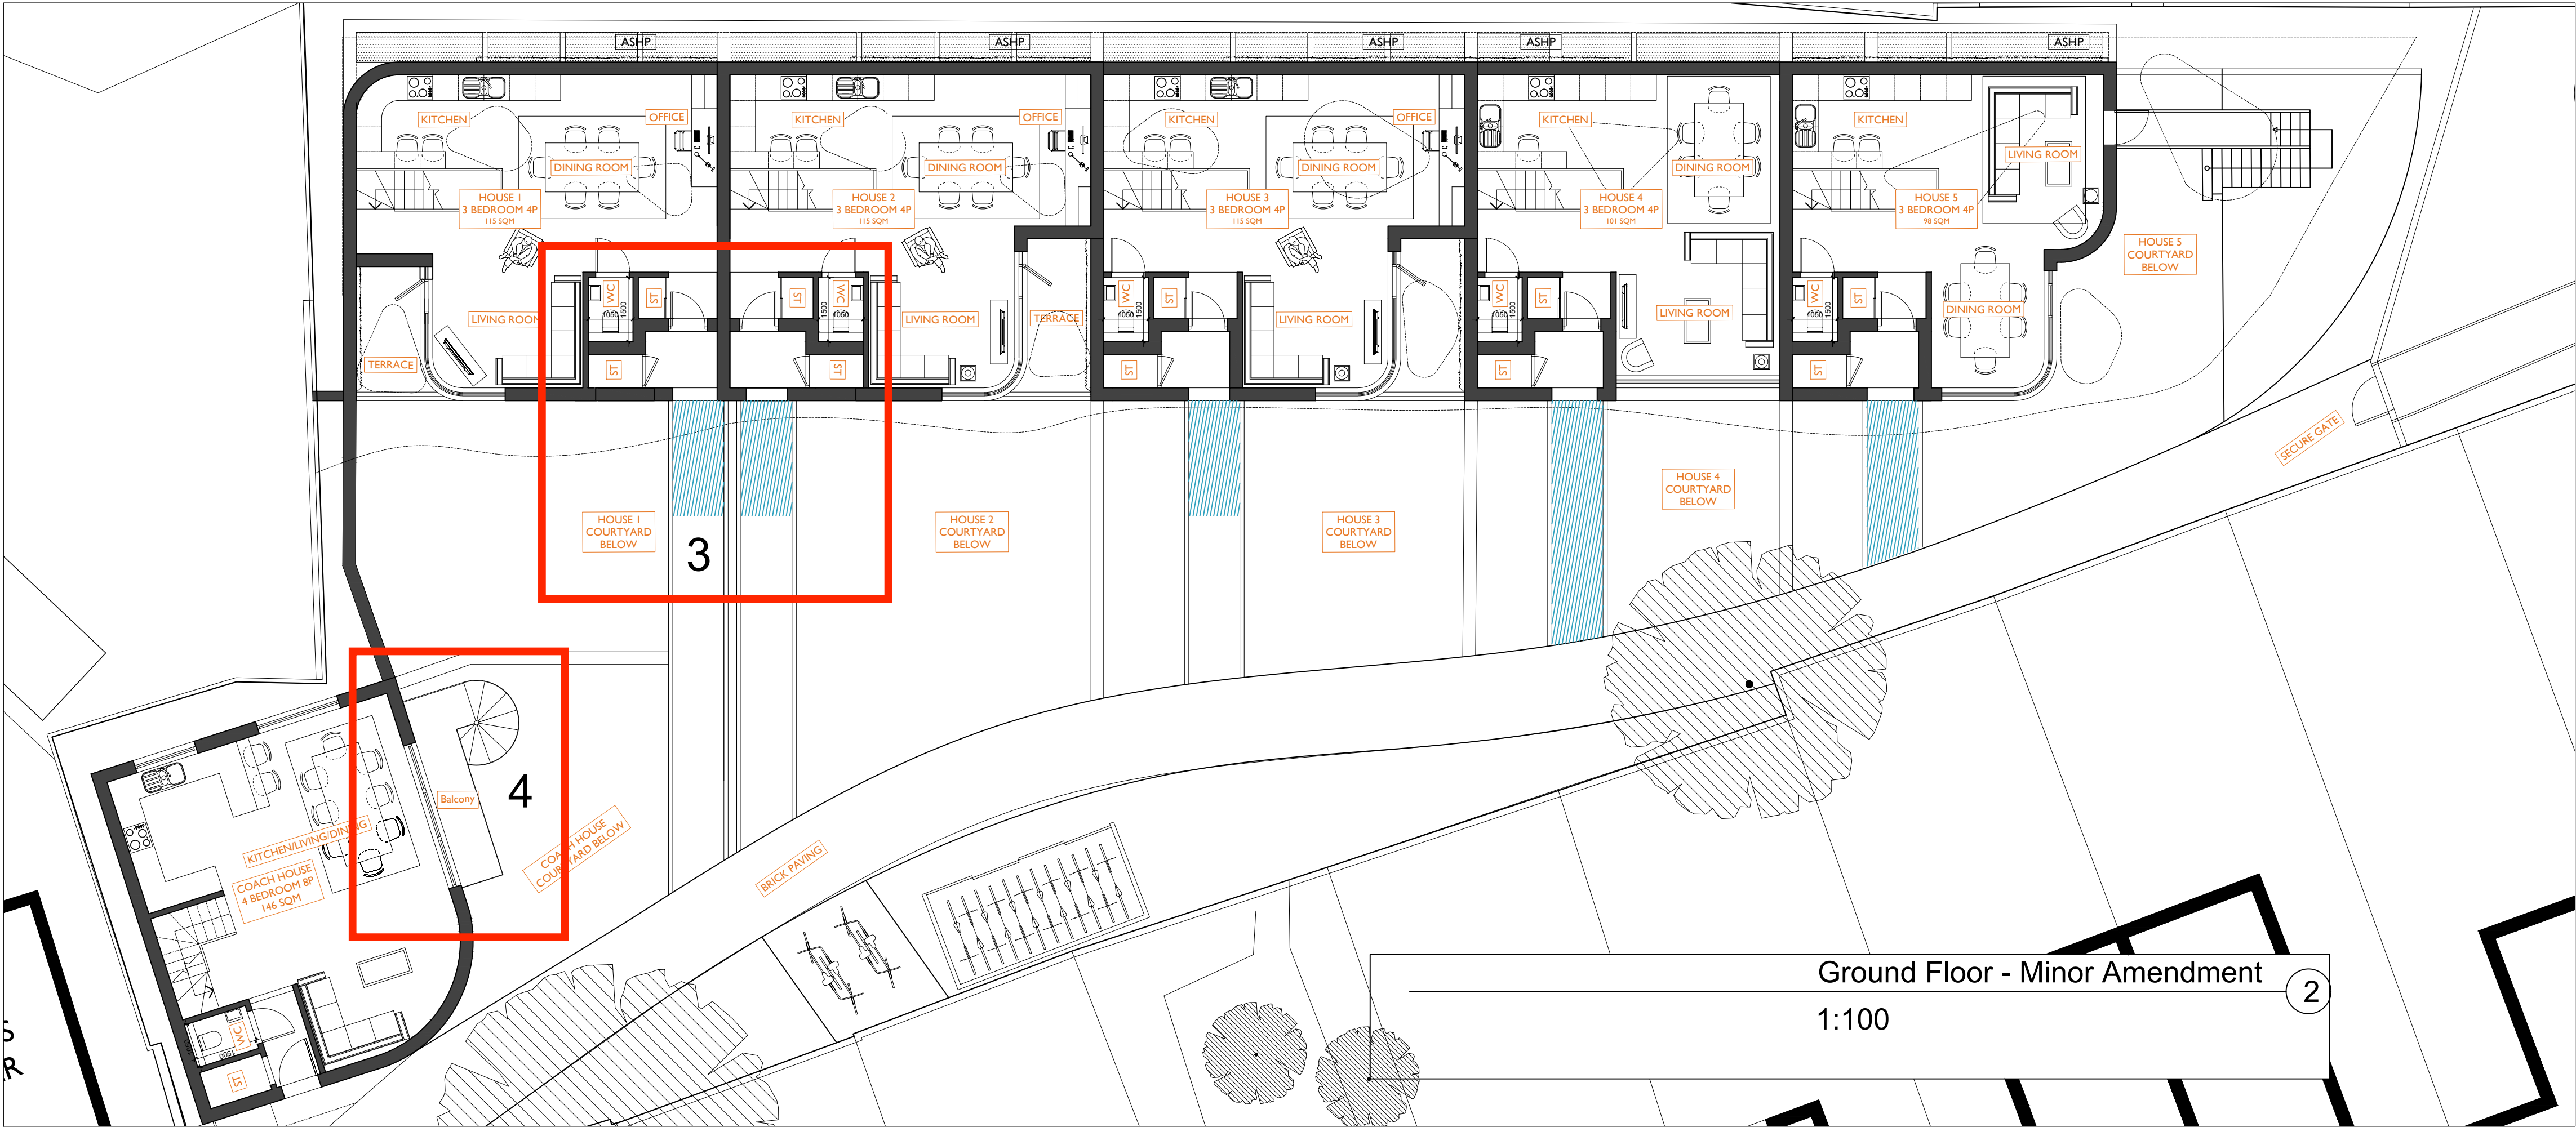


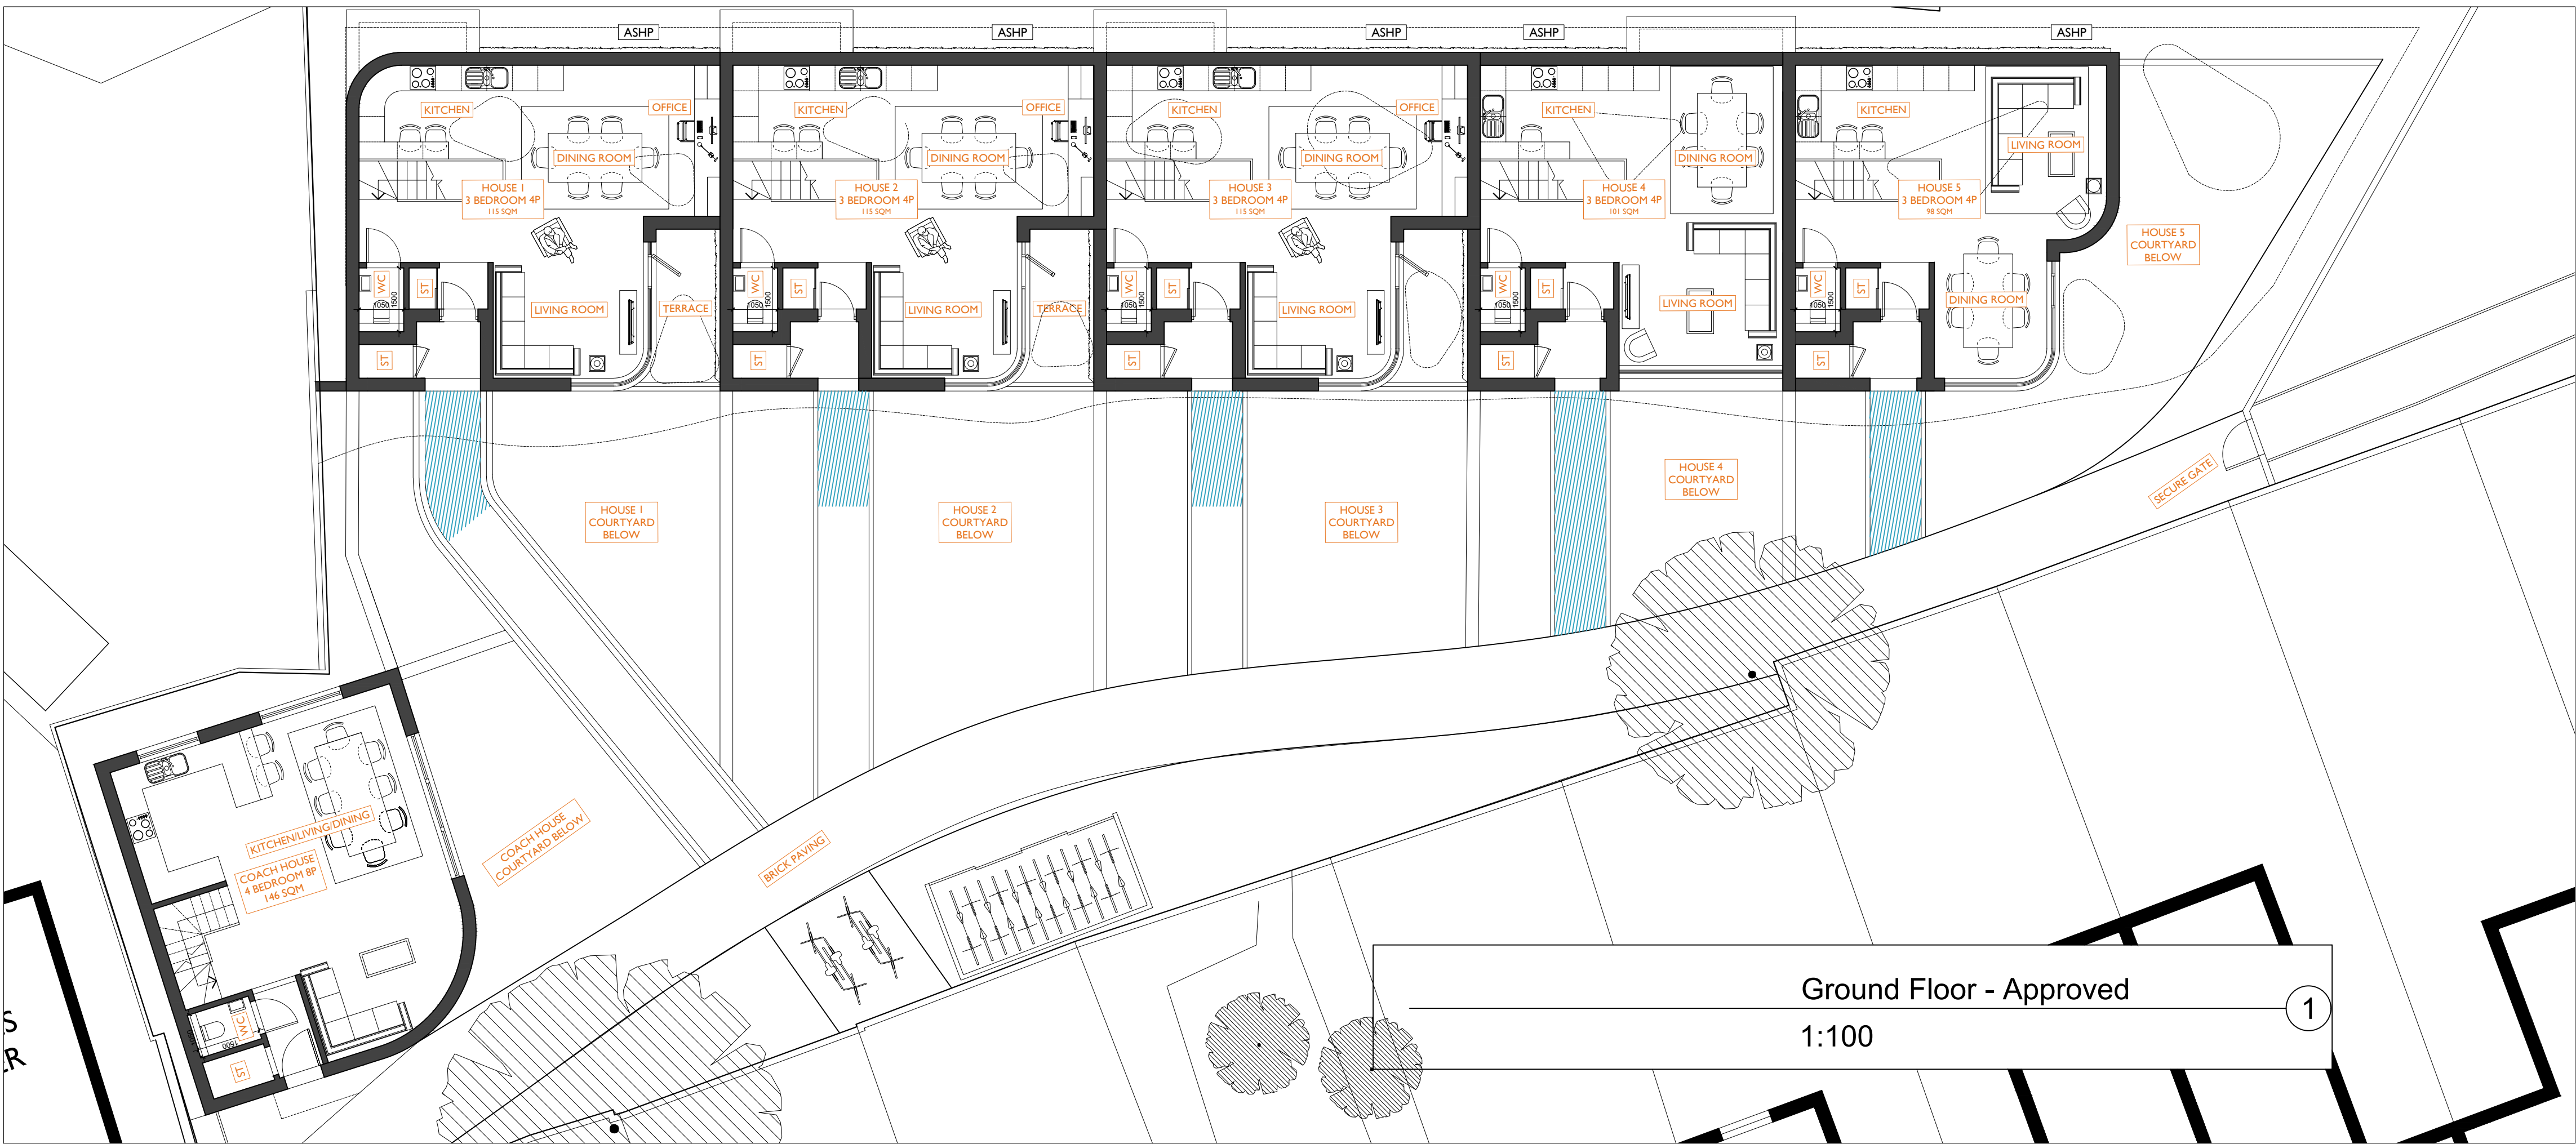

DLD

Sweet Houses

Project
140 Station Road
Drawing
Ground Floor

Scale
1:100 @ A1

Drawing No
1678-PA-011

Rev
B