


No. 13

No. 11

No. 9

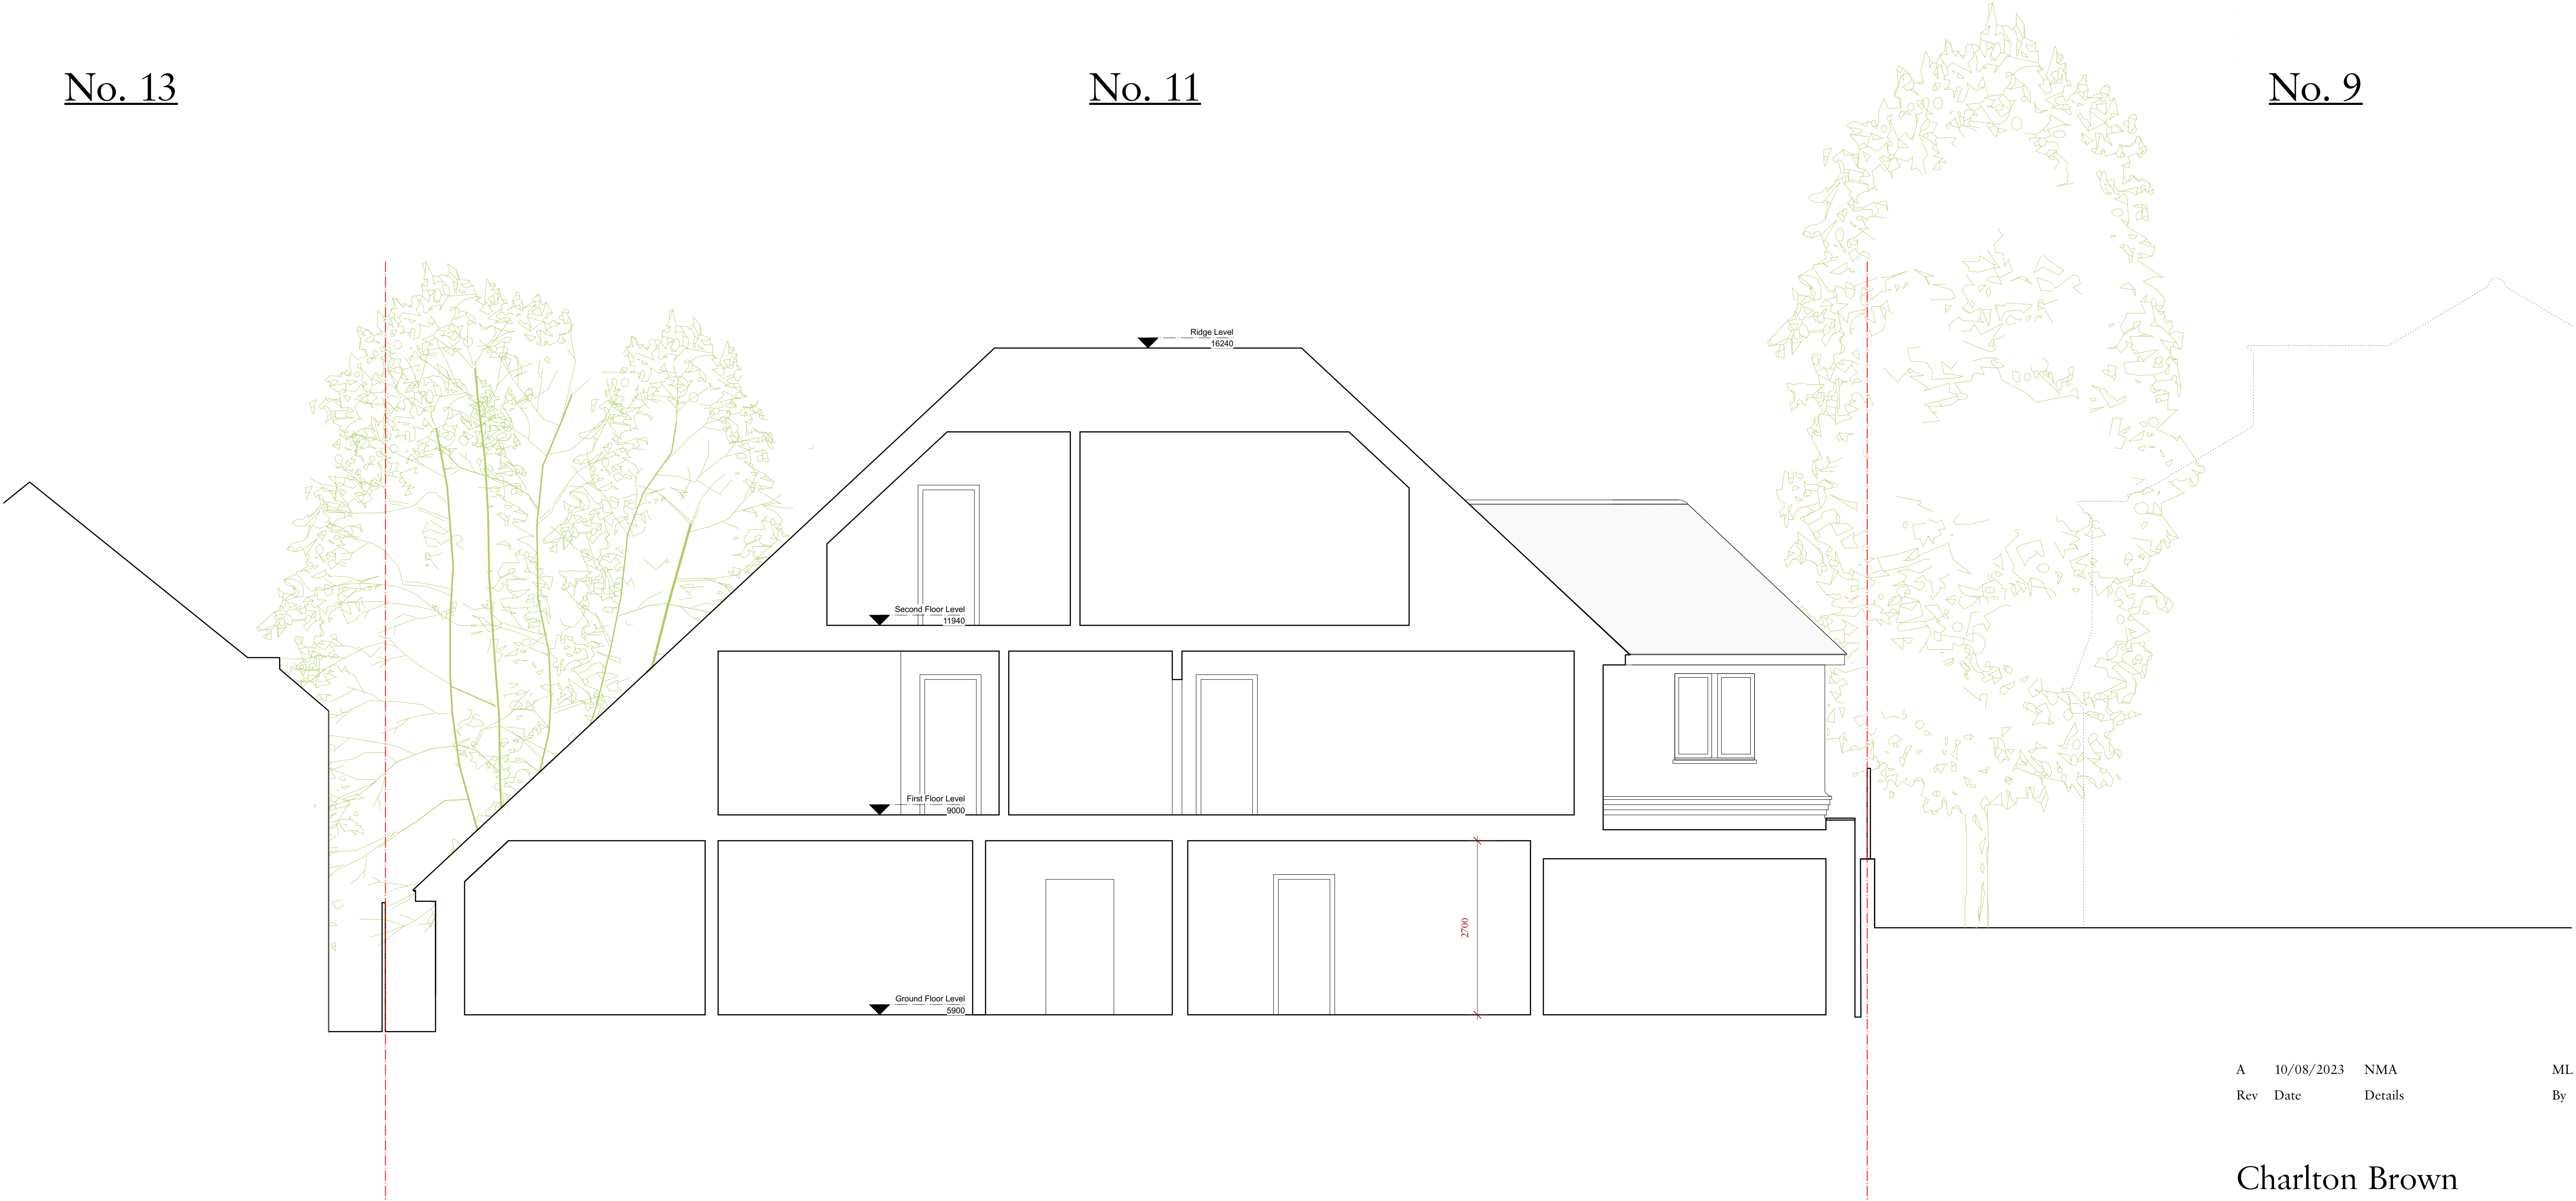

A	10/08/2023	NMA	ML
Rev	Date	Details	By

Charlton Brown
Architecture & Interiors

The Belvedere, 2 Back Lane, Hampstead, London, NW3 1HL
Telephone +44(0)20 7794 1234
Email office@charltonbrown.com
Website www.charltonbrown.com

Client
Alistair & Paula Flutter

Project
11 View Road, N6 4DJ



Drawing Title
Proposed Section GG

Date	Drawn	Checked
30.09.2021	ML	JM

Scale
1:50

Issue Status
PLANNING

Project Number	Drawing Number	Revision
20055	PL-00-207-A	A

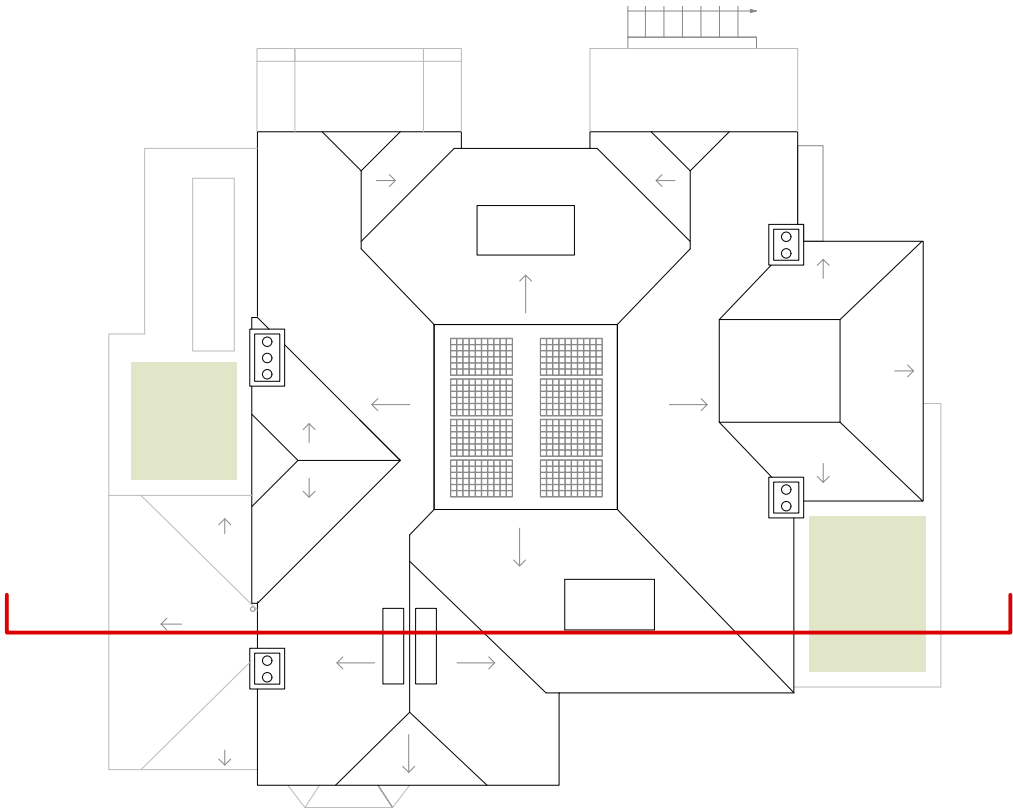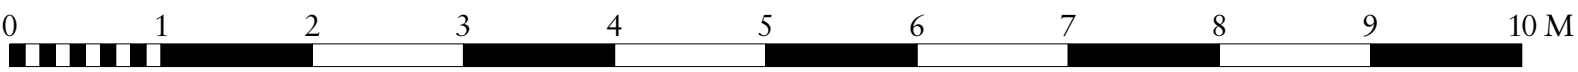

1 PROPOSED SECTION GG
1:50@A1/1:100@A3