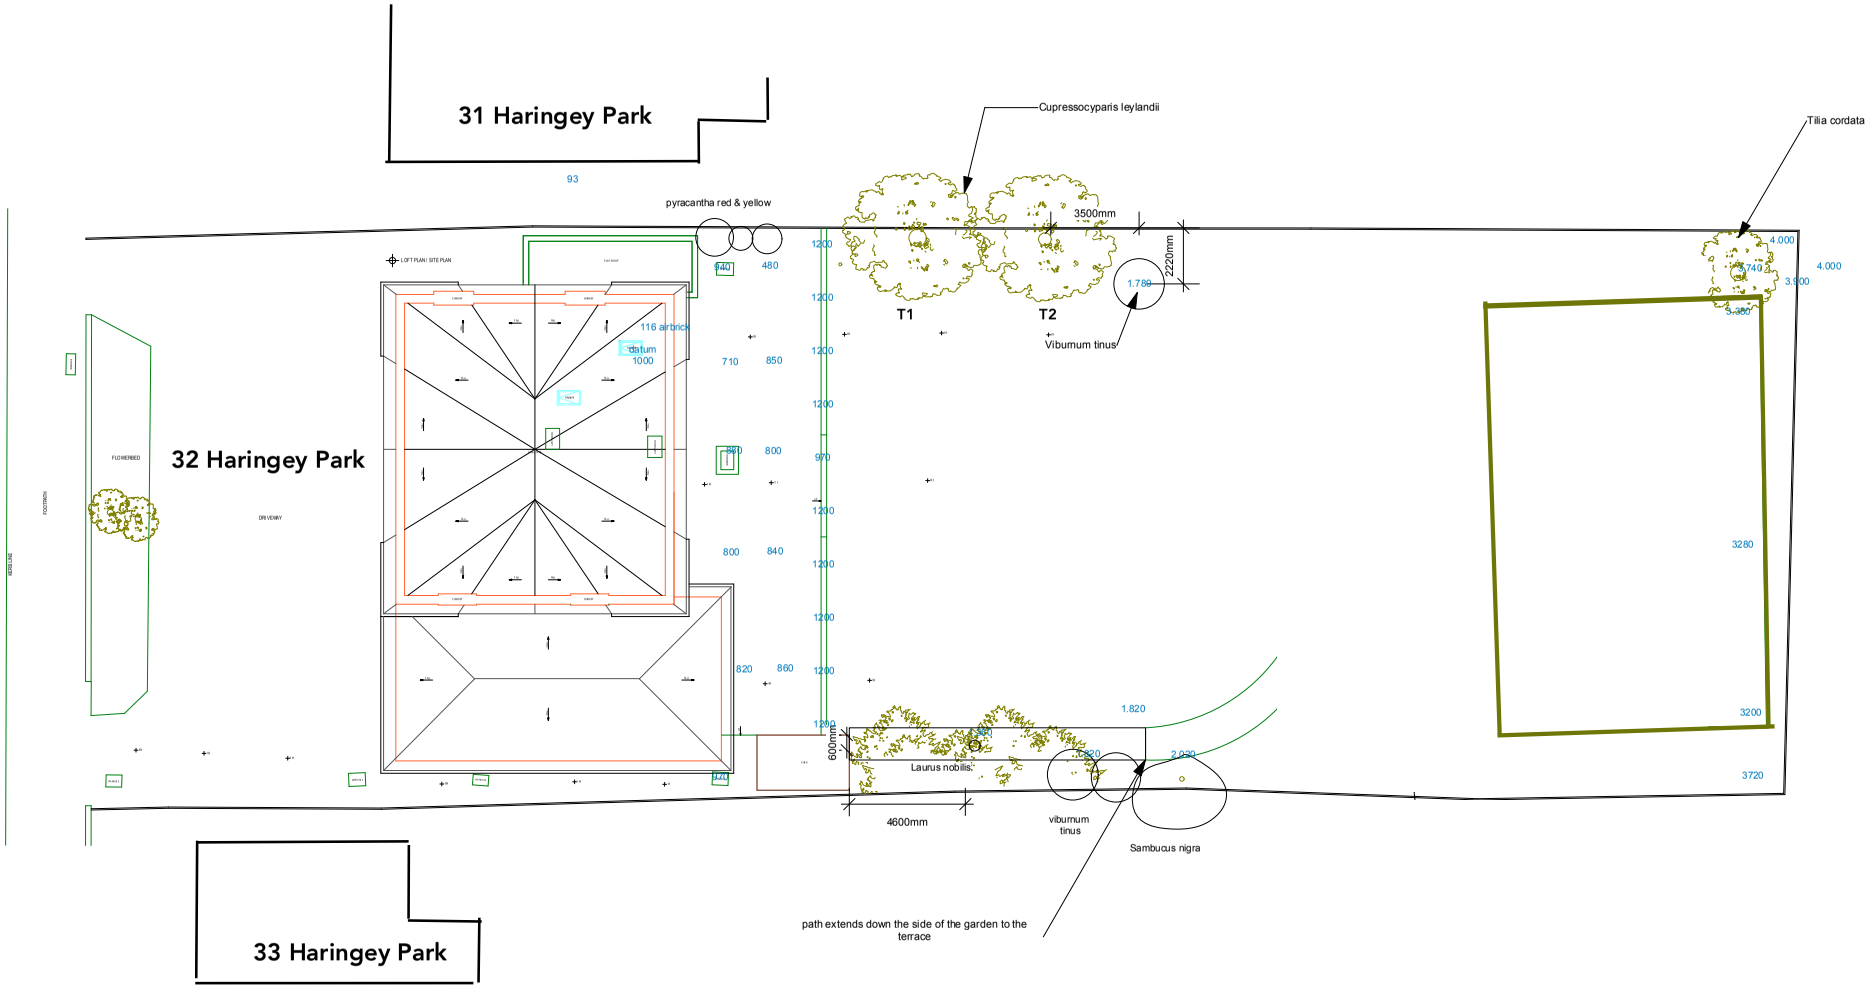32HPG 001 T1 and T2 Garden Plan