


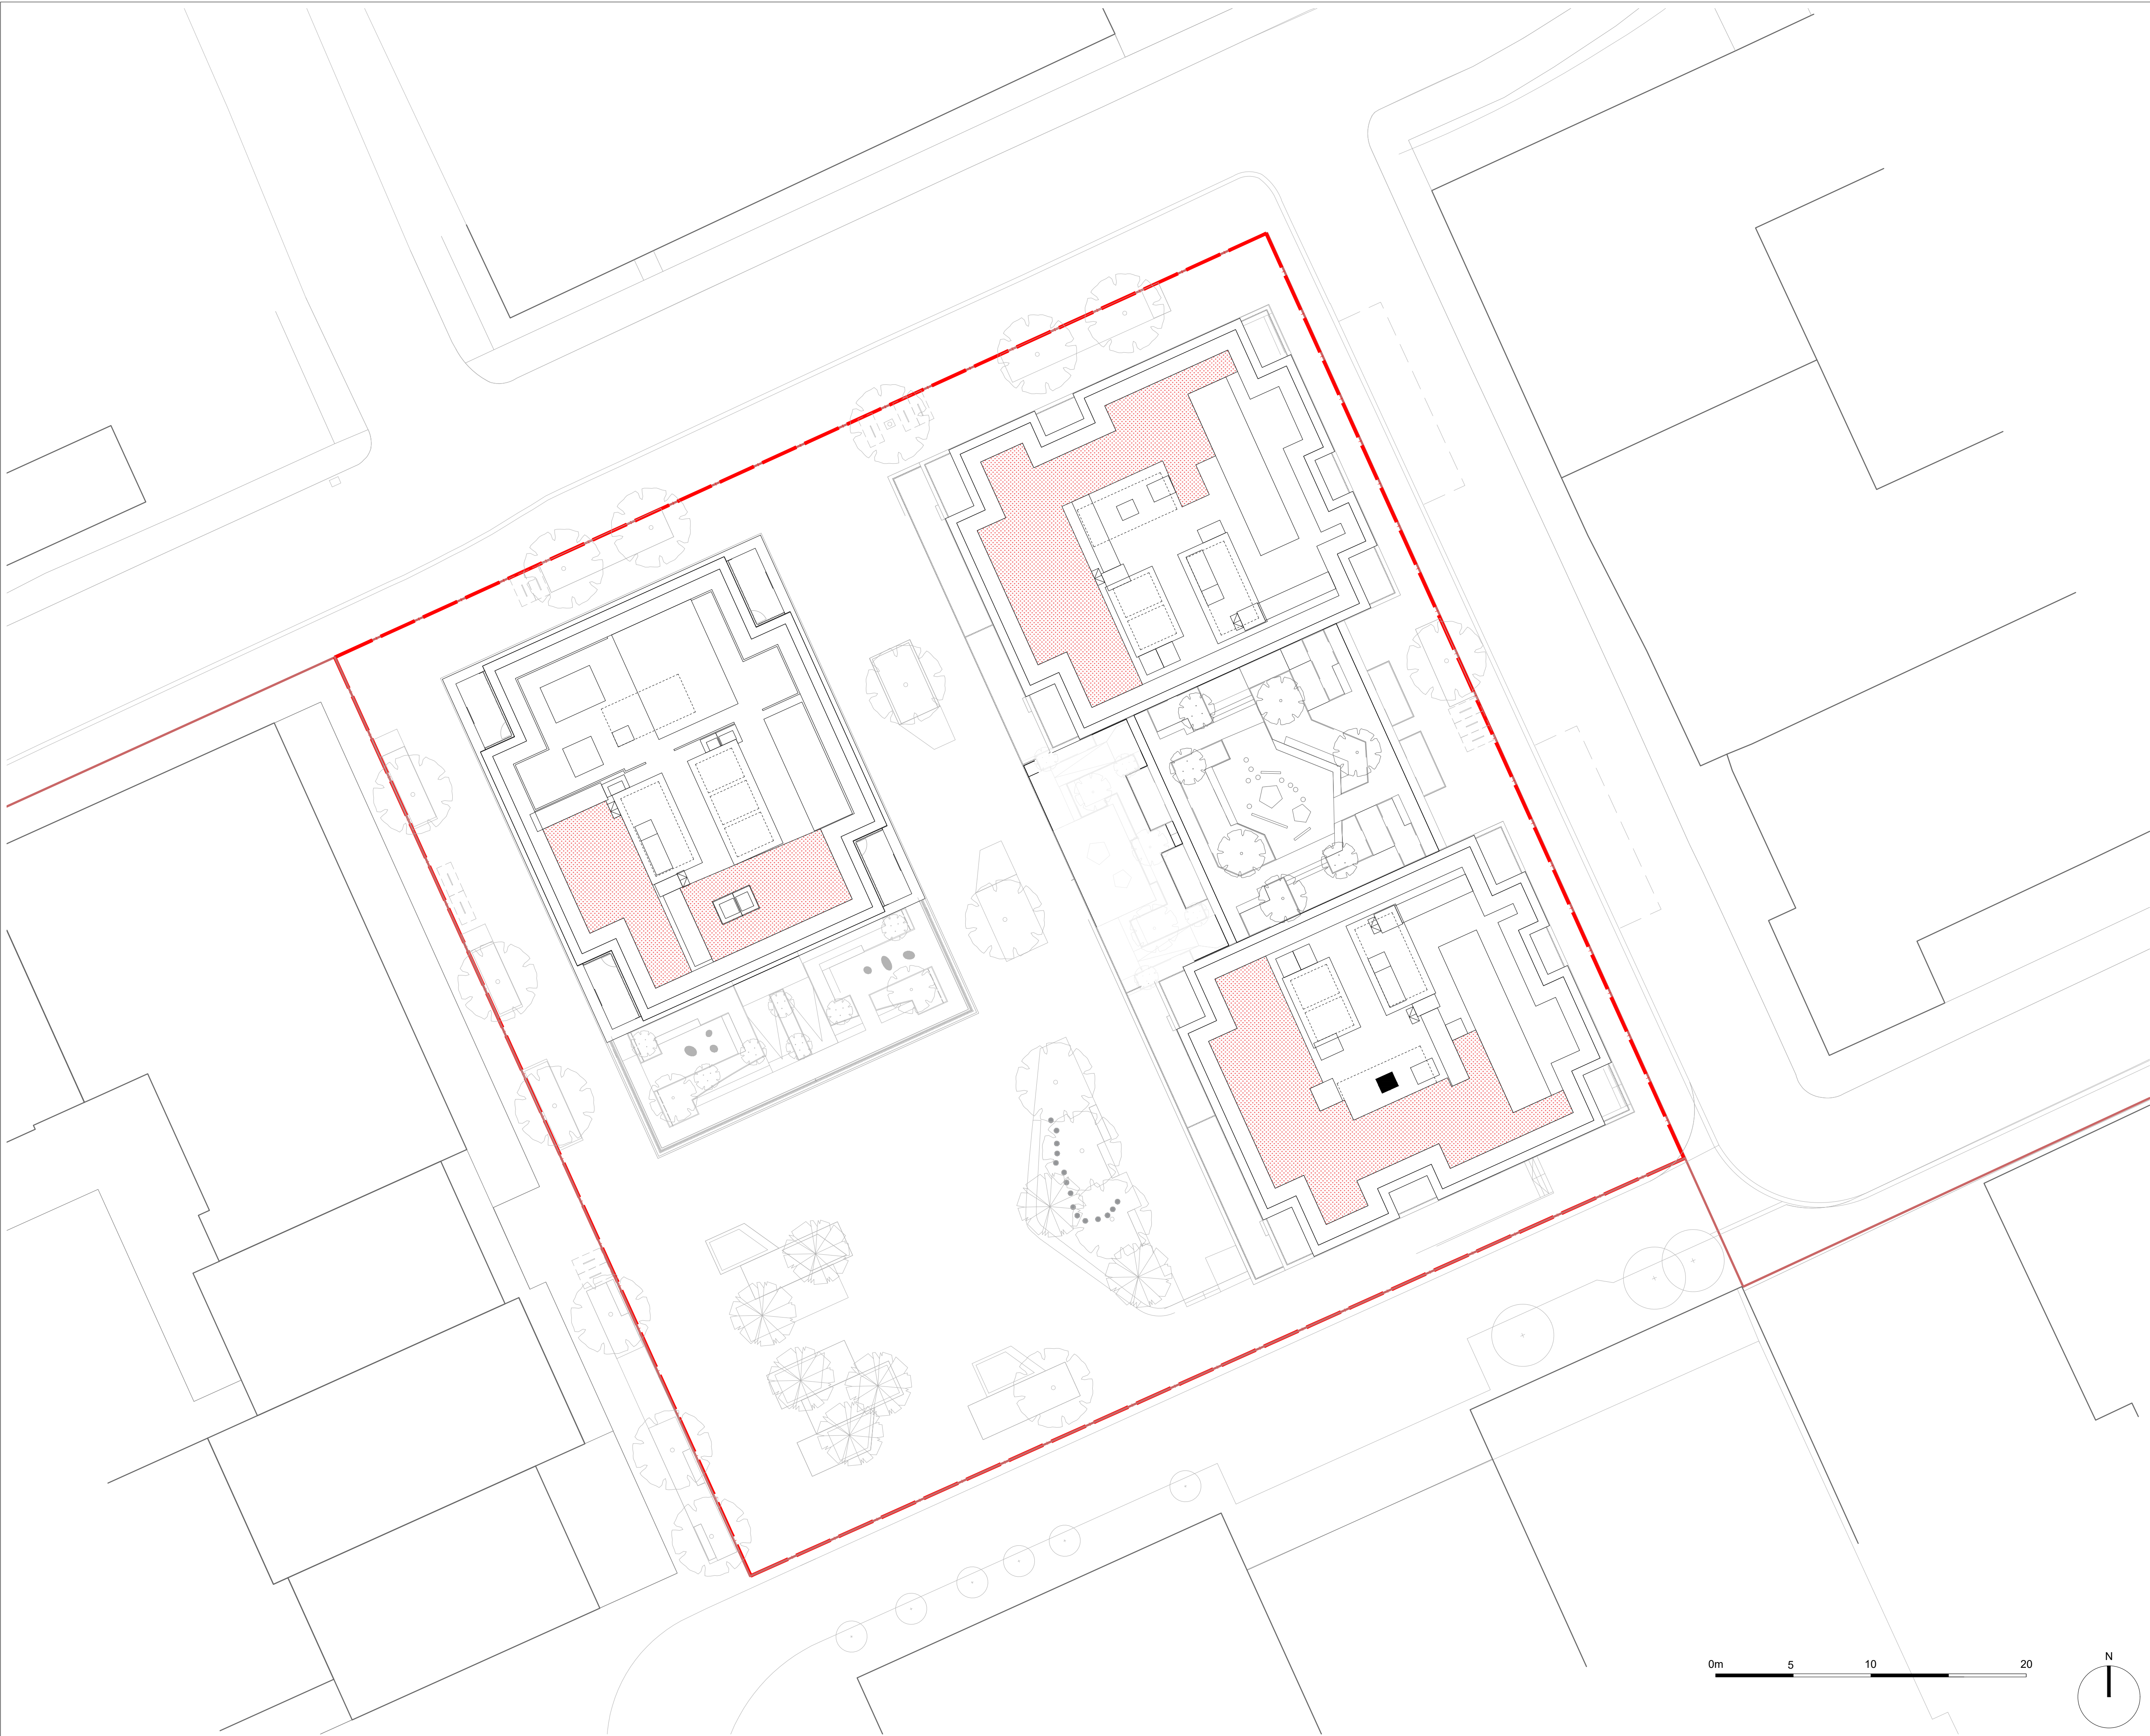

Legend

Phase 4 boundary

Brown Roof
Low nutrient substrate,
scattered native seed and logpiles of
dead wood.

Note:
Final brown roof layout subject to finalised plant
layout to be confirmed at following technical design
stage

00	31.08.23	NK	JM	Planning submission
revision	date	by	appr	description

landscape architect
MRG Studio

client
St William
Designed for life

project
Clarendon Phase 4
London

drawing title
General Arrangement
Roof Level

drawing number
MRG-198-SWC-GA-RF-001

scale	date	revision
1:200@ A1 1:400@ A3	23.08.23	00

General Notes:
All architectural, structural, mechanical, electrical and utilities items are shown for legibility purposes only, the relevant Architect or Engineer's drawings and specification must be referred to for such items.
Do not scale off this drawing. Use figured dimensions only. Not for construction. All dimensions and levels shown on drawings are subject to verification on site. MRG Studio does not accept responsibility for accuracy of survey information.
This drawing is copyright.

