


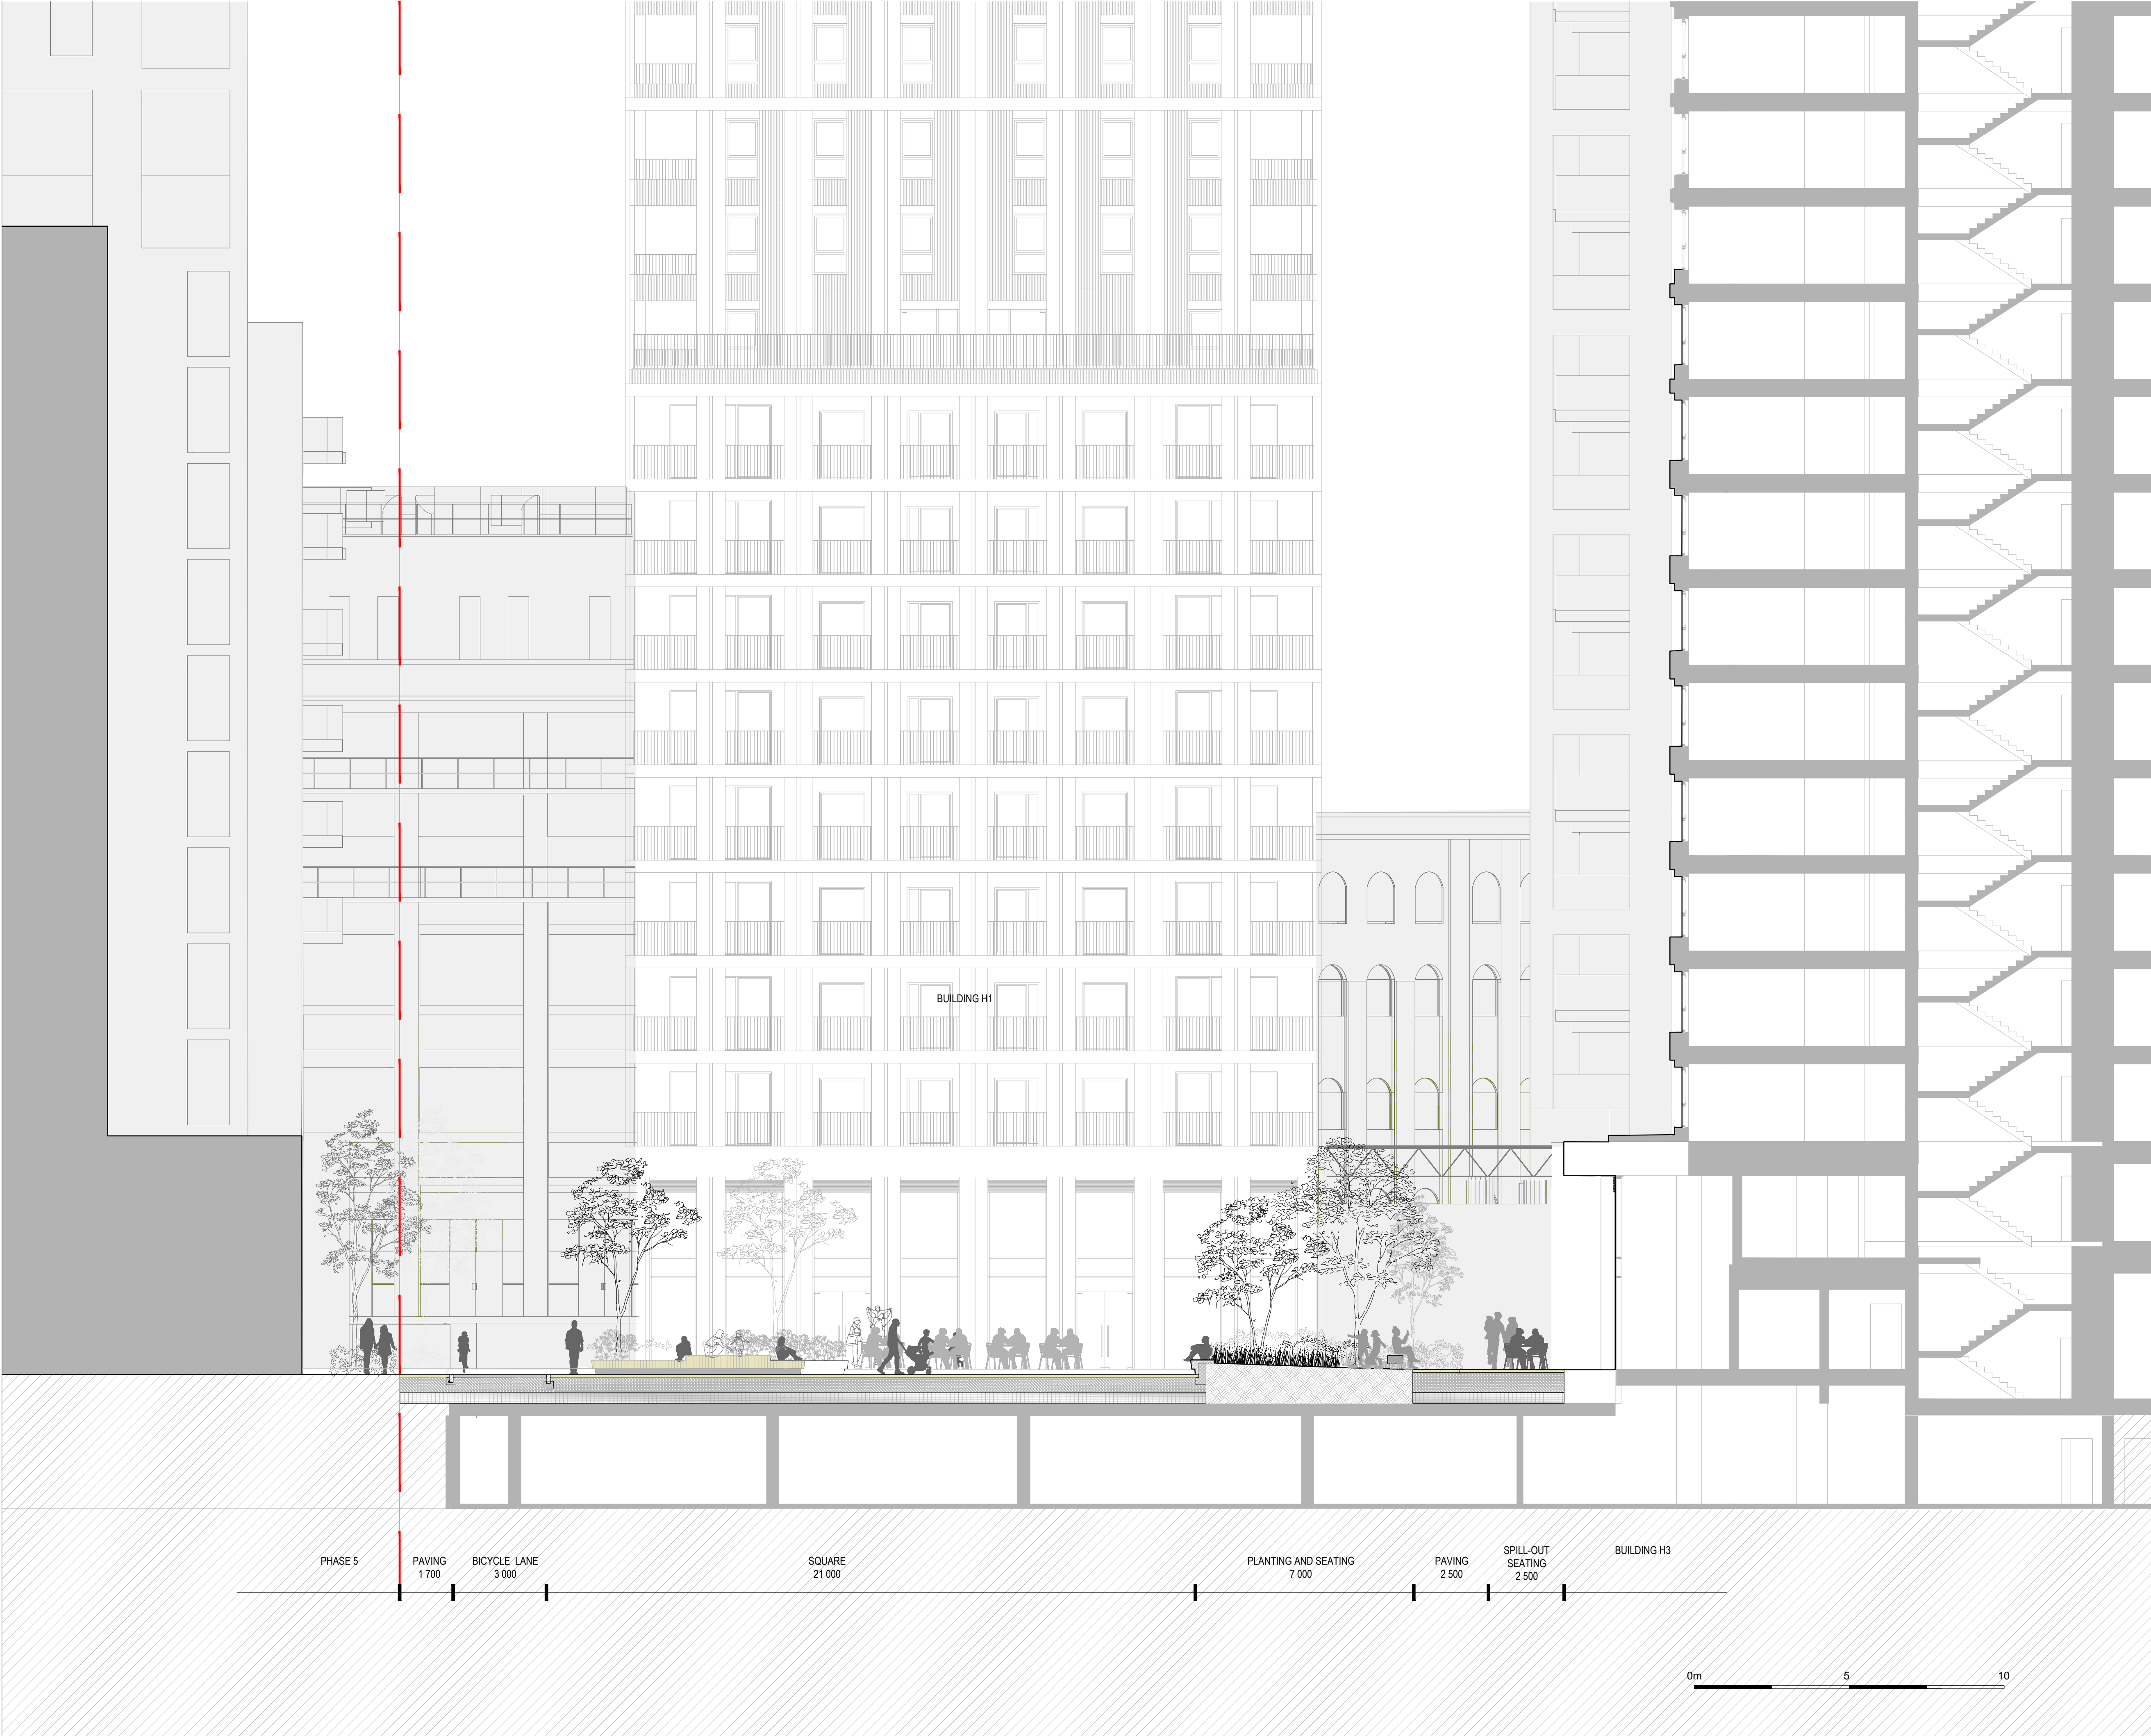

Notes:

Play equipment and play safety surfacing to be confirmed.
Landscape levels are subject to minor adjustments as a part of technical design.
Landscape build-ups indicative only.

00	31.08.23	NK	JM	Planning submission
revision	date	by	appr	description

landscape architect
MRG Studio

client
St William
Designed for life

project
Clarendon Phase 4
London

drawing title
Section through square
West-East

drawing number
MRG-198-SWC-GS-00-001

scale	date	revision
1:100@ A1 1:200@ A3	23.08.28	00

General Notes:

All architectural, structural, mechanical, electrical and utilities items are shown for legibility purposes only, the relevant Architect or Engineer's drawings and specification must be referred to for such items.

Do not scale off this drawing. Use figured dimensions only. Not for construction. All dimensions and levels shown on drawings are subject to verification on site. MRG Studio does not accept responsibility for accuracy of survey information.

This drawing is copyright.