

01. Brick Type 1: Michelmarsh Freshfield Lane Red Multibrick - Stretcher Bond

02. Brick Type 2: Wienerberger Pagus Grey Multibrick - Stretcher Bond

03. Firth Steel N1000R PPC cladding system - RAL 8022

04. Reynaers PPC Windows and doors. RAL 8022

05. PPC metal balcony framework, privacy screens (min. 1.8m high) or flashings in RAL 8022

06. PPC metal balustrades with vertical fins in RAL 8022
07. Double height main entrance - Reynaers PPC aluminium curtain wall glazing system RAL 8022

08. Commercial entrance - Reynaers aluminium curtain walling, doors & windows in RAL 8022

09. Obscured reeded privacy glass.

10. Protruding brick coursing detail in the same brick type as surrounding building


11. Bin store, bike and plant room entrance - PPC louvred doors to RAL 8022.
12. Brise soleil above balcony to have pressed PPC aluminium fascia finished to match balcony below. RAL 8022

13. PPC aluminium spandrel panel inset as part of window system.

14. RAL 8022 laquered timber doorsets


15. Alumasc extensive green roof

16. RynoAluTerrace A1 Balcony Decking Anthracite

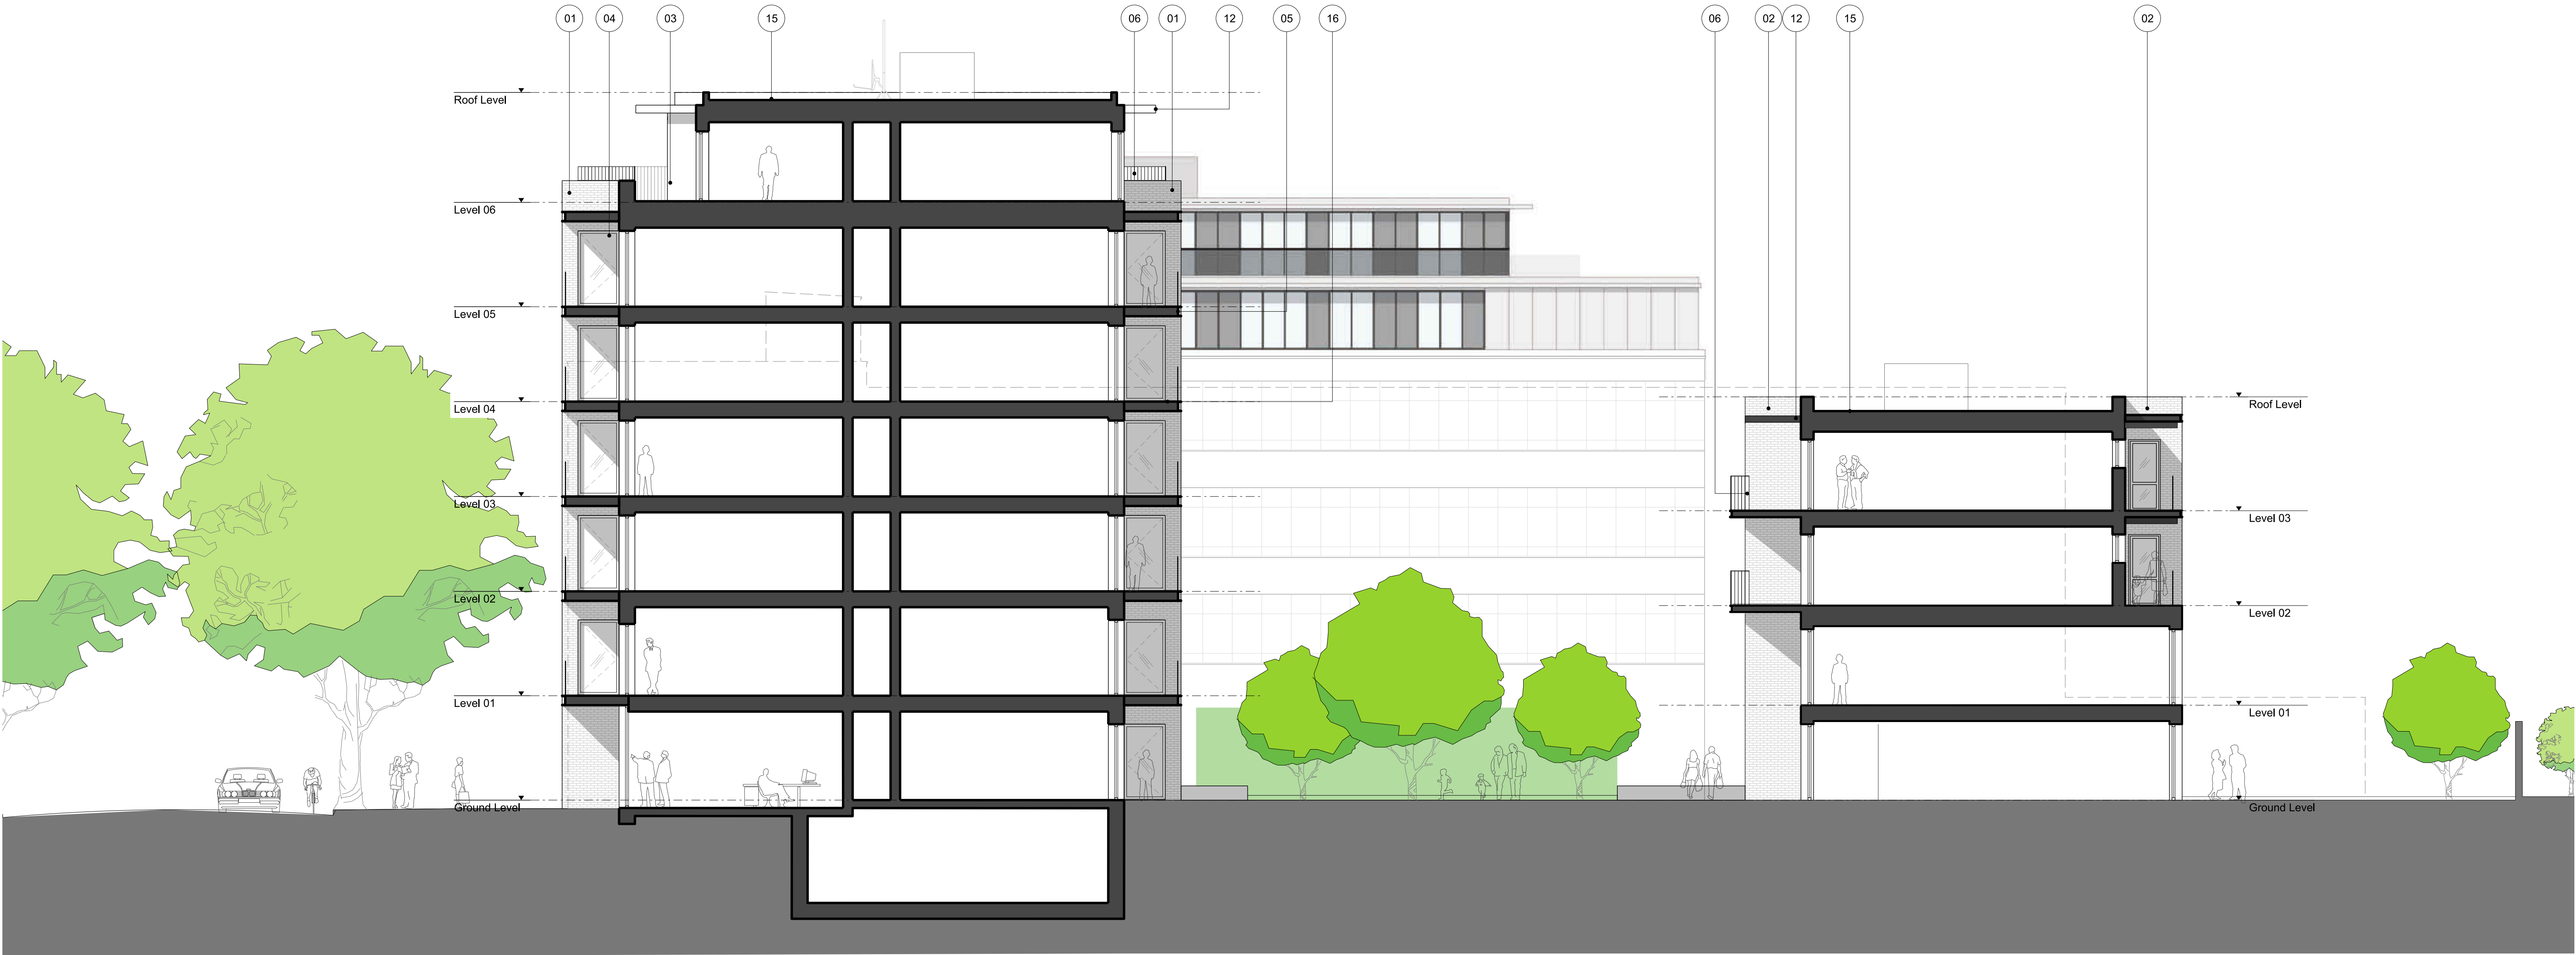

01 Proposed Cross Section B-B

General Notes
The drawing is copyright of Vabel LTD. All rights reserved. No reproduction in any material form is permitted without consent. Do not scale from this drawing. All dimensions are in mm unless stated otherwise. Dimensions, levels, sizes and location of particulars are to be verified by the contractor on site prior to engaging in works. This drawing may incorporate information from other professionals. Vabel LTD cannot accept responsibility for the integrity and accuracy of such information.
DO NOT SCALE

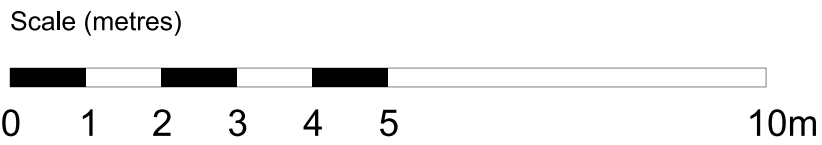

VABEL
LONDON

531 Highgate Studios, 53-79 Highgate Road, London NW5 1TL
Tel +44 (0)20 7183 6405 Email contact@vabel.co.uk

-	-	-	-
-	-	-	-
-	-	-	-
-	-	-	-
D	30/08/23	Planning Condition 30	TD
C	04/05/22	Condition 3 Submission	TD
B	26/02/21	S96 Application	TD
A	26/02/21	Planning	TD
Rev	Date	Reason for Issue	Drawn

Project	67 Lawrence Road, N15
Title	Proposed Cross Section B-B
-	-

Date	30/08/23	Scale @ A1/A3	1:100/1:200	Drawn	TD	Checked	TD
Status	Planning						
Drawing Number	2001_PL_2901					Revision	D