



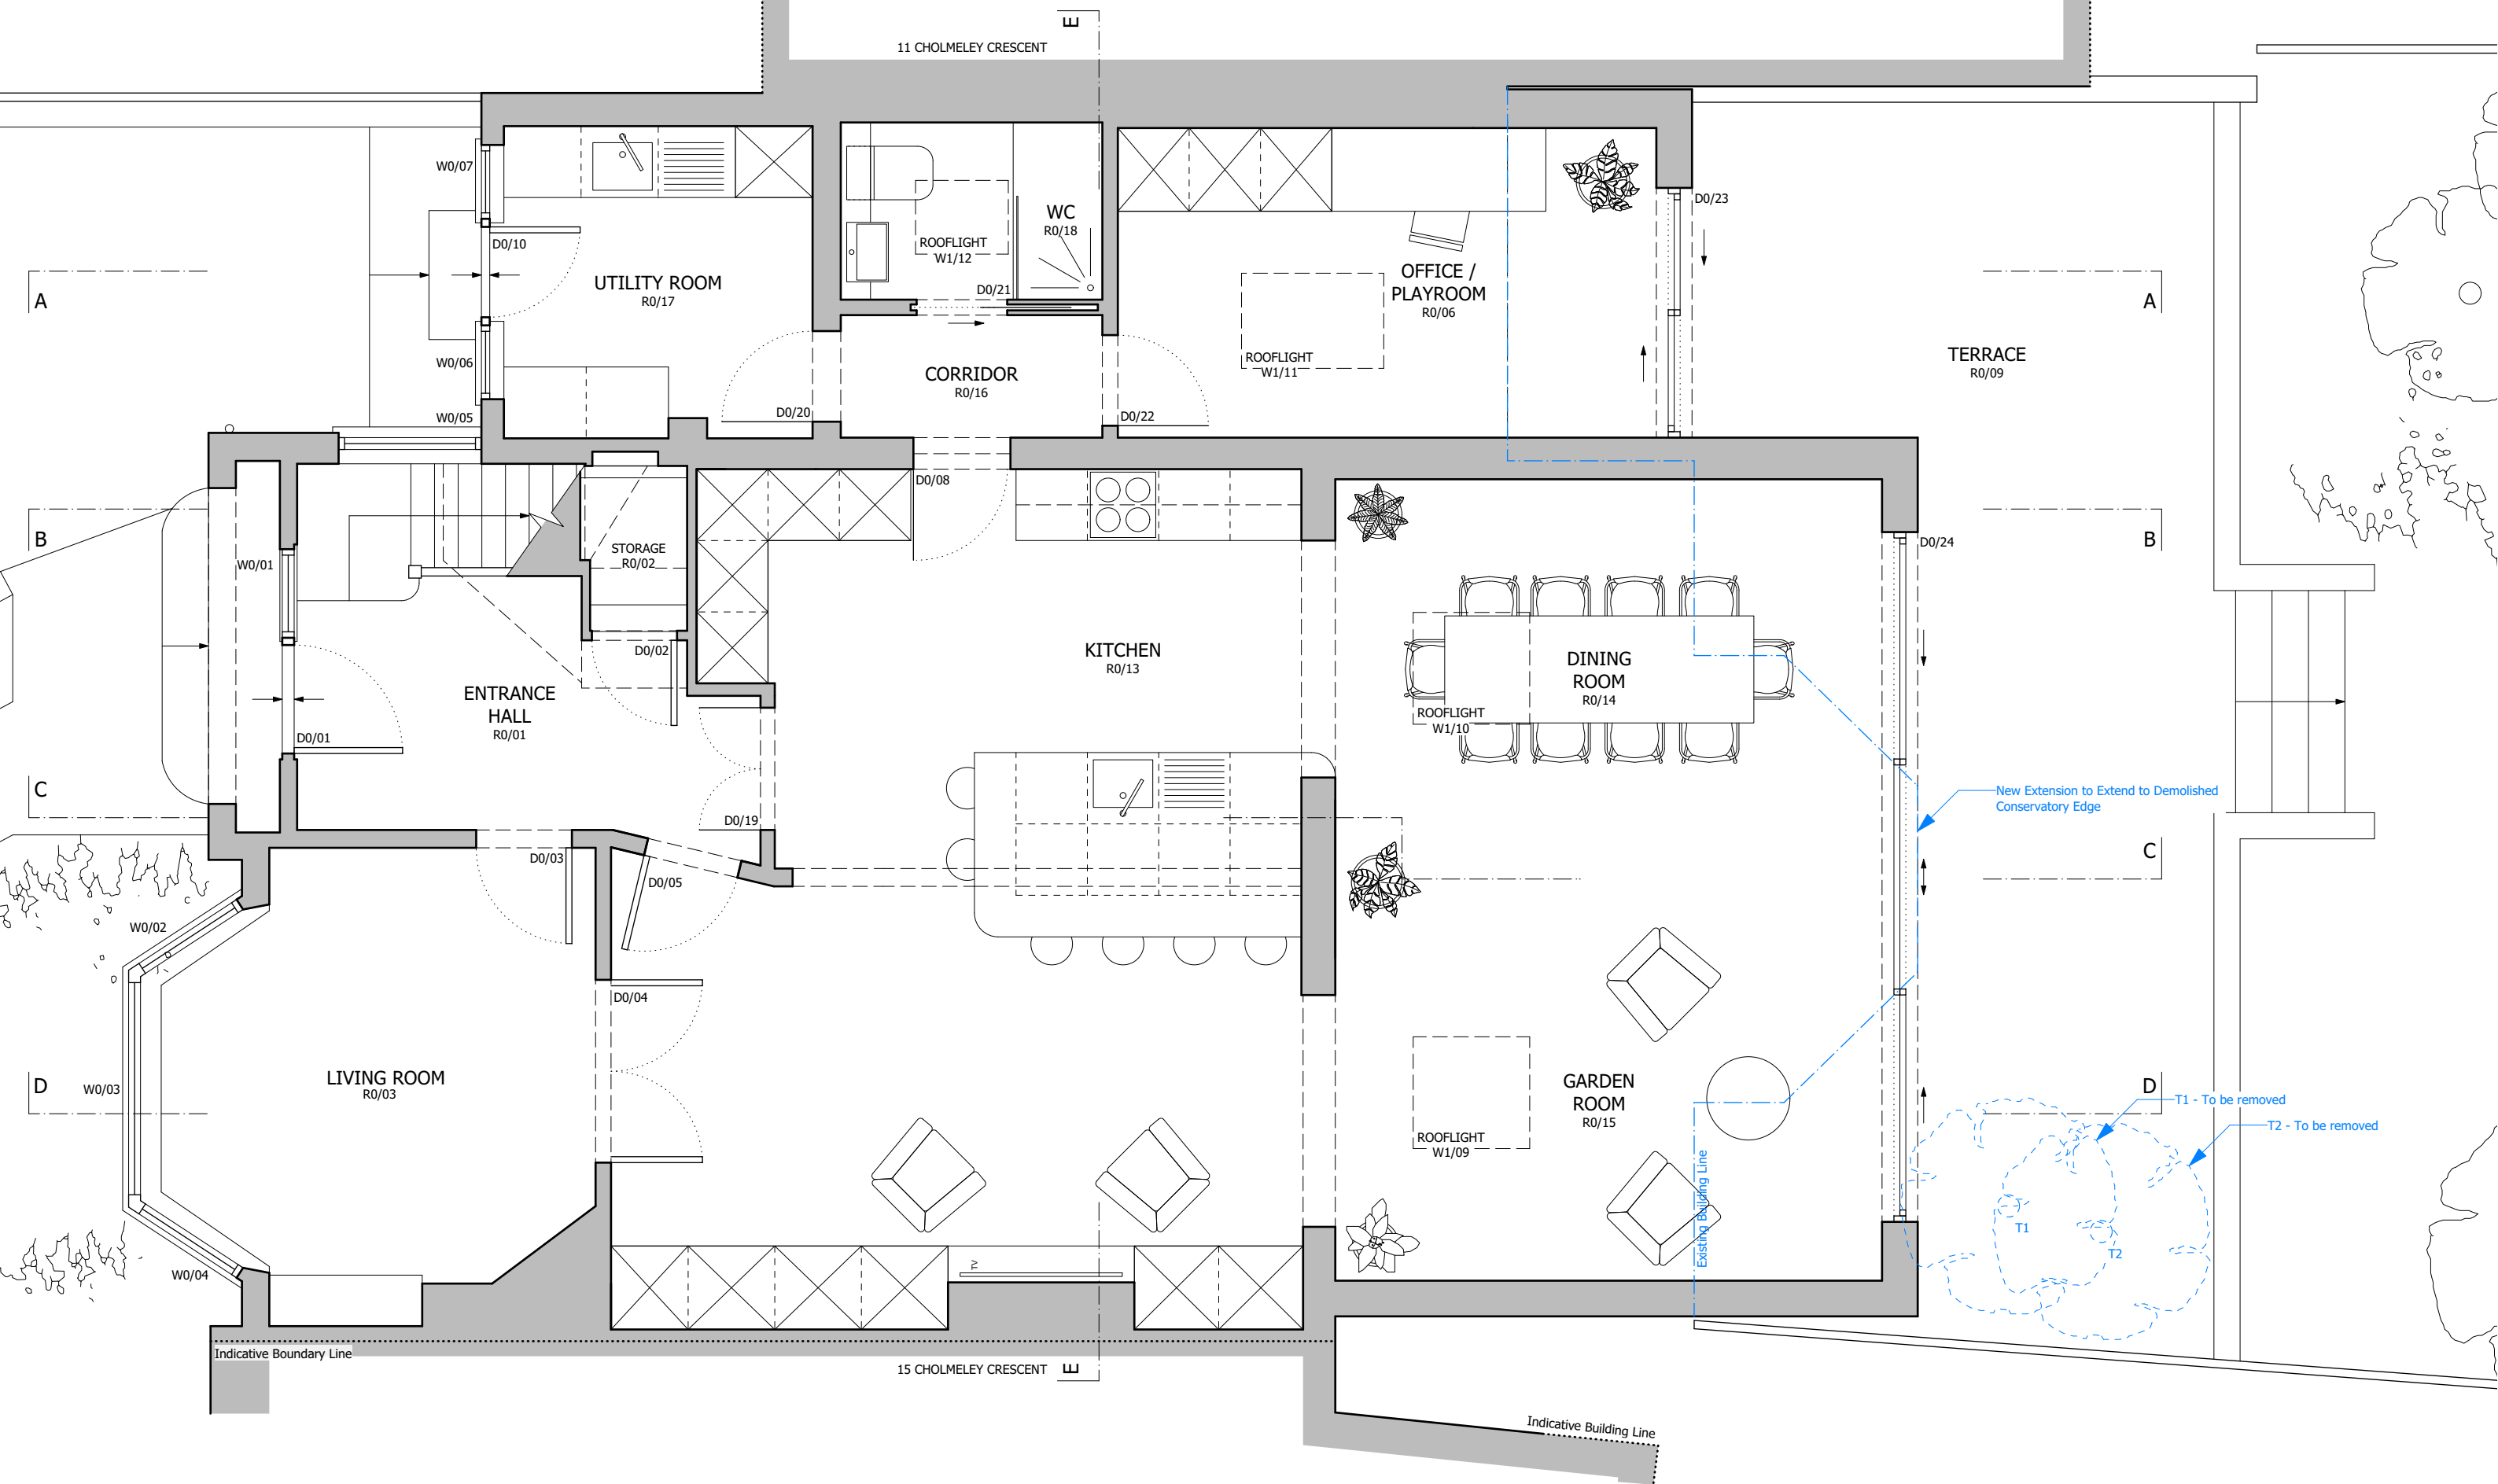

Notes

- All contents copyright.
- Do not scale.
- Based on survey by others.
- Contractor to verify all dimensions on site.
- Read in conjunction with all relevant Architect's, Consultant's & Supplier's information.
- Report any discrepancies to the Architect.

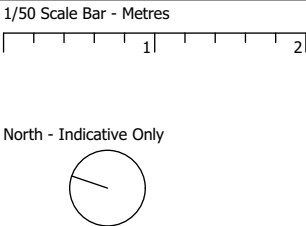

Revisions

A - 21/08/23 - Revised Scheme

B - 22/08/23 - Room Tag Update

Project	Extensions and Alterations at 13 Cholmeley Crescent London, N6 5EZ			Neil Kahawatte Architects	
Drawing	Ground Floor Plan As Proposed				
Number	2304_A001_B	Status	Information	Studio 36 Archway Studios Bickerton House 25-27 Bickerton Road London, N19 5JT 020 7360 5330 mail@neilkahawatte.com Company Number: 8530938	
Scale	1/50 @ A3	Drawn	SOT		
Date	25/05/23	Checked	AvdL		