


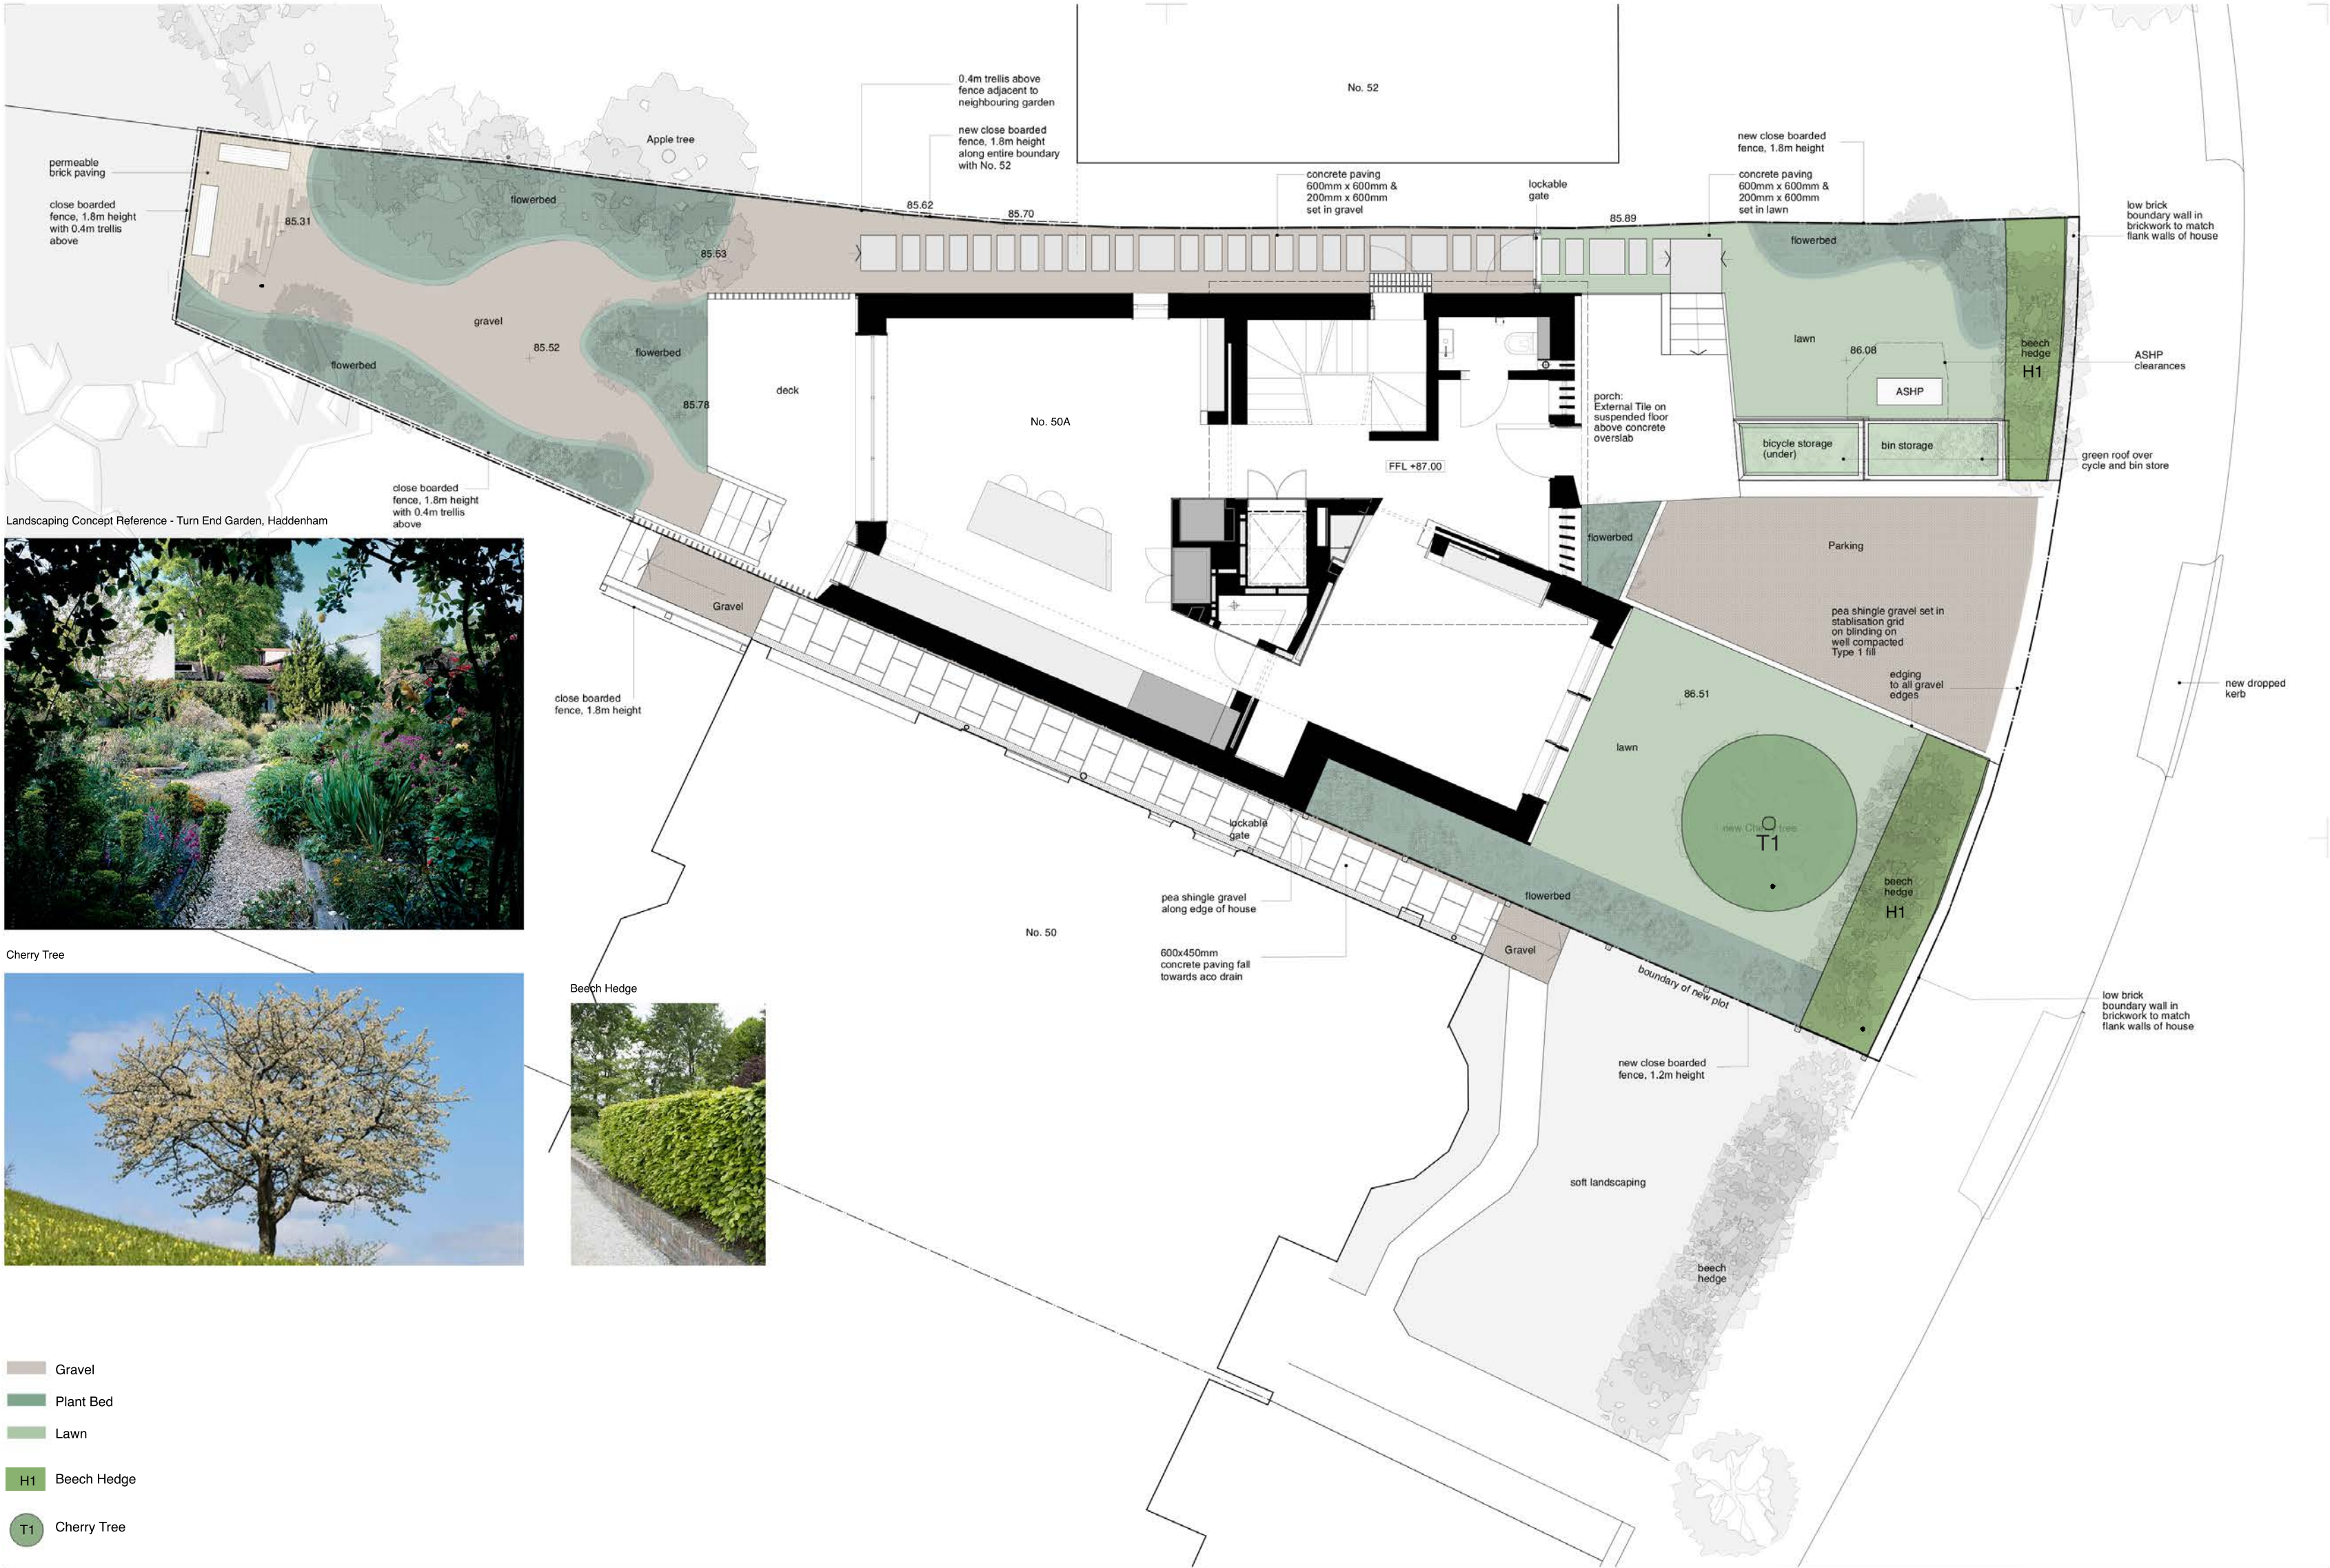

Landscaping Concept Reference - Turn End Garden, Haddenham



Cherry Tree



Beech Hedge



- Gravel
- Plant Bed
- Lawn
- H1 Beech Hedge
- T1 Cherry Tree