



This drawing / document is intended for planning purposes, do not use this as Construction information unless it is issued for Construction.
All dimensions, setting out and levels must be checked on site.
Report any discrepancies to the architect immediately.
This drawing is copyright by Native North Ltd.

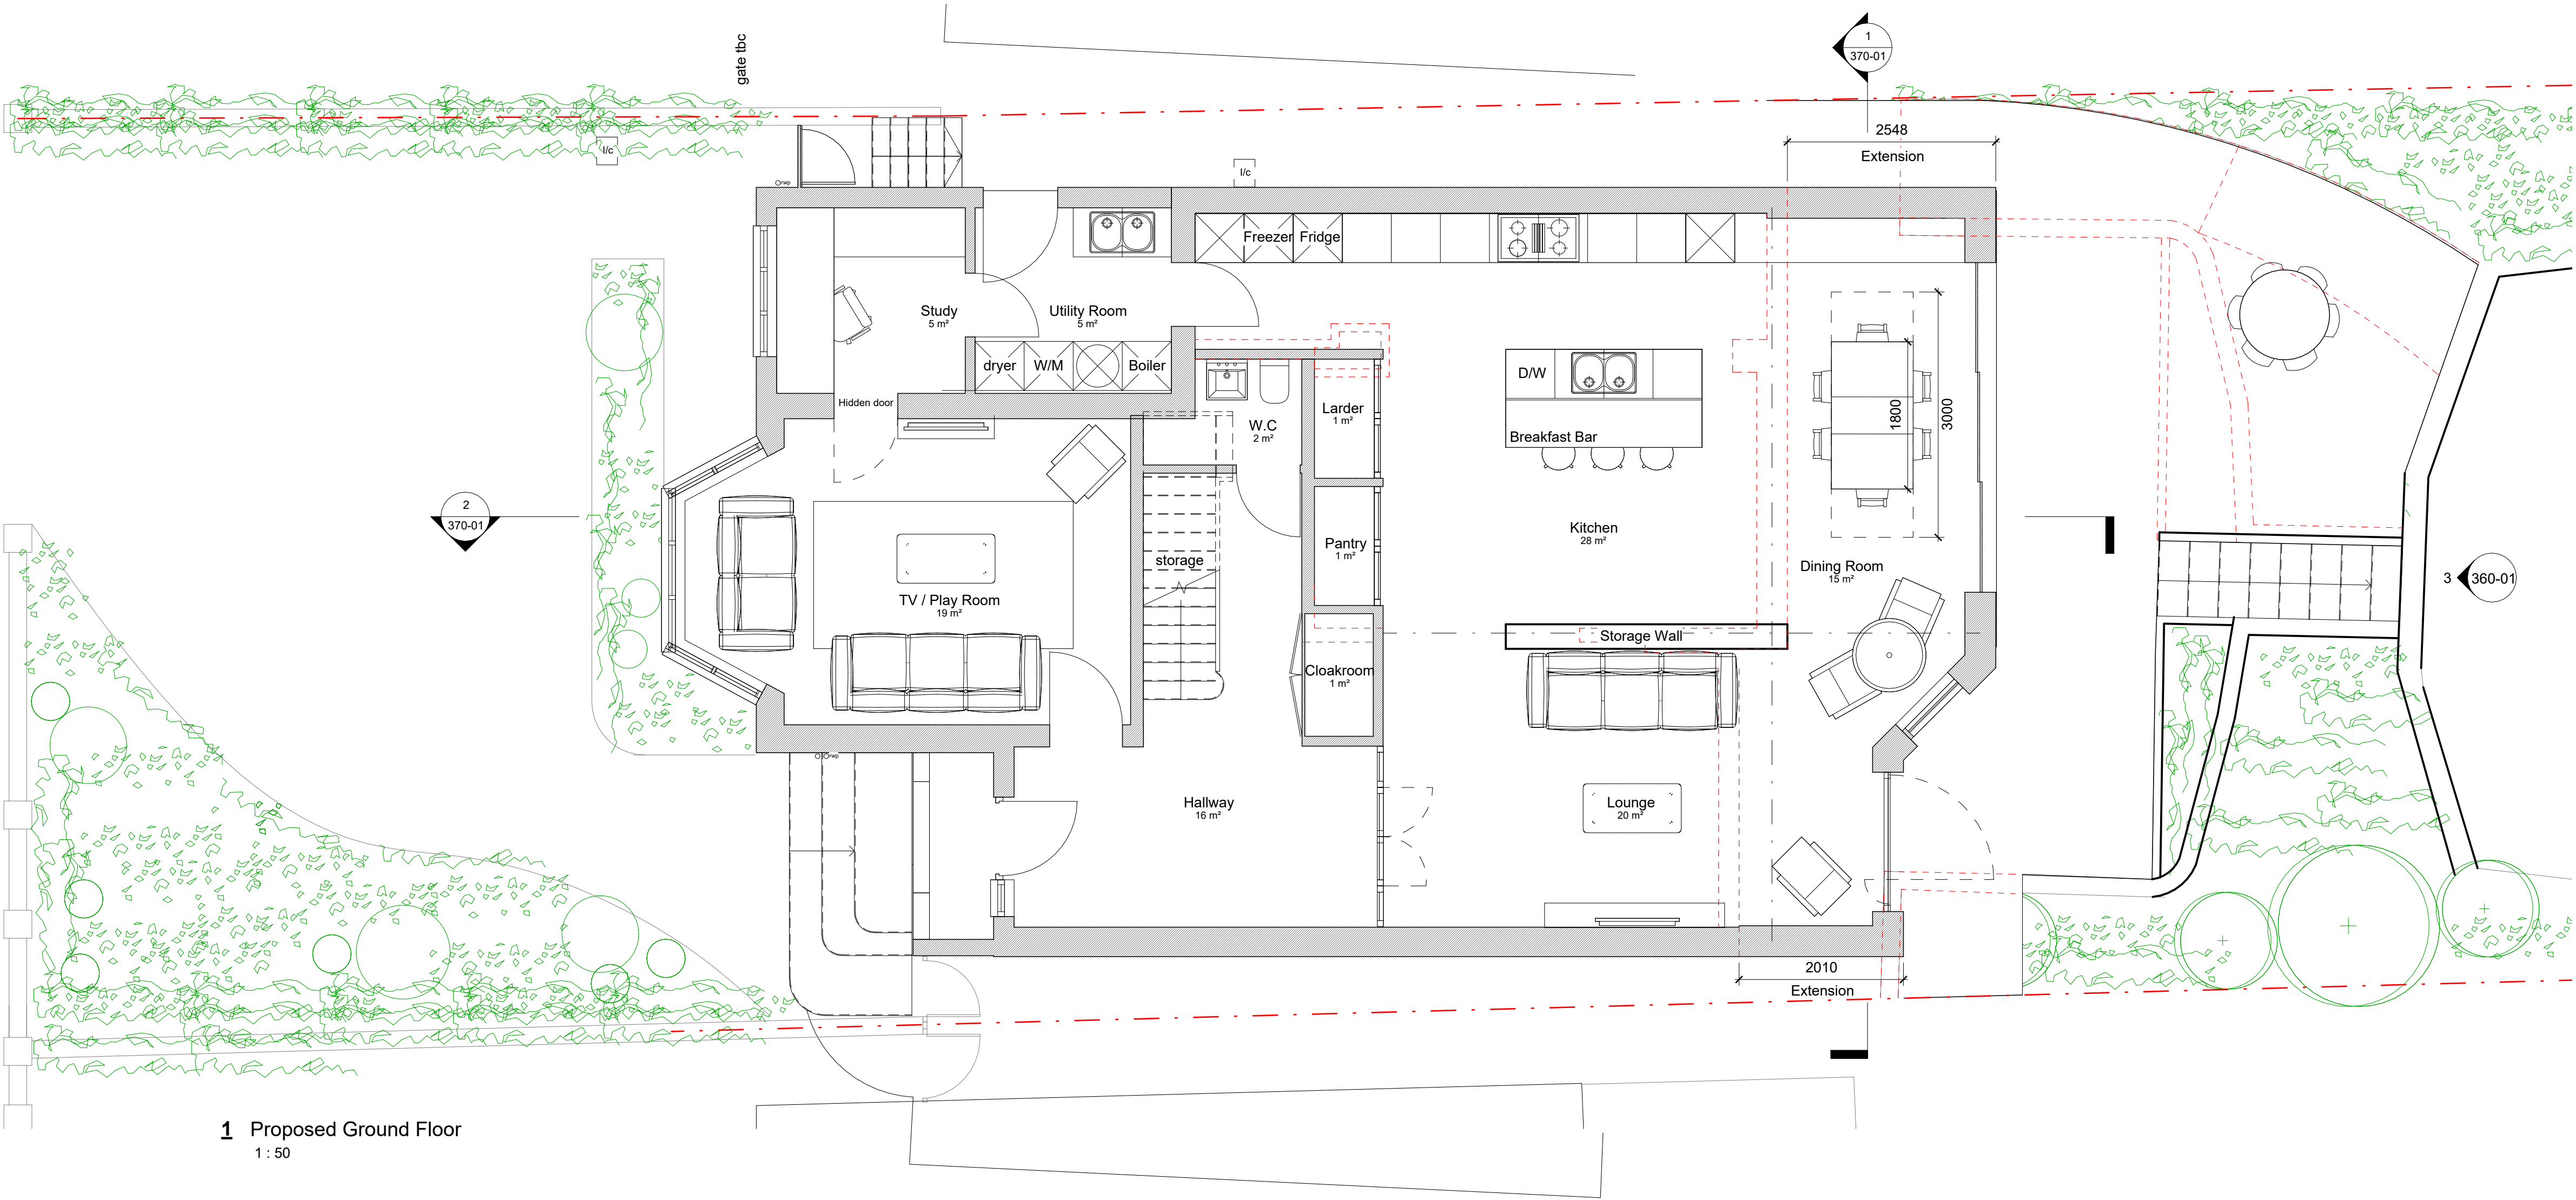

1 Proposed Ground Floor
1 : 50

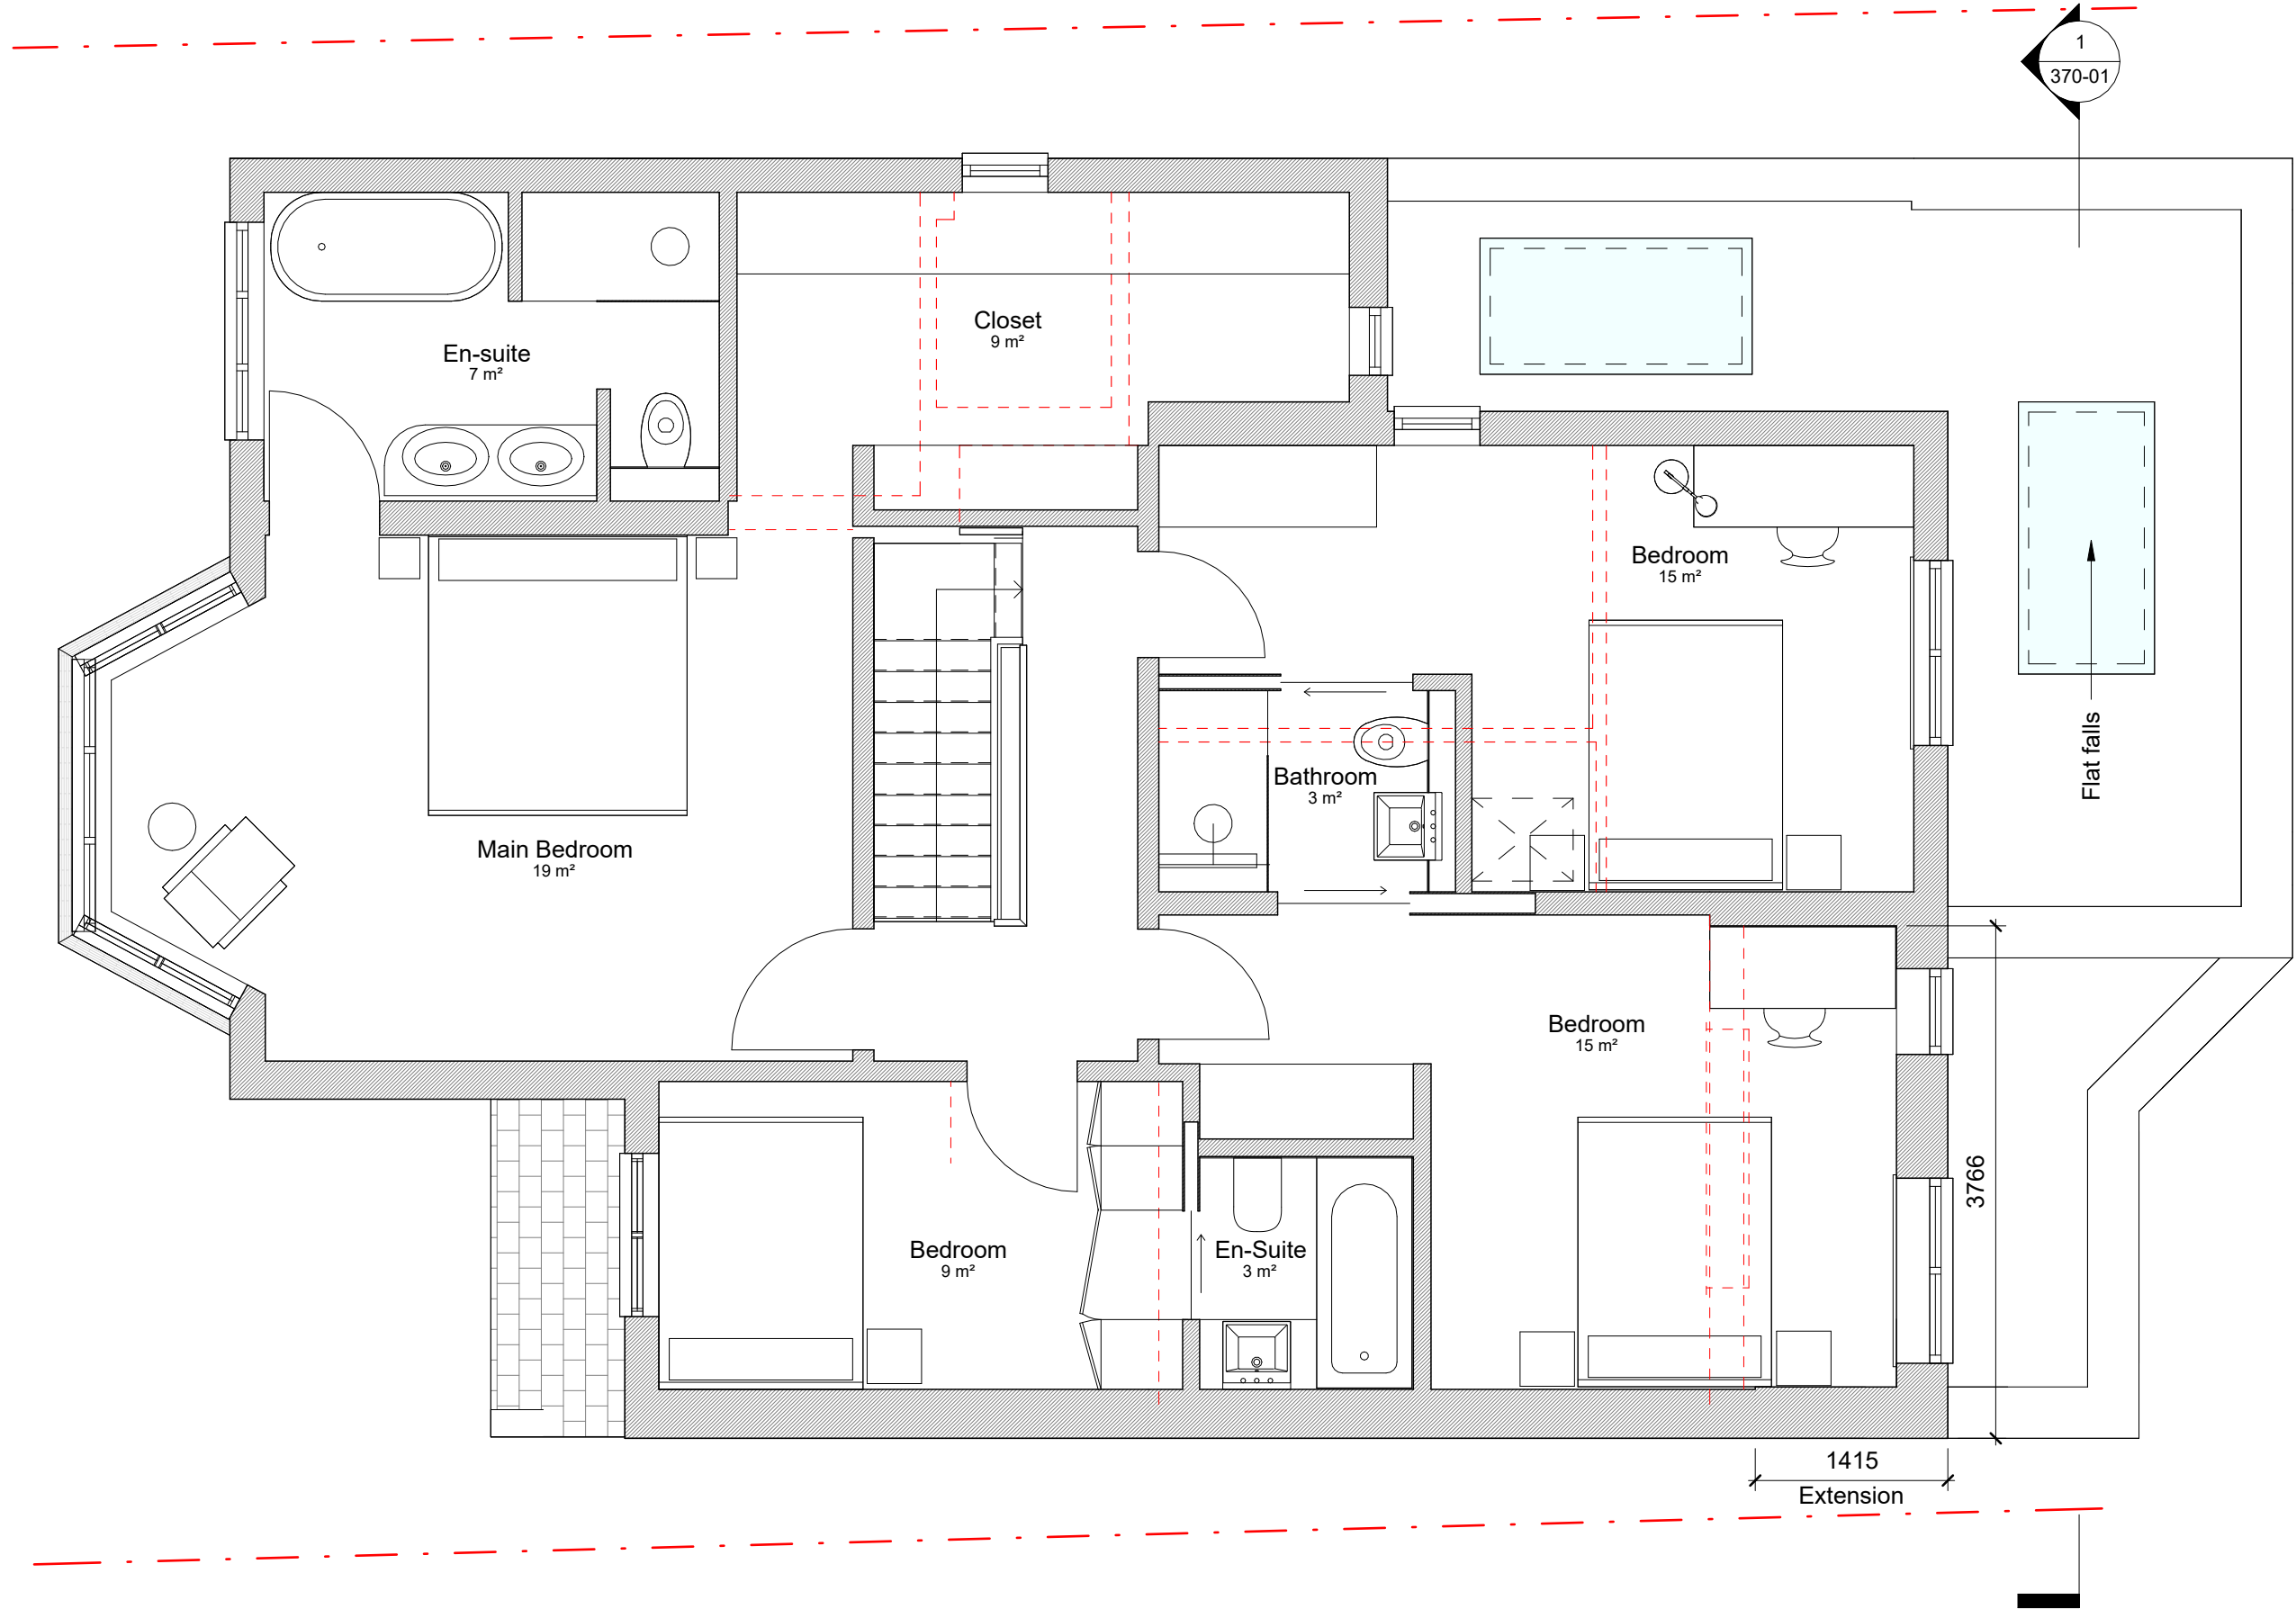

2 Proposed First Floor
1 : 50



Scale bar 1:100 @ A3



Scale bar 1:50 @ A1

01	First Issue	31/08/23	FSac
No.	Revision / Issue	Date	Drawn

Planning

Mr Sam and Mrs Laura Howard
38 Ringwood Avenue
London, N2 9NS

38 Ringwood Avenue

Proposed-GA Plans

native north

Drawing No.	300-01
Project No.	25-06
Scale @ A1	1 : 50
Scale @ A3	FSac
Date	31/08/23

native north architects
Unit 12a, 5 Durham Yard
Teesdale Street
London, E2 6QF

+44(0)20 3488 1312
justin@nativenorth.co
www.nativenorth.co

