
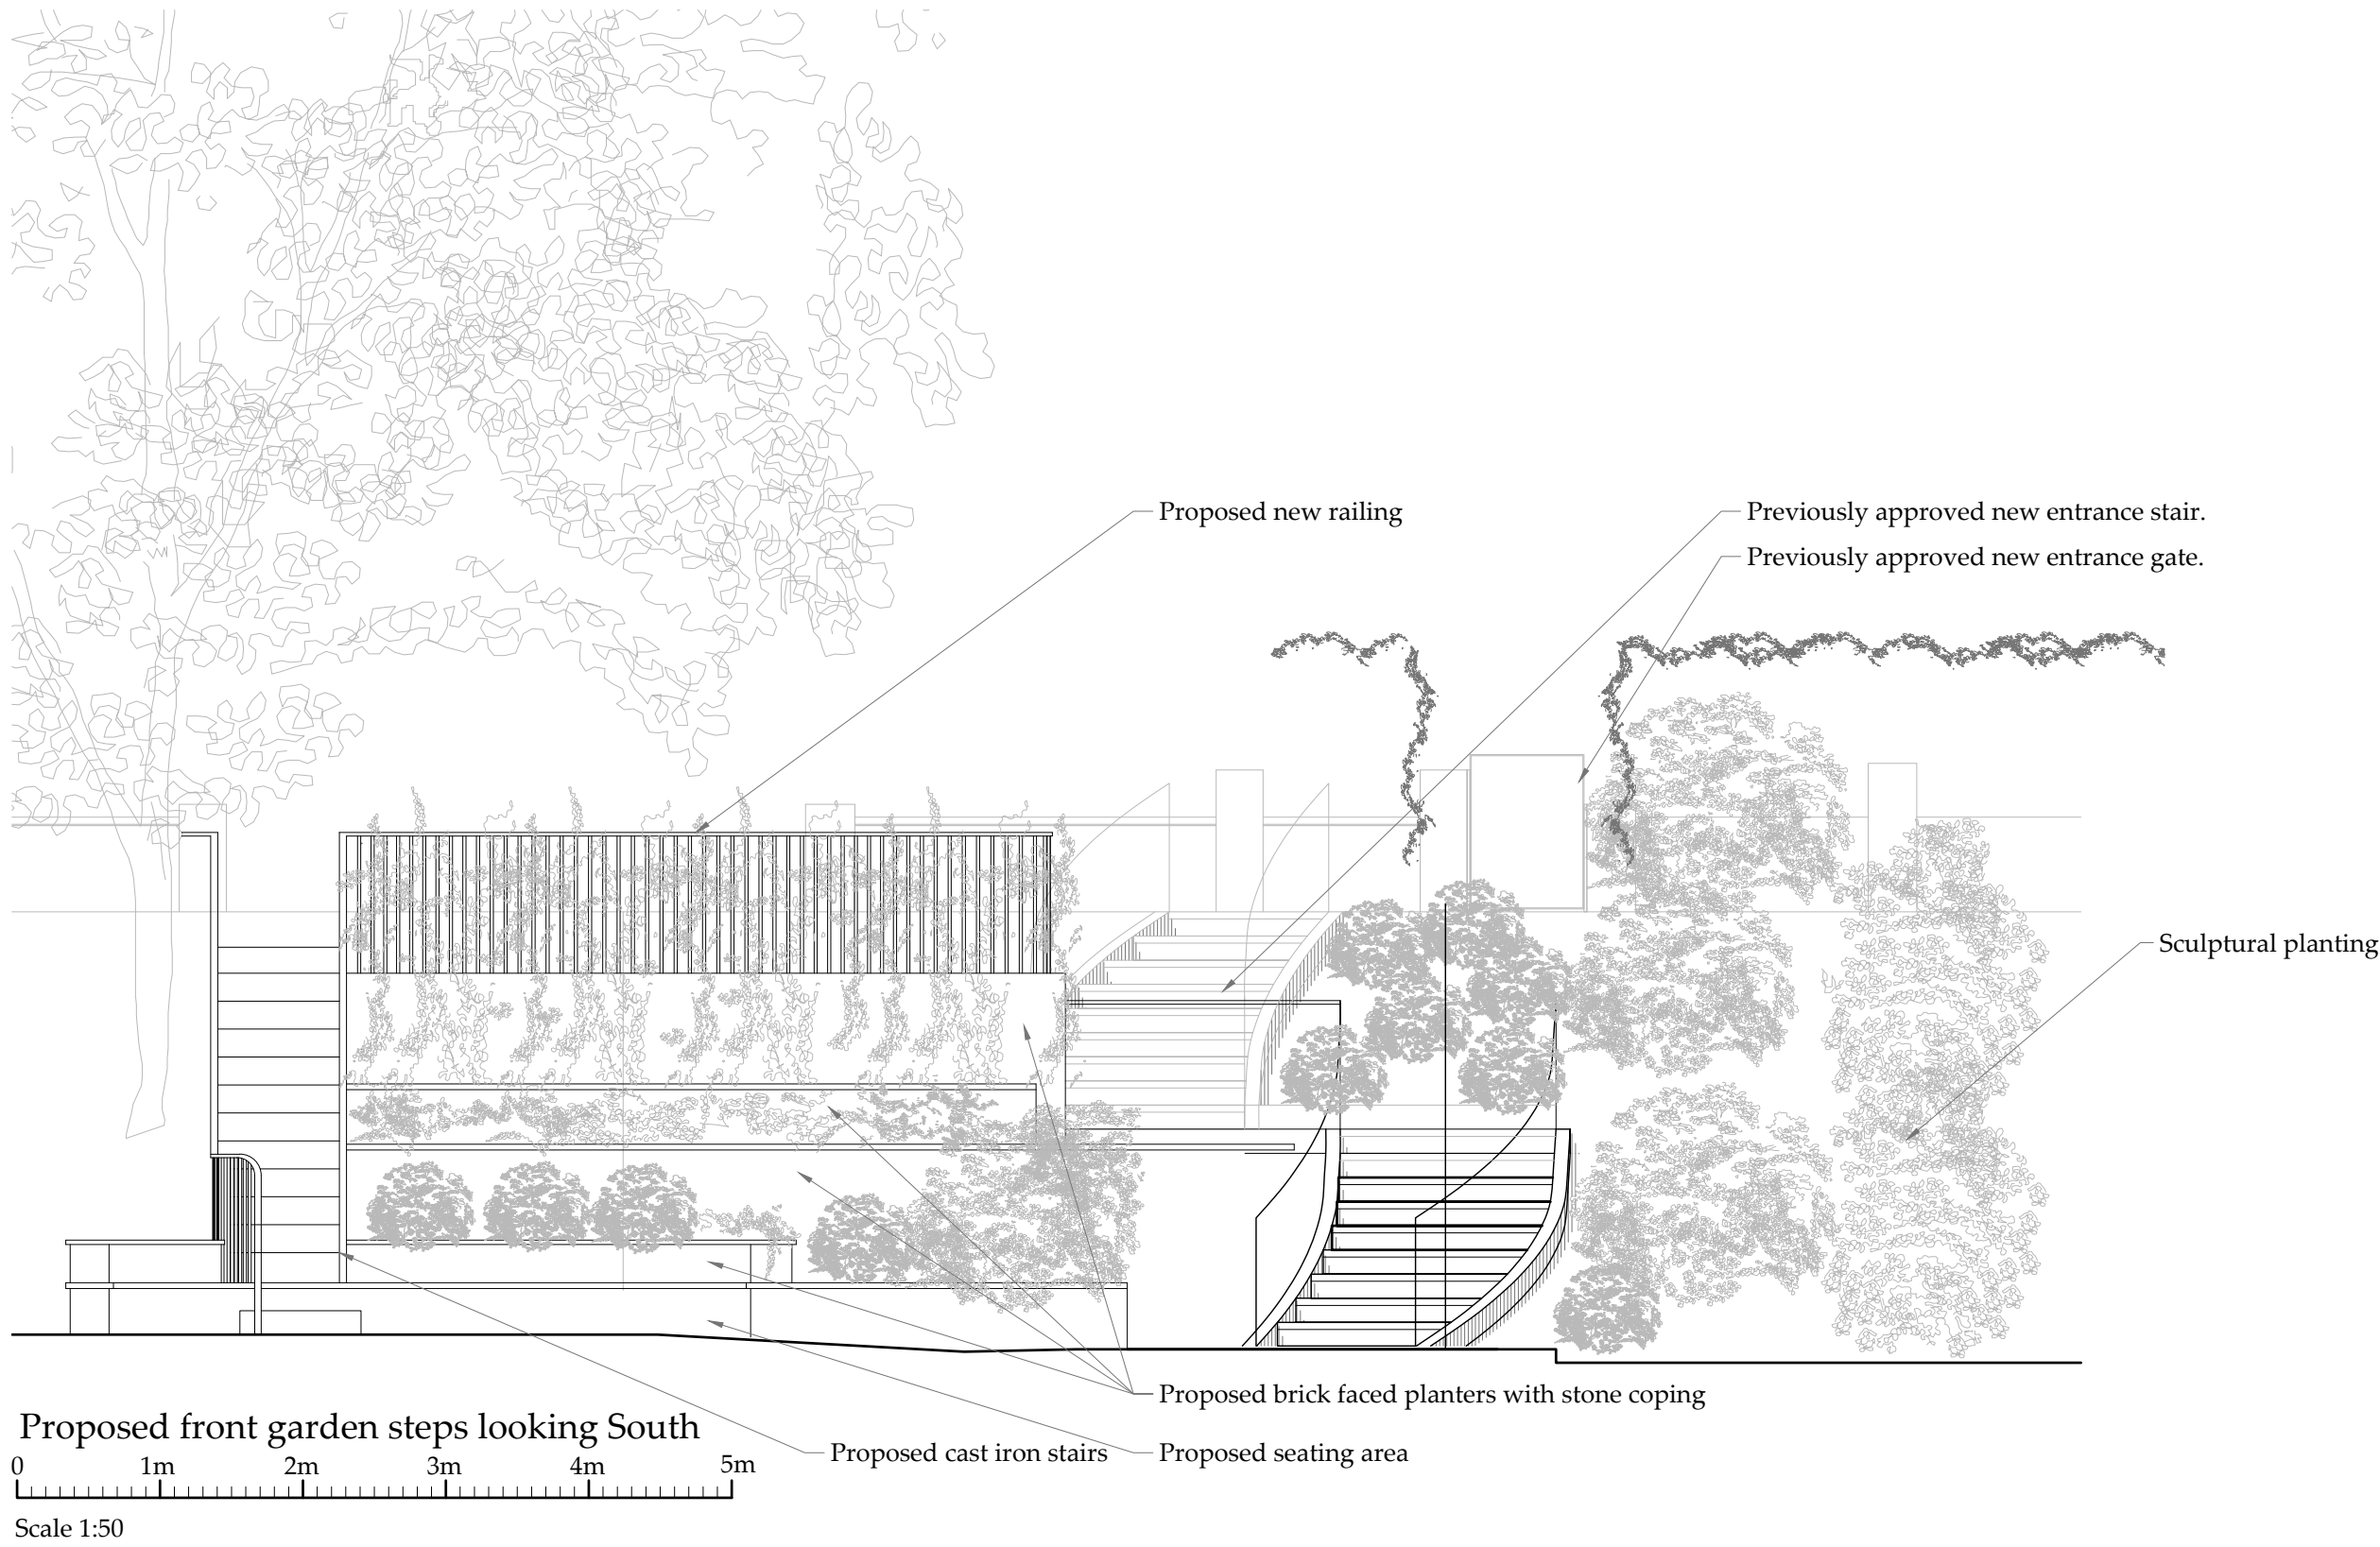


Note: Curved stone steps
granted planning consent under
application HGY/2022/0908

KEY:

New Levels +80.005

Existing Levels 80.700 +

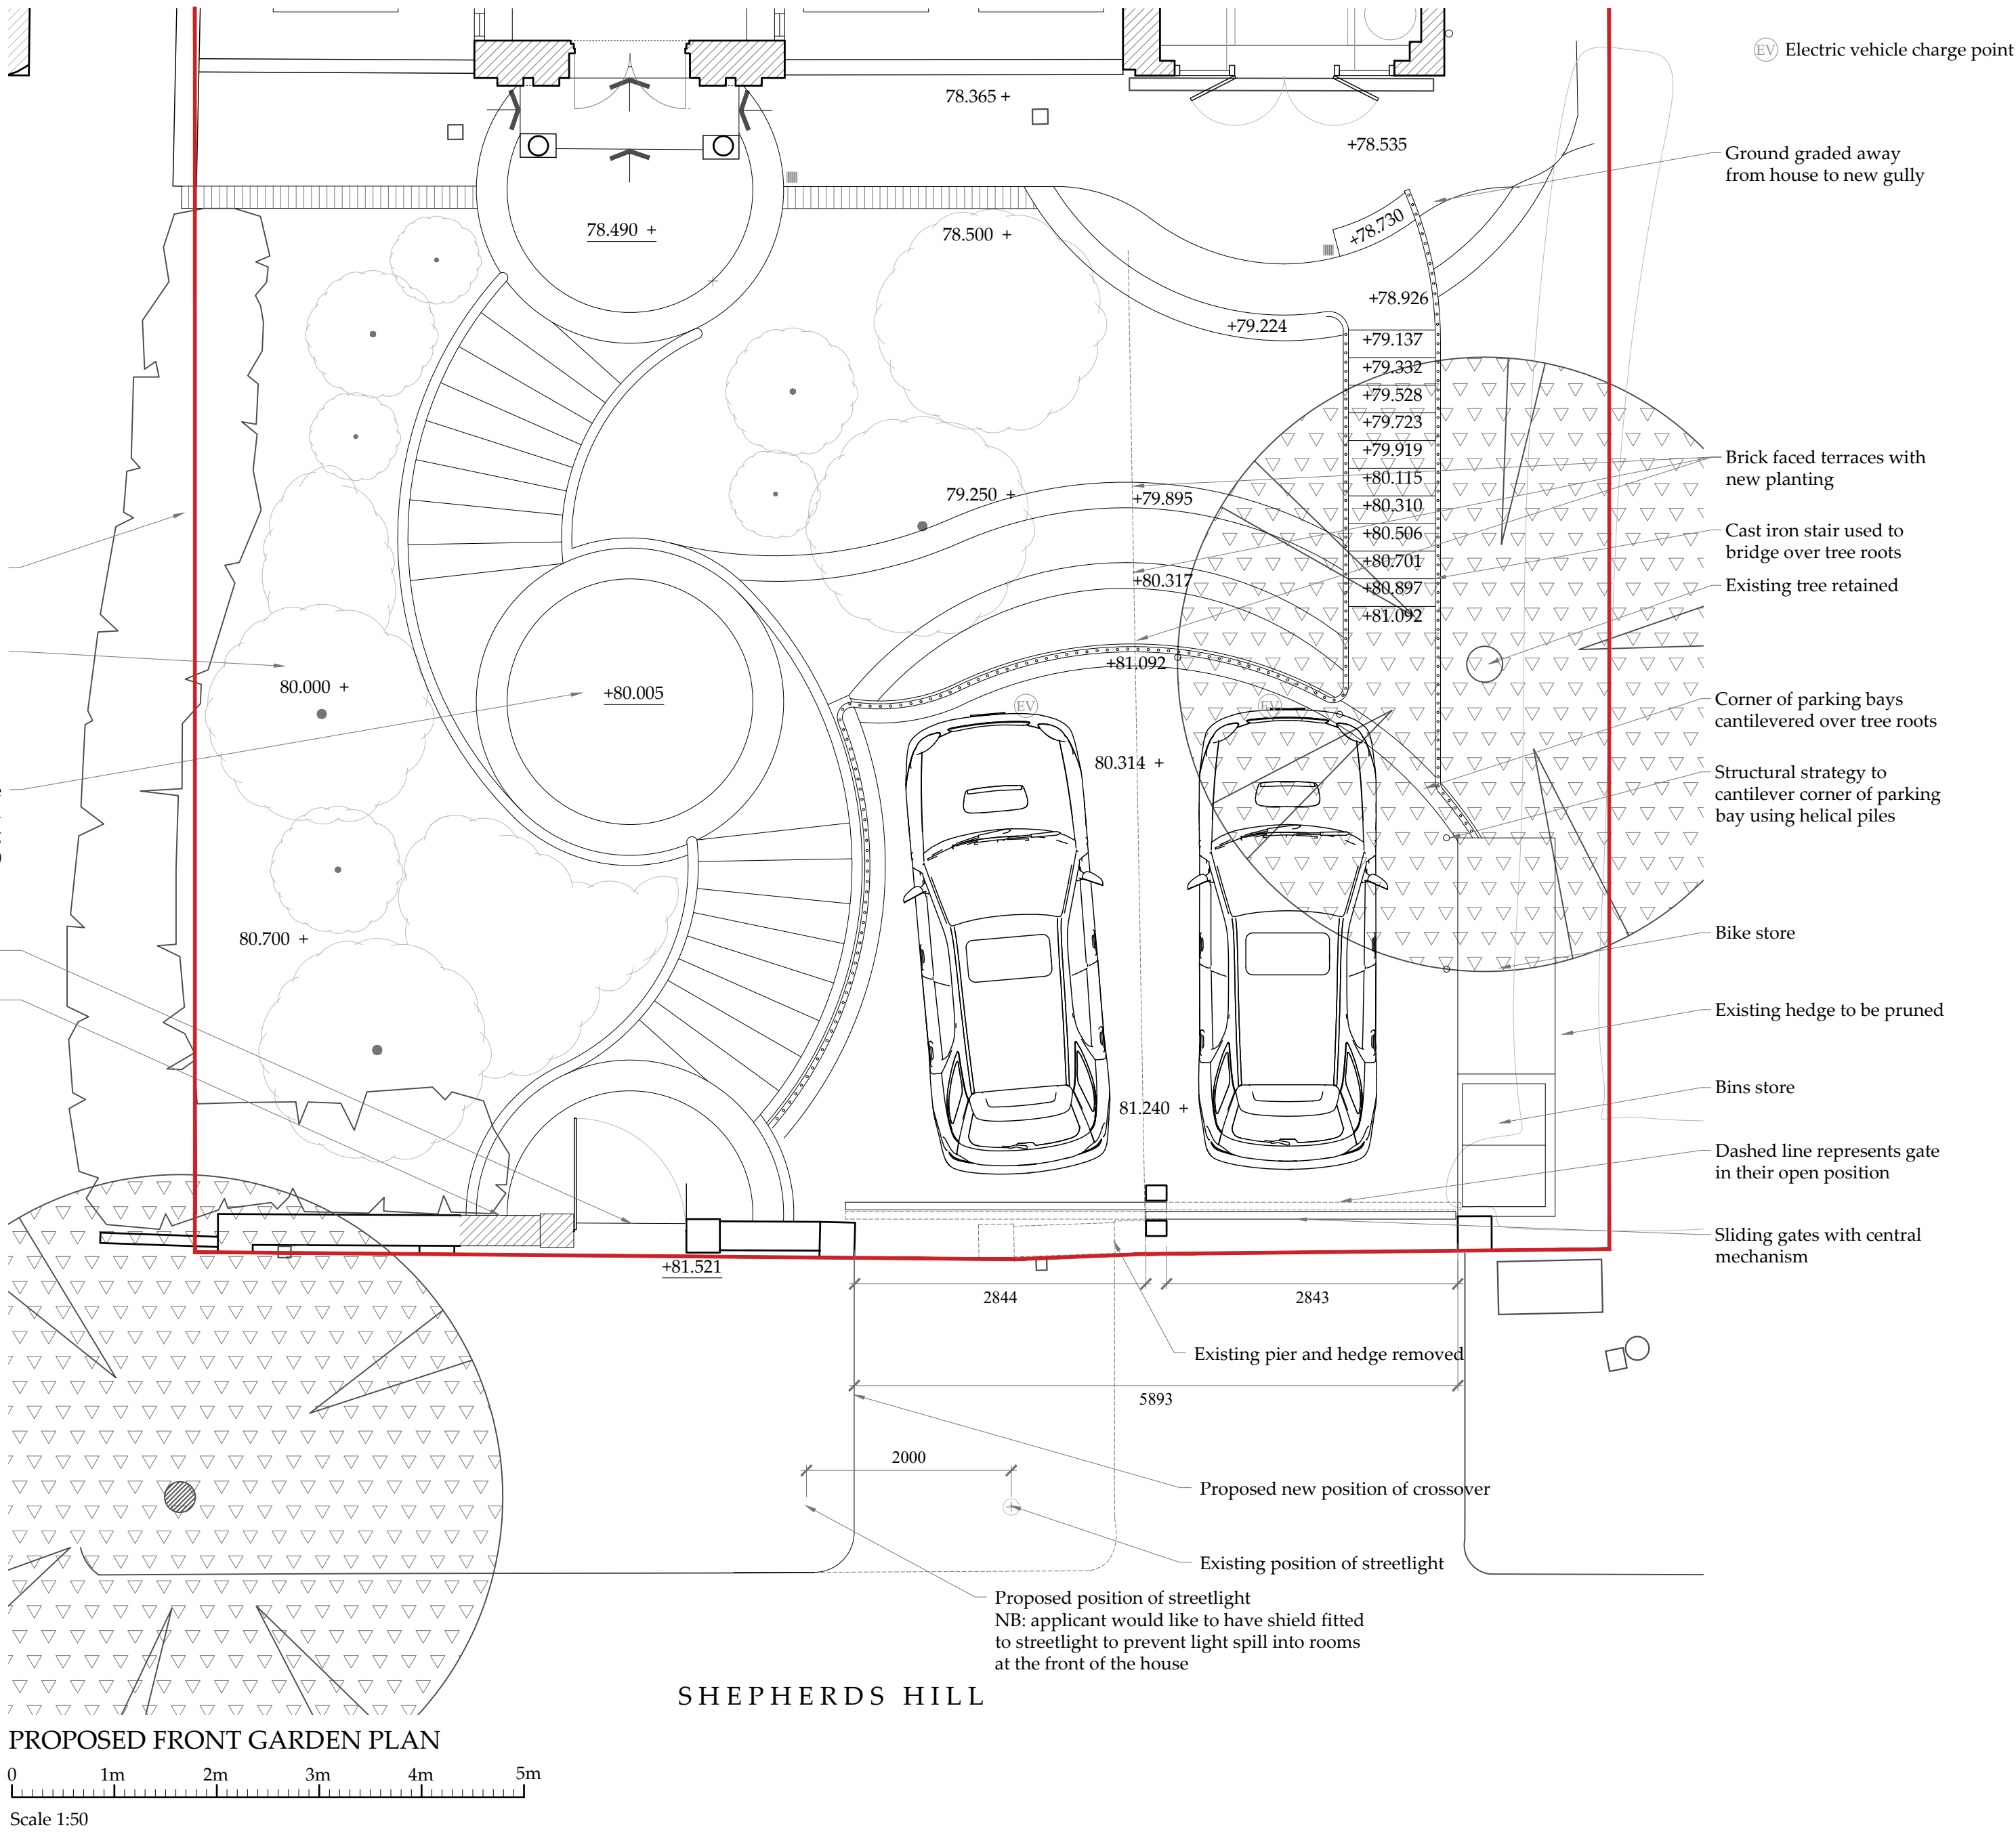

Rev	Date	By	Notes
-	-	-	-

	Project:	Roof and Rear Extension	First Floor, 19 Wellington Square, Hastings East Sussex, TN34 1PB T +44 (0)7940 504326 E ie@iainexley.co.uk
	Location:	69 SHEPHERDS HILL, LONDON, N6 5RE	Date: August '23
Client:	Mr & Mrs Fairweather	Scale@A1:	1:50
		Scale@A3:	1:100
Status:	PLANNING	Drawn:	CA
		Checked:	IE

Job No.	Status	Dwg. No.	Rev.	Dwg. Title
LND20-2c	P005			PROPOSED GARDEN PLAN