
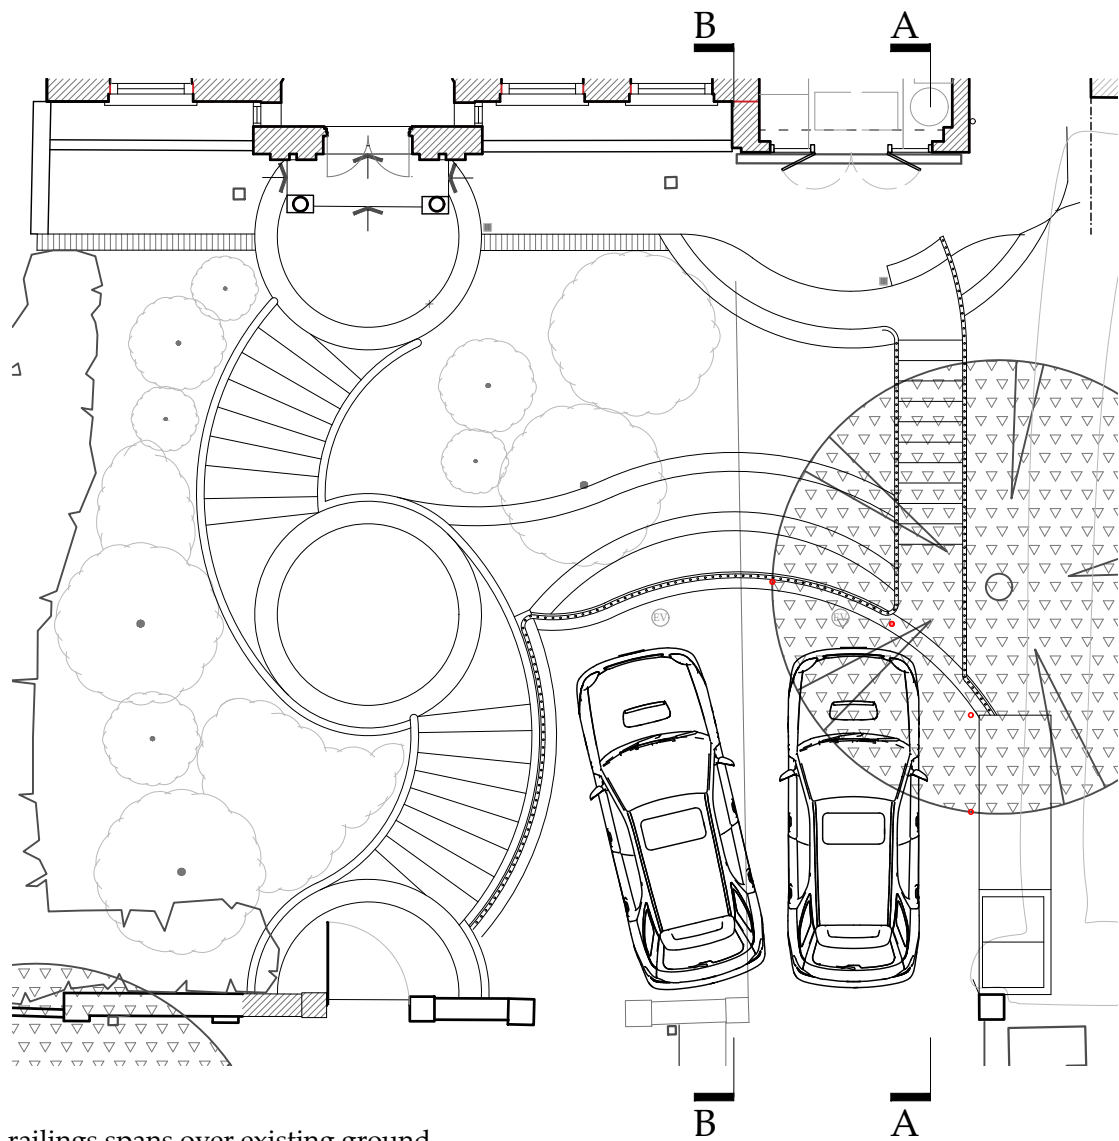
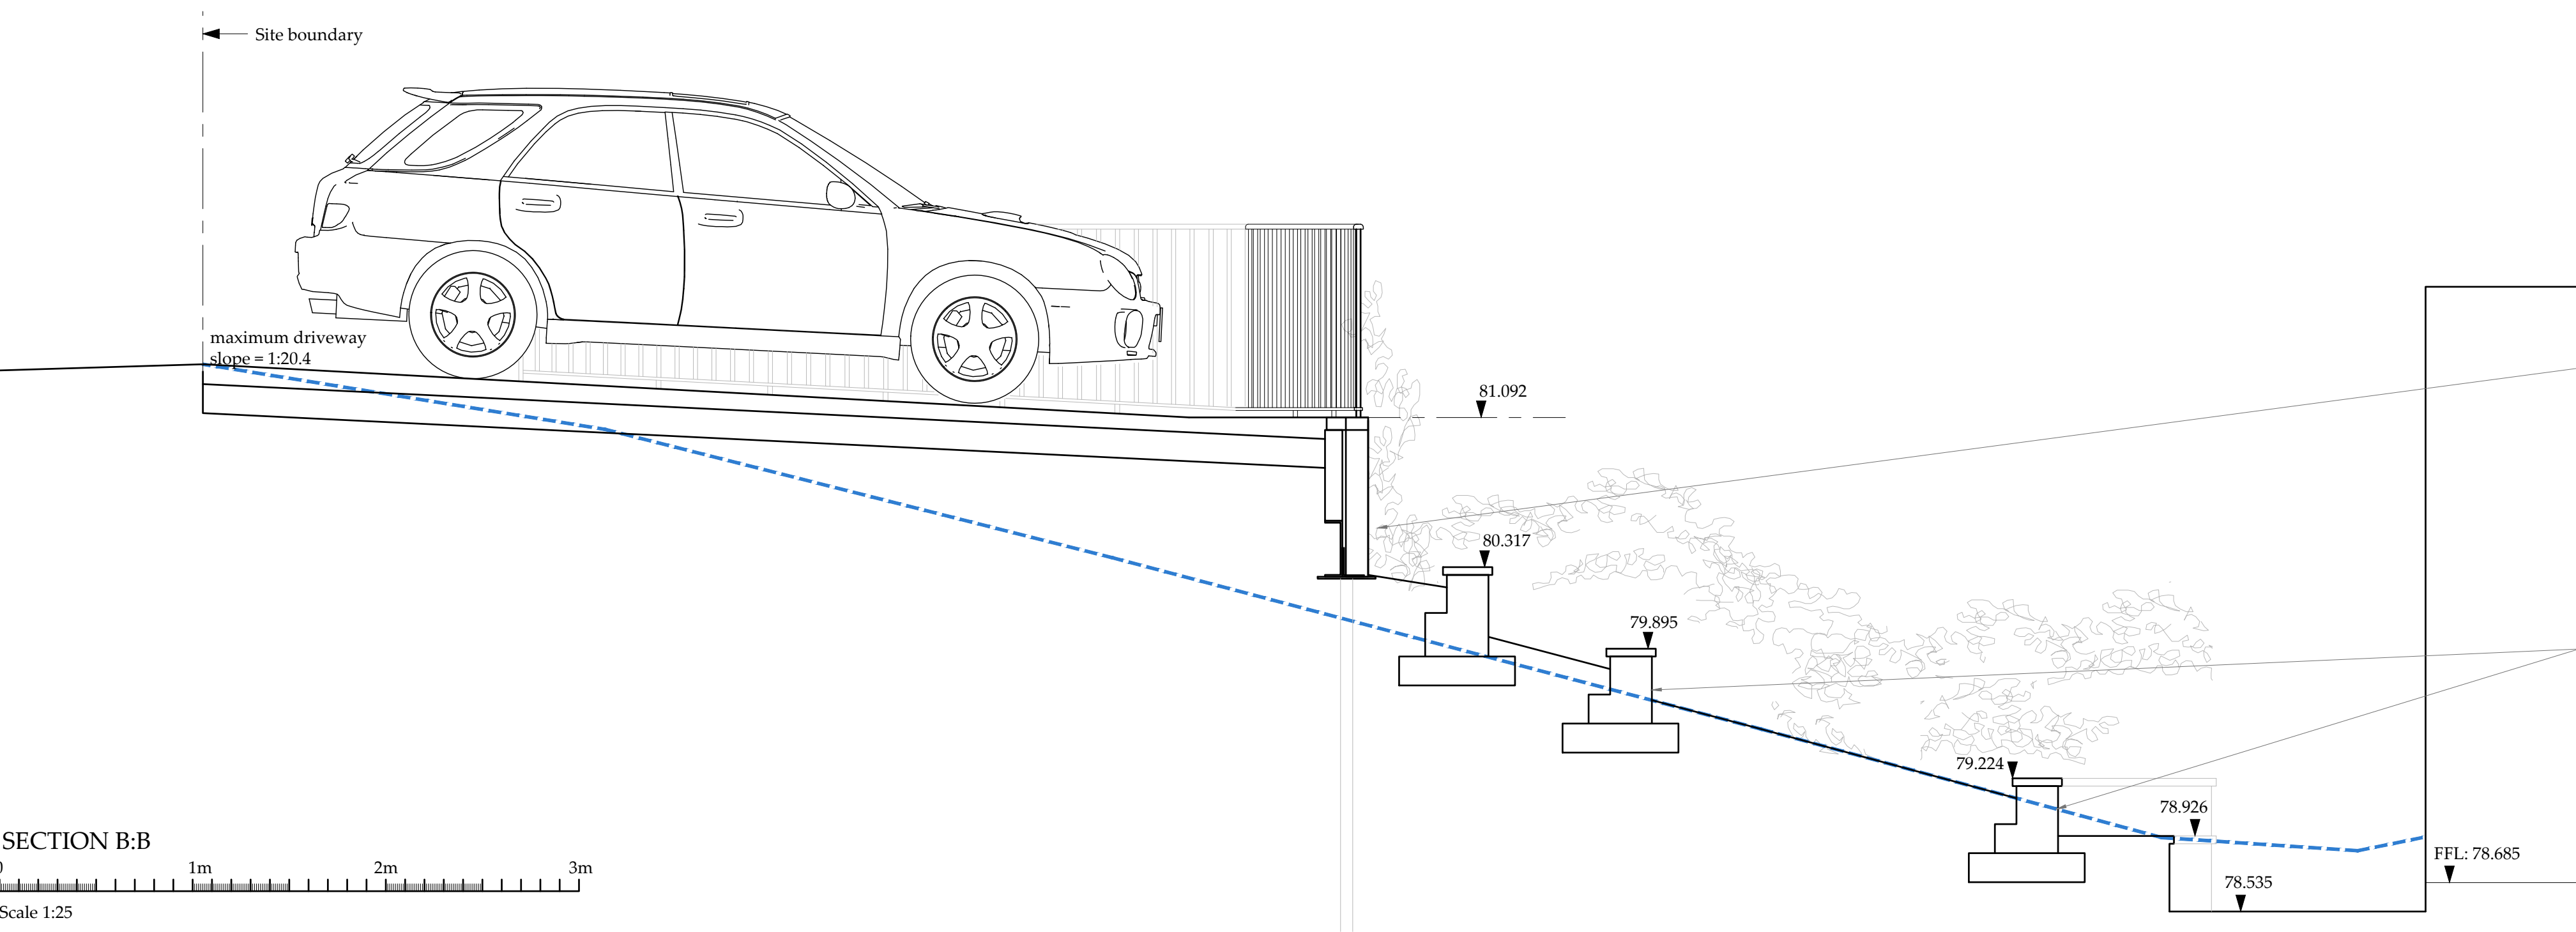


KEY:

Original ground level -----

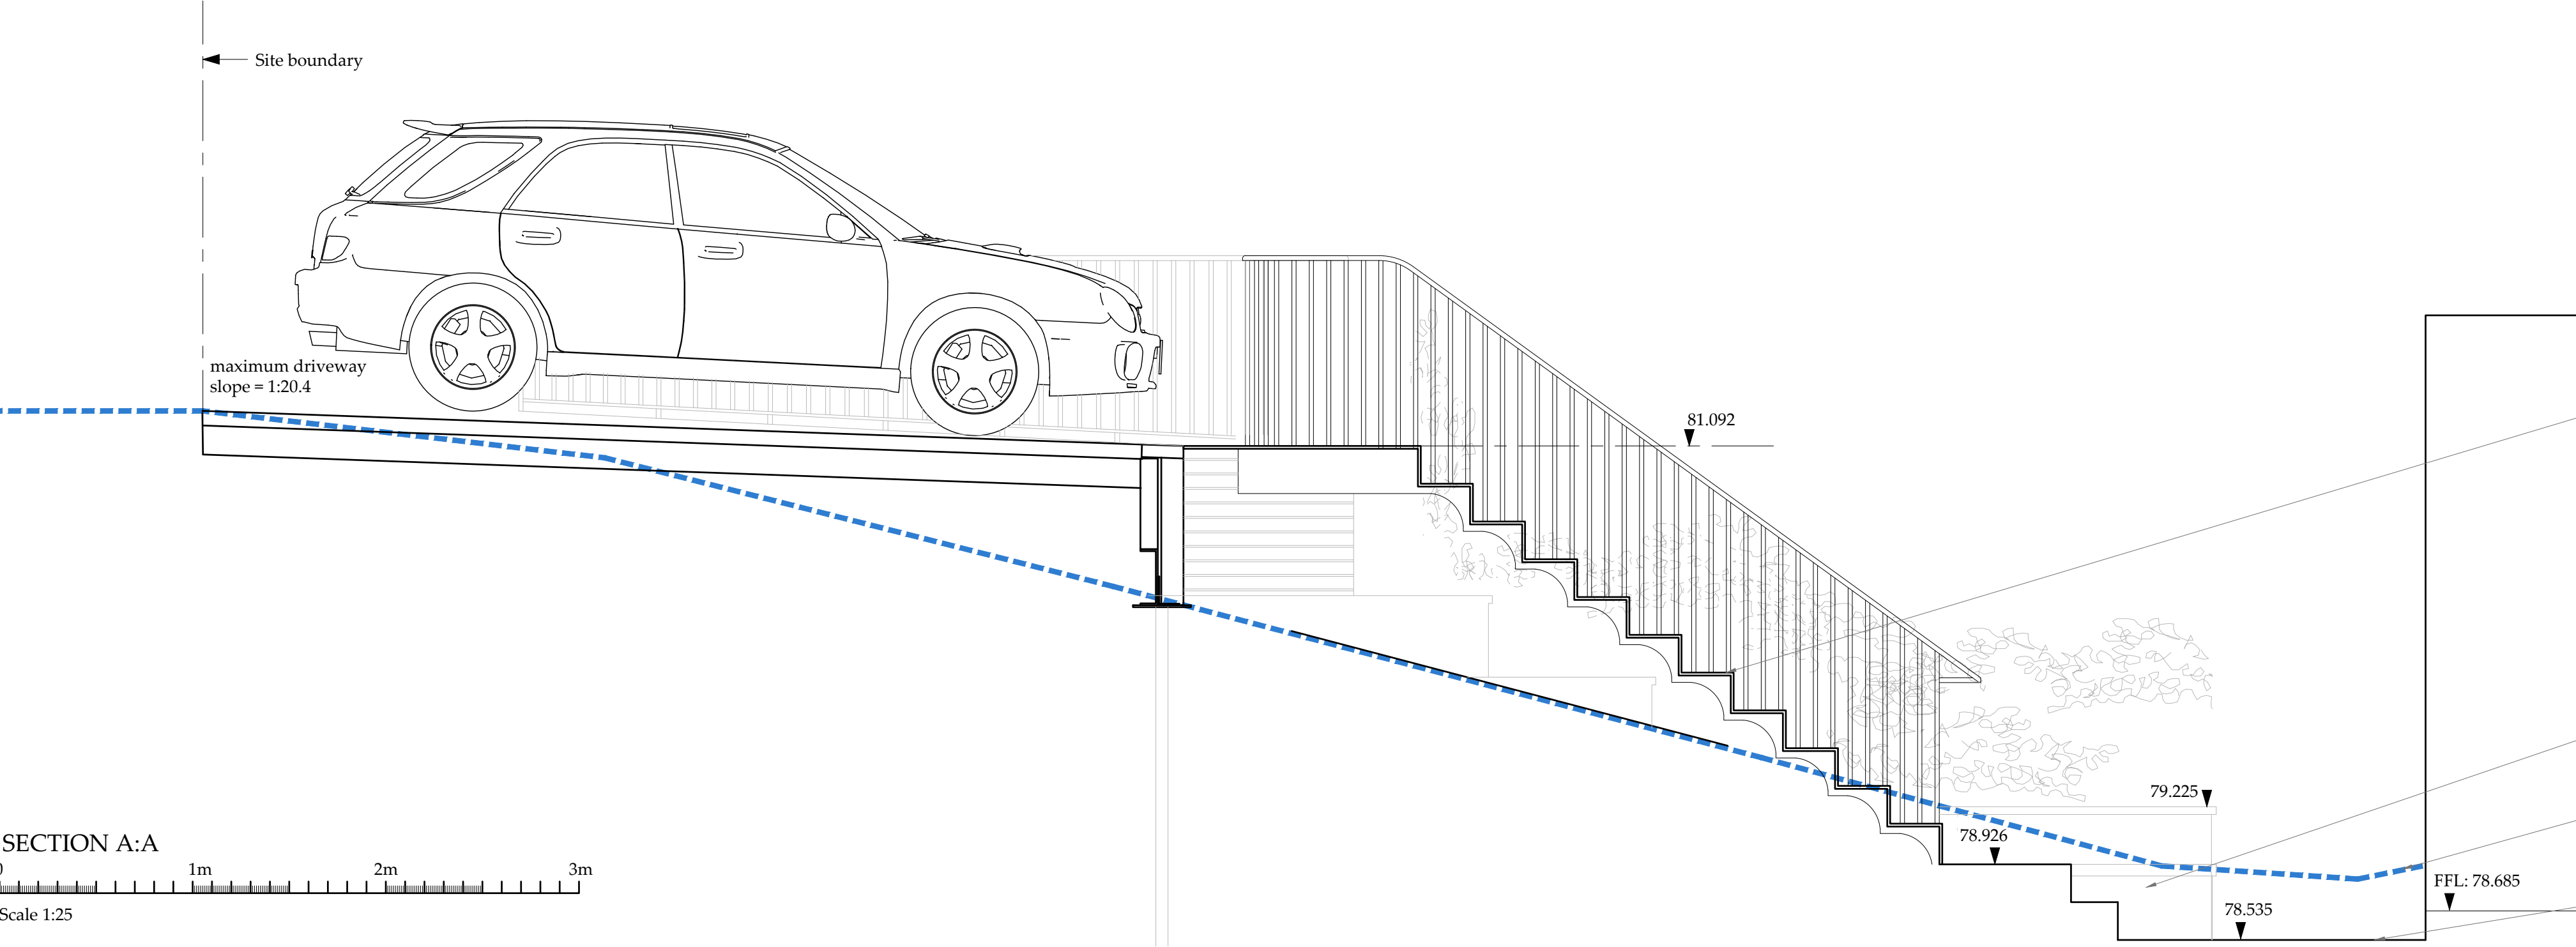

- Cast iron stair and railings spans over existing ground levels to avoid impact on existing established tree
- Stone clad seat forms lower landing
- Existing ground level (shown with blue dashed line) creates a condition where the existing garage floods with any significant rain fall
- Ground level reduced to similar level to the existing adjacent ground level

- Support for wall provided with lightweight galvanised steel frame on helical piles with precast concrete structure to base of parking bay
- Garden terraced with a series of brick faced planting beds

Rev	Date	By	Notes
-	-	-	-

	IAIN EXLEY		First Floor, 19 Wellington Square, Hastings	
	Architect		East Sussex, TN34 1PB	
Project:	Roof and Rear Extension		Date:	Oct' 21
Location:	69 SHEPHERDS HILL		Scale@A1:	1:25
	LONDON, N6 5RE		Scale@A3:	1:50
Client:	Mr & Mrs Fairweather		Status:	PLANNING
			Drawn:	IE
			Checked:	IE

Job No.	Status	Dwg. No.	Rev.	Dwg. Title
LND20-2c	P	007		PROPOSED STEPS & GARDEN SECTIONS