




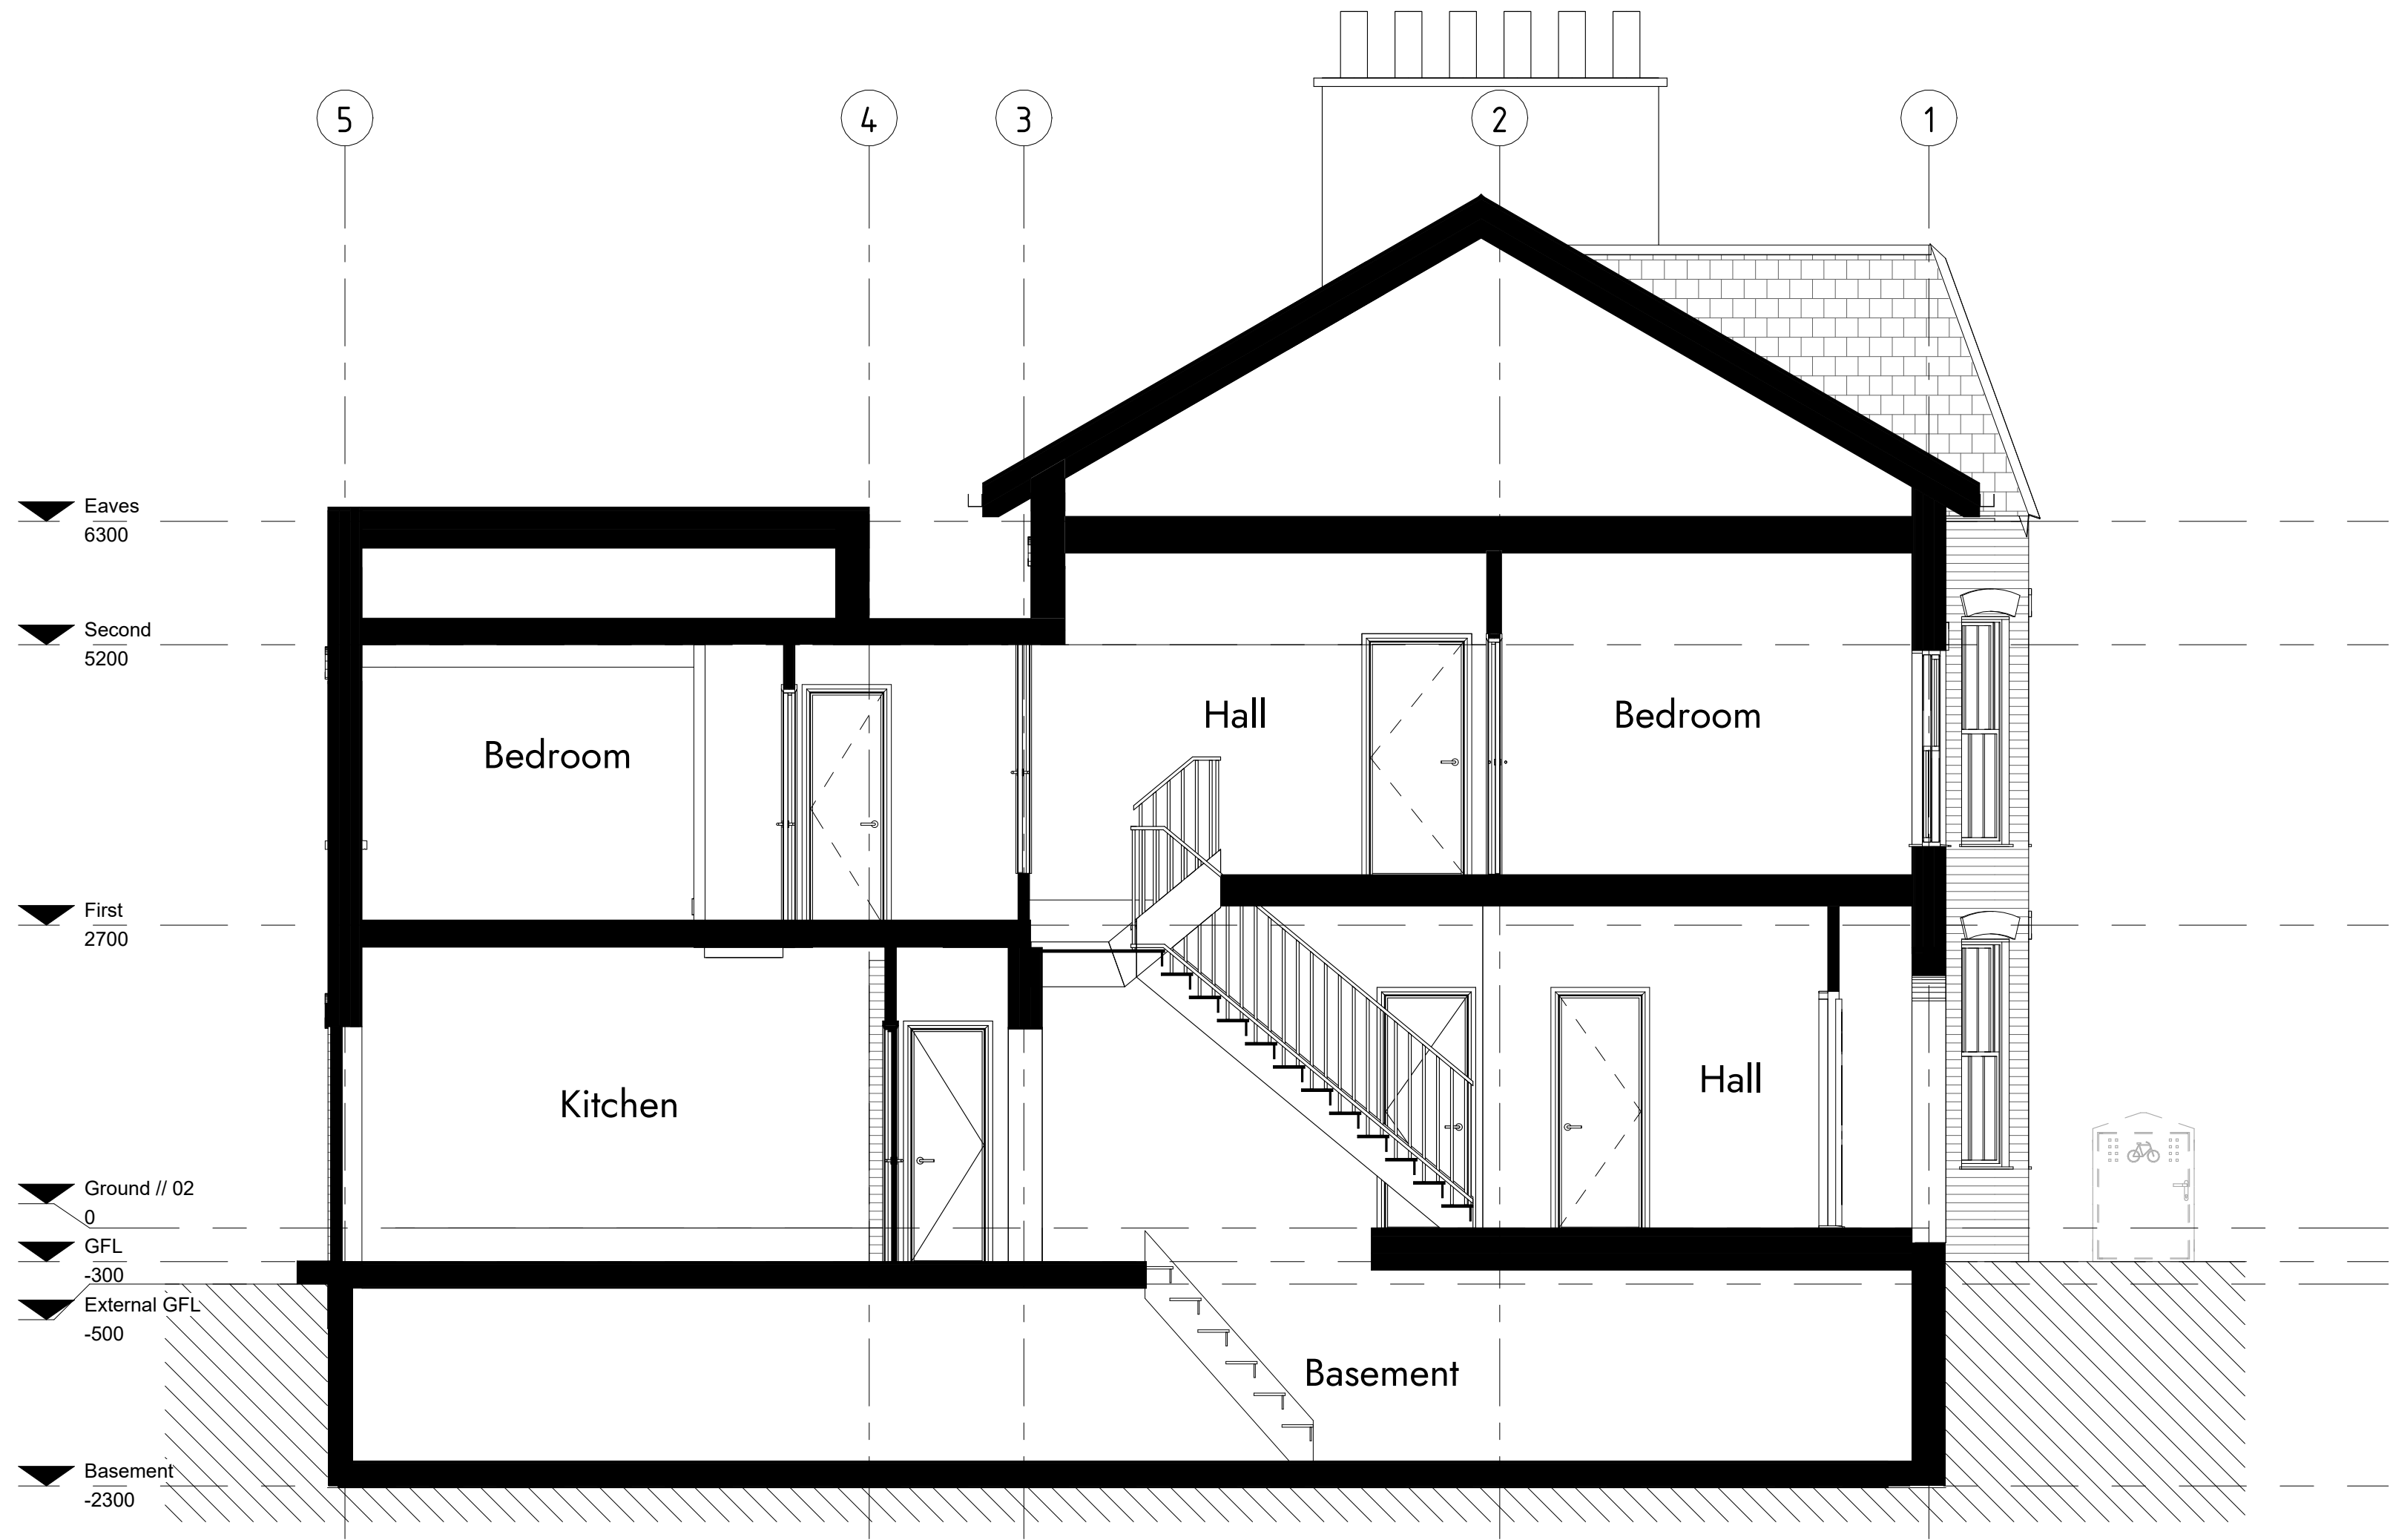

1 Proposed // Section 1
1 : 50

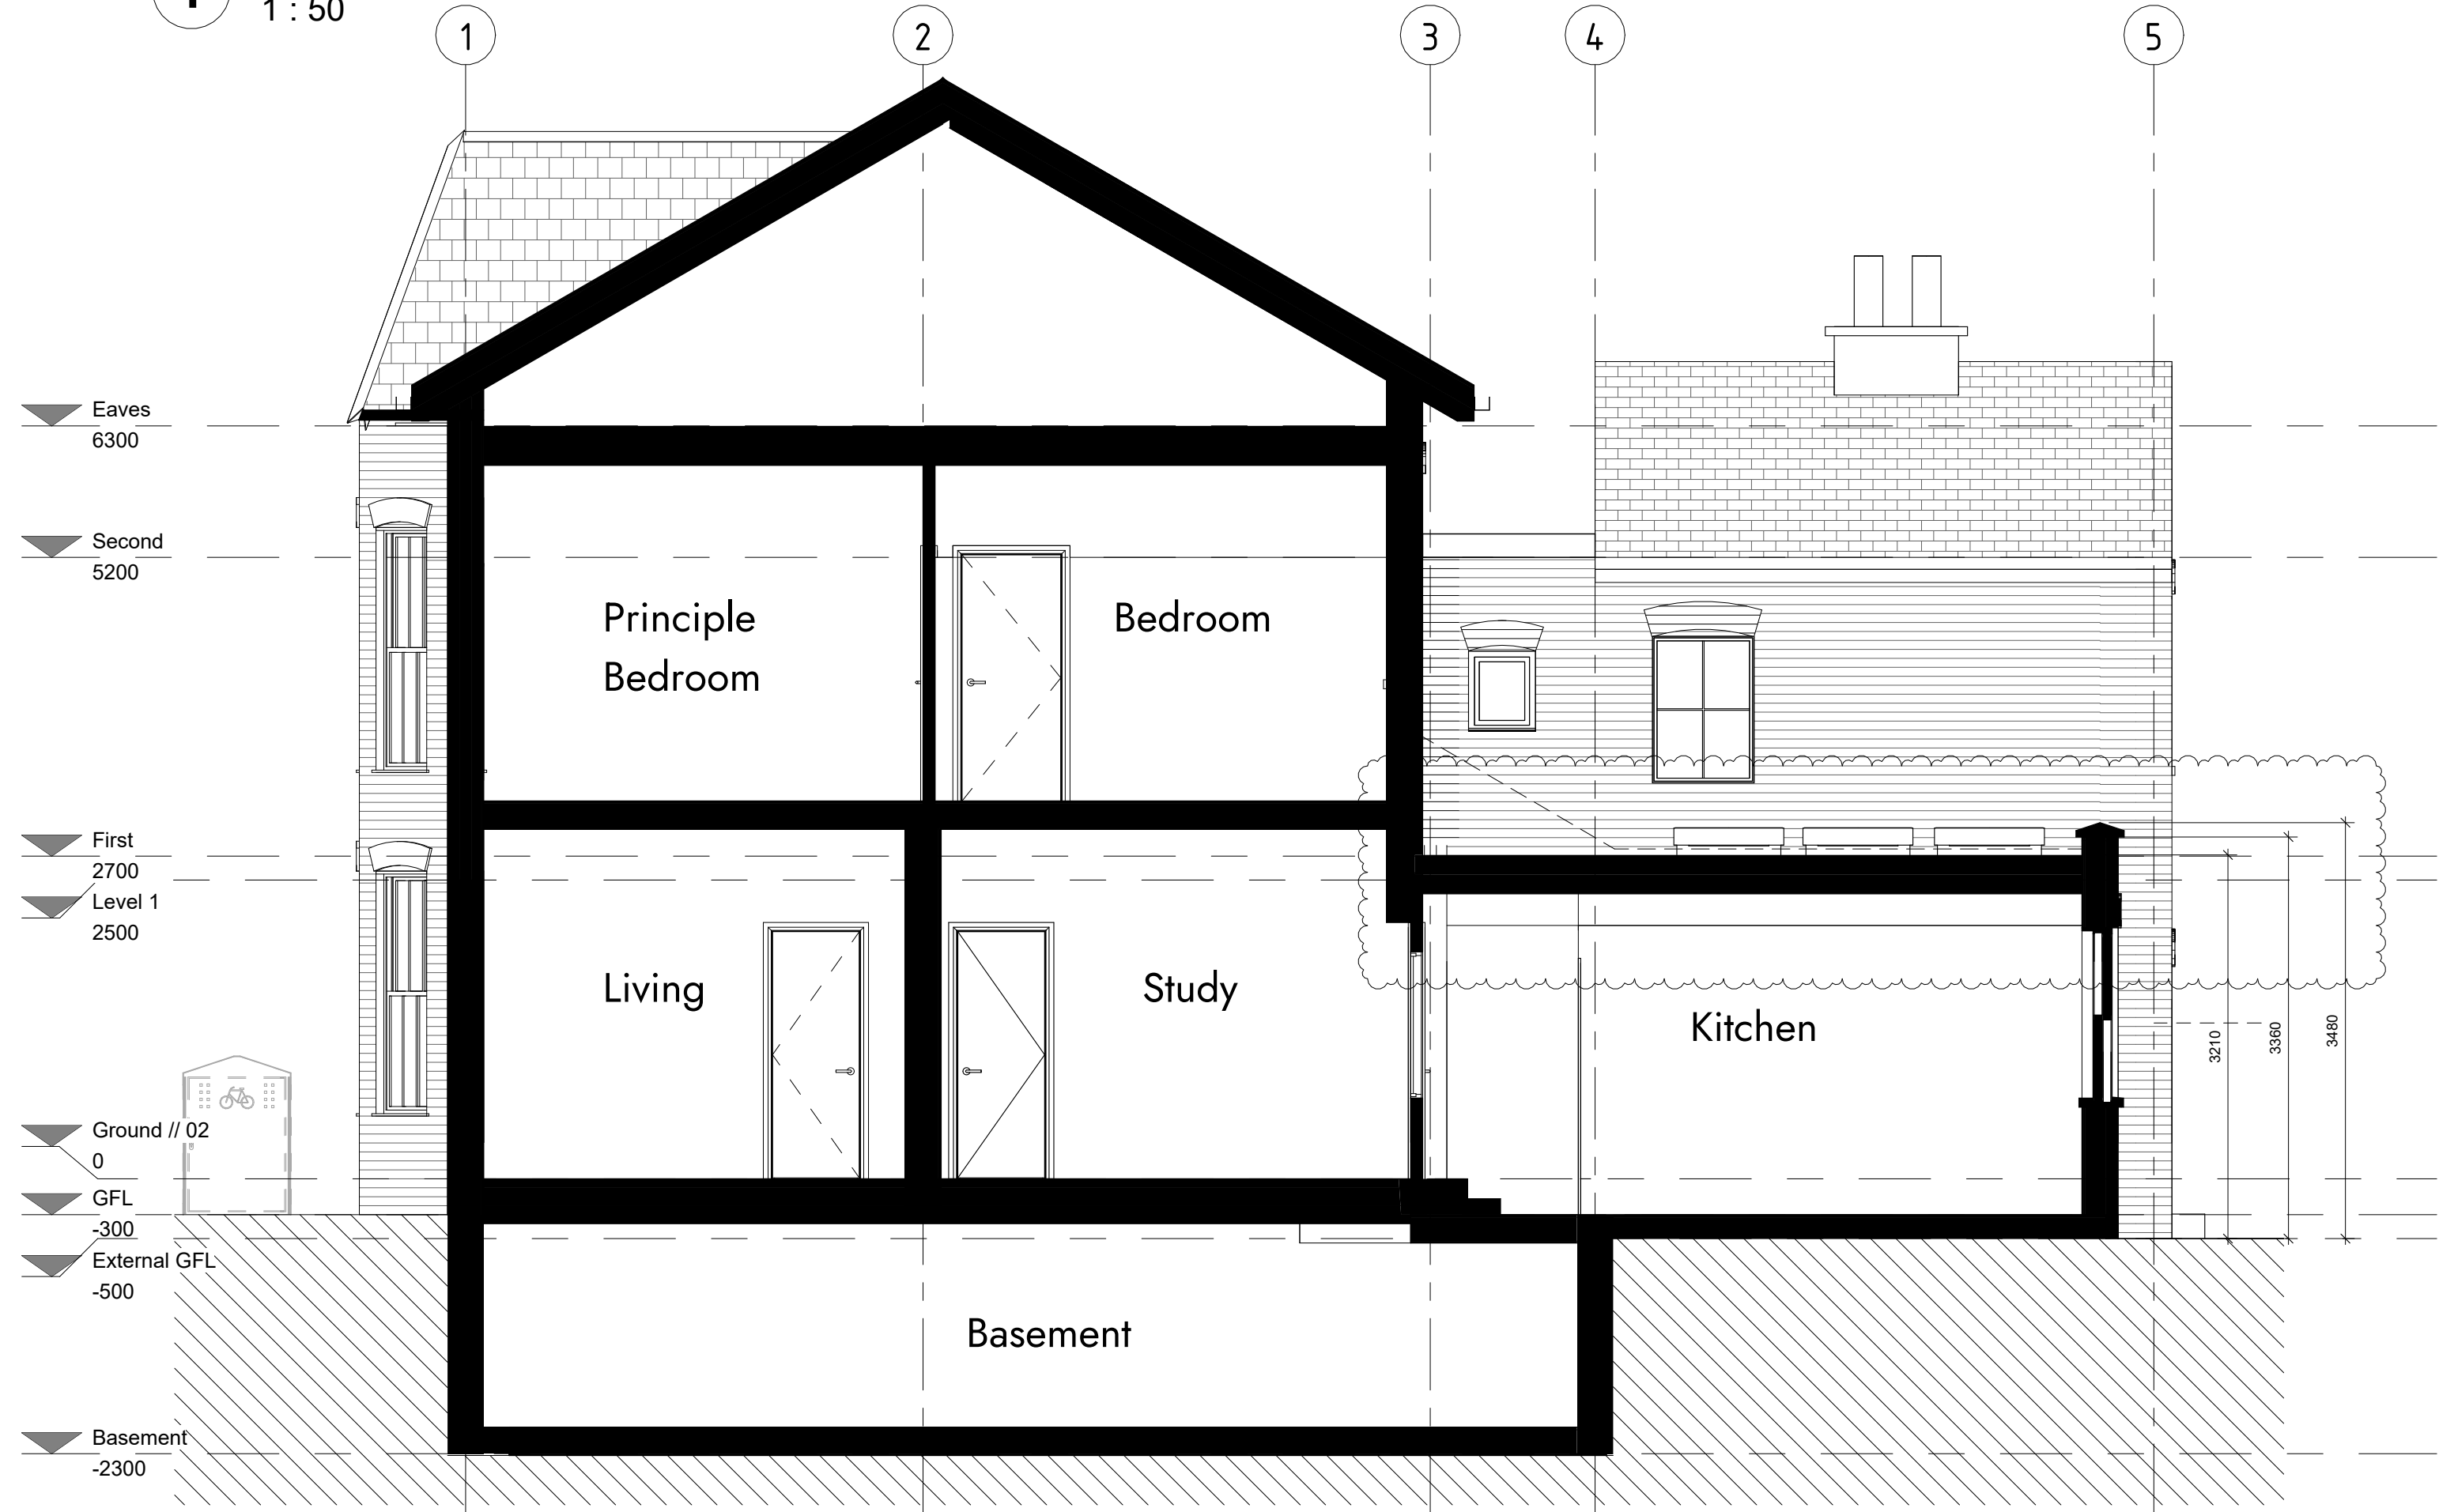

2 Proposed // Section 2
1 : 50

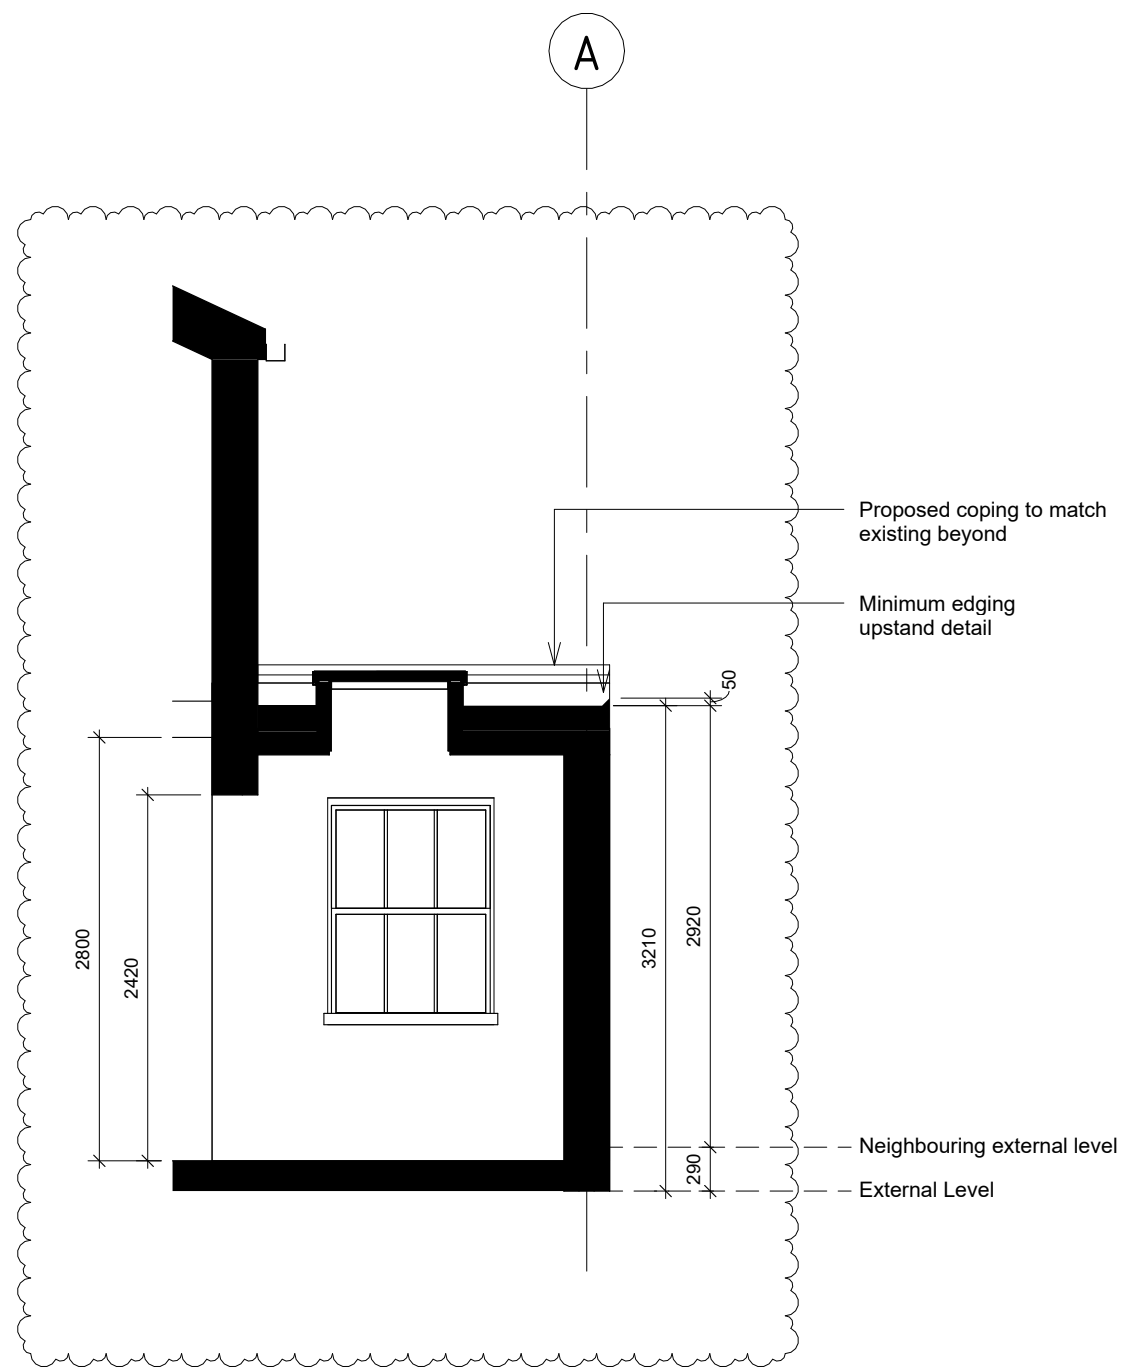

3 Proposed // Section 3
1 : 50

P03	Revised for planning request	MJ	01.9.23
P02	Revised for planning request	JAC	17.8.23
P01	Issued to client	JAC	25.6.23
Rev	Description	Initials	Date

3 Barratt Avenue

// Proposed Sections

Client Name	Andrew & Maya Francis		
Address	3 Barratt Avenue, Wood Green London N22 7EZ		
Drawn By	JAC	Checked By	MJ
Scale	1 : 50 @ A1	Date	July 21
Scene Ref.		Rev no.	P03
Dwg no.	BTWG- SCN XX- XX-DR-XX30-001- M3-P03		