

Key:

Site Boundary

Existing Wall

Proposed Wall



s/l // skylight

ff // fridge freezer

w/m // washing machine

d/w // dish washer

st // storage

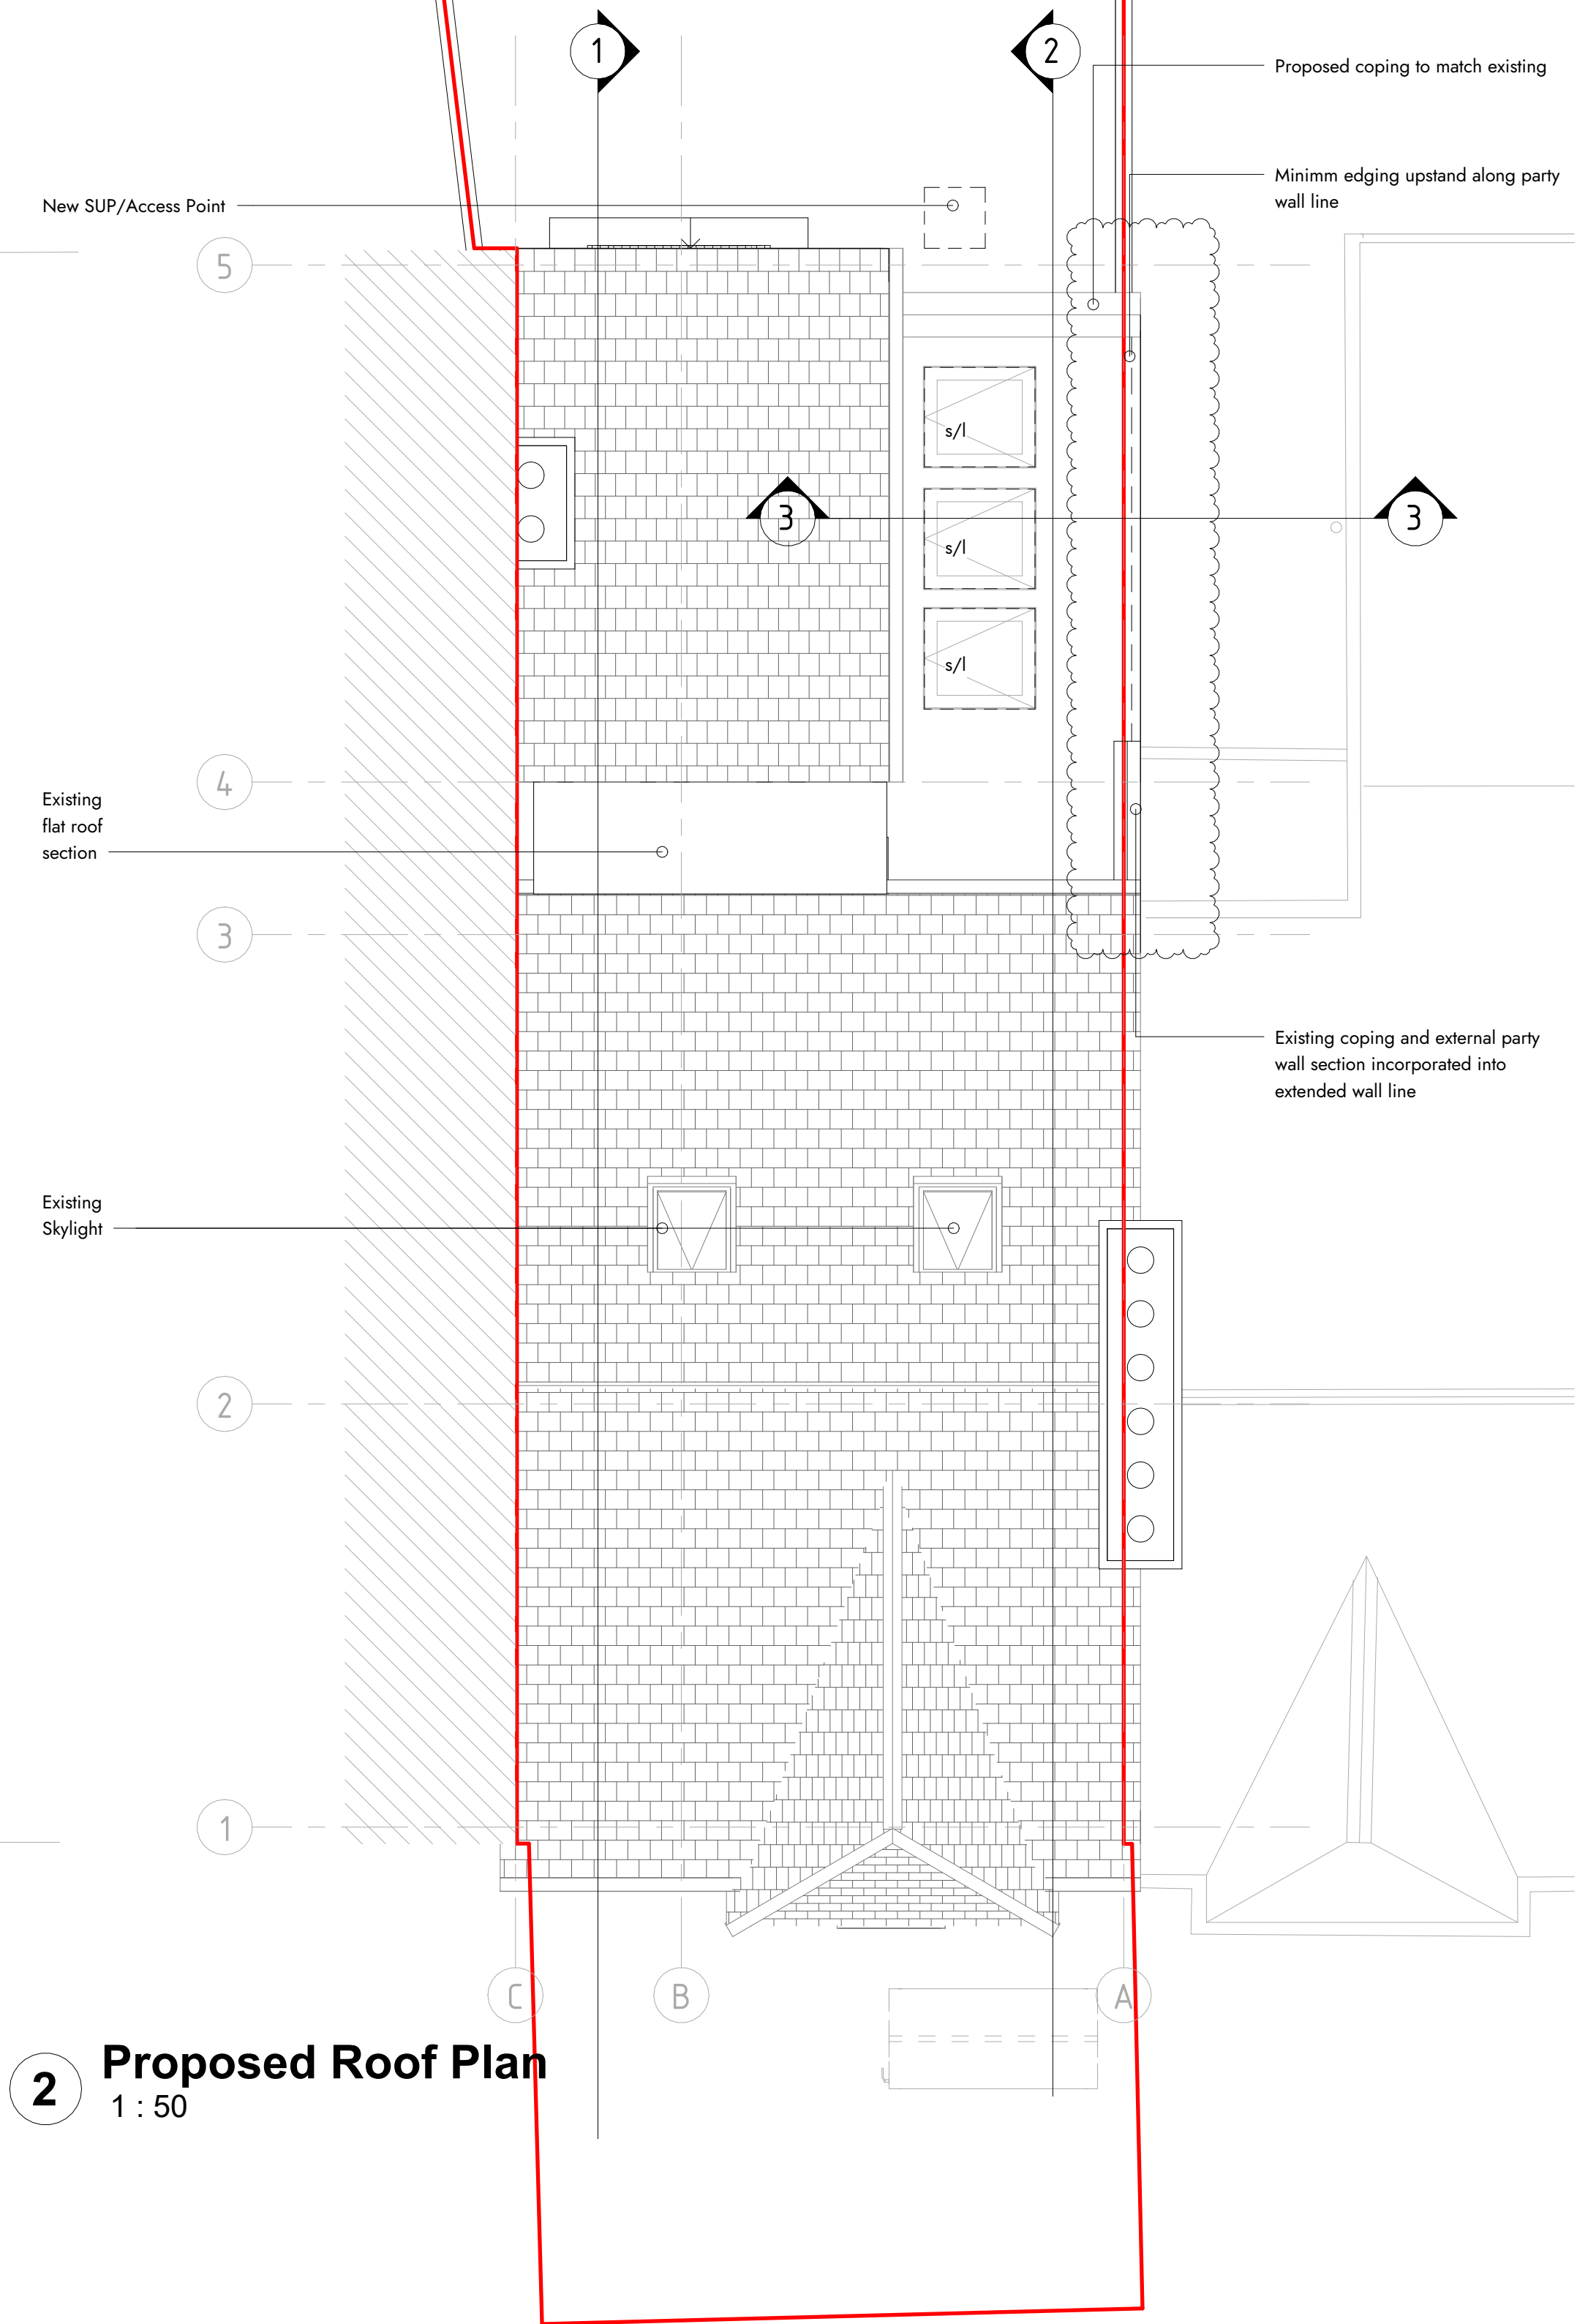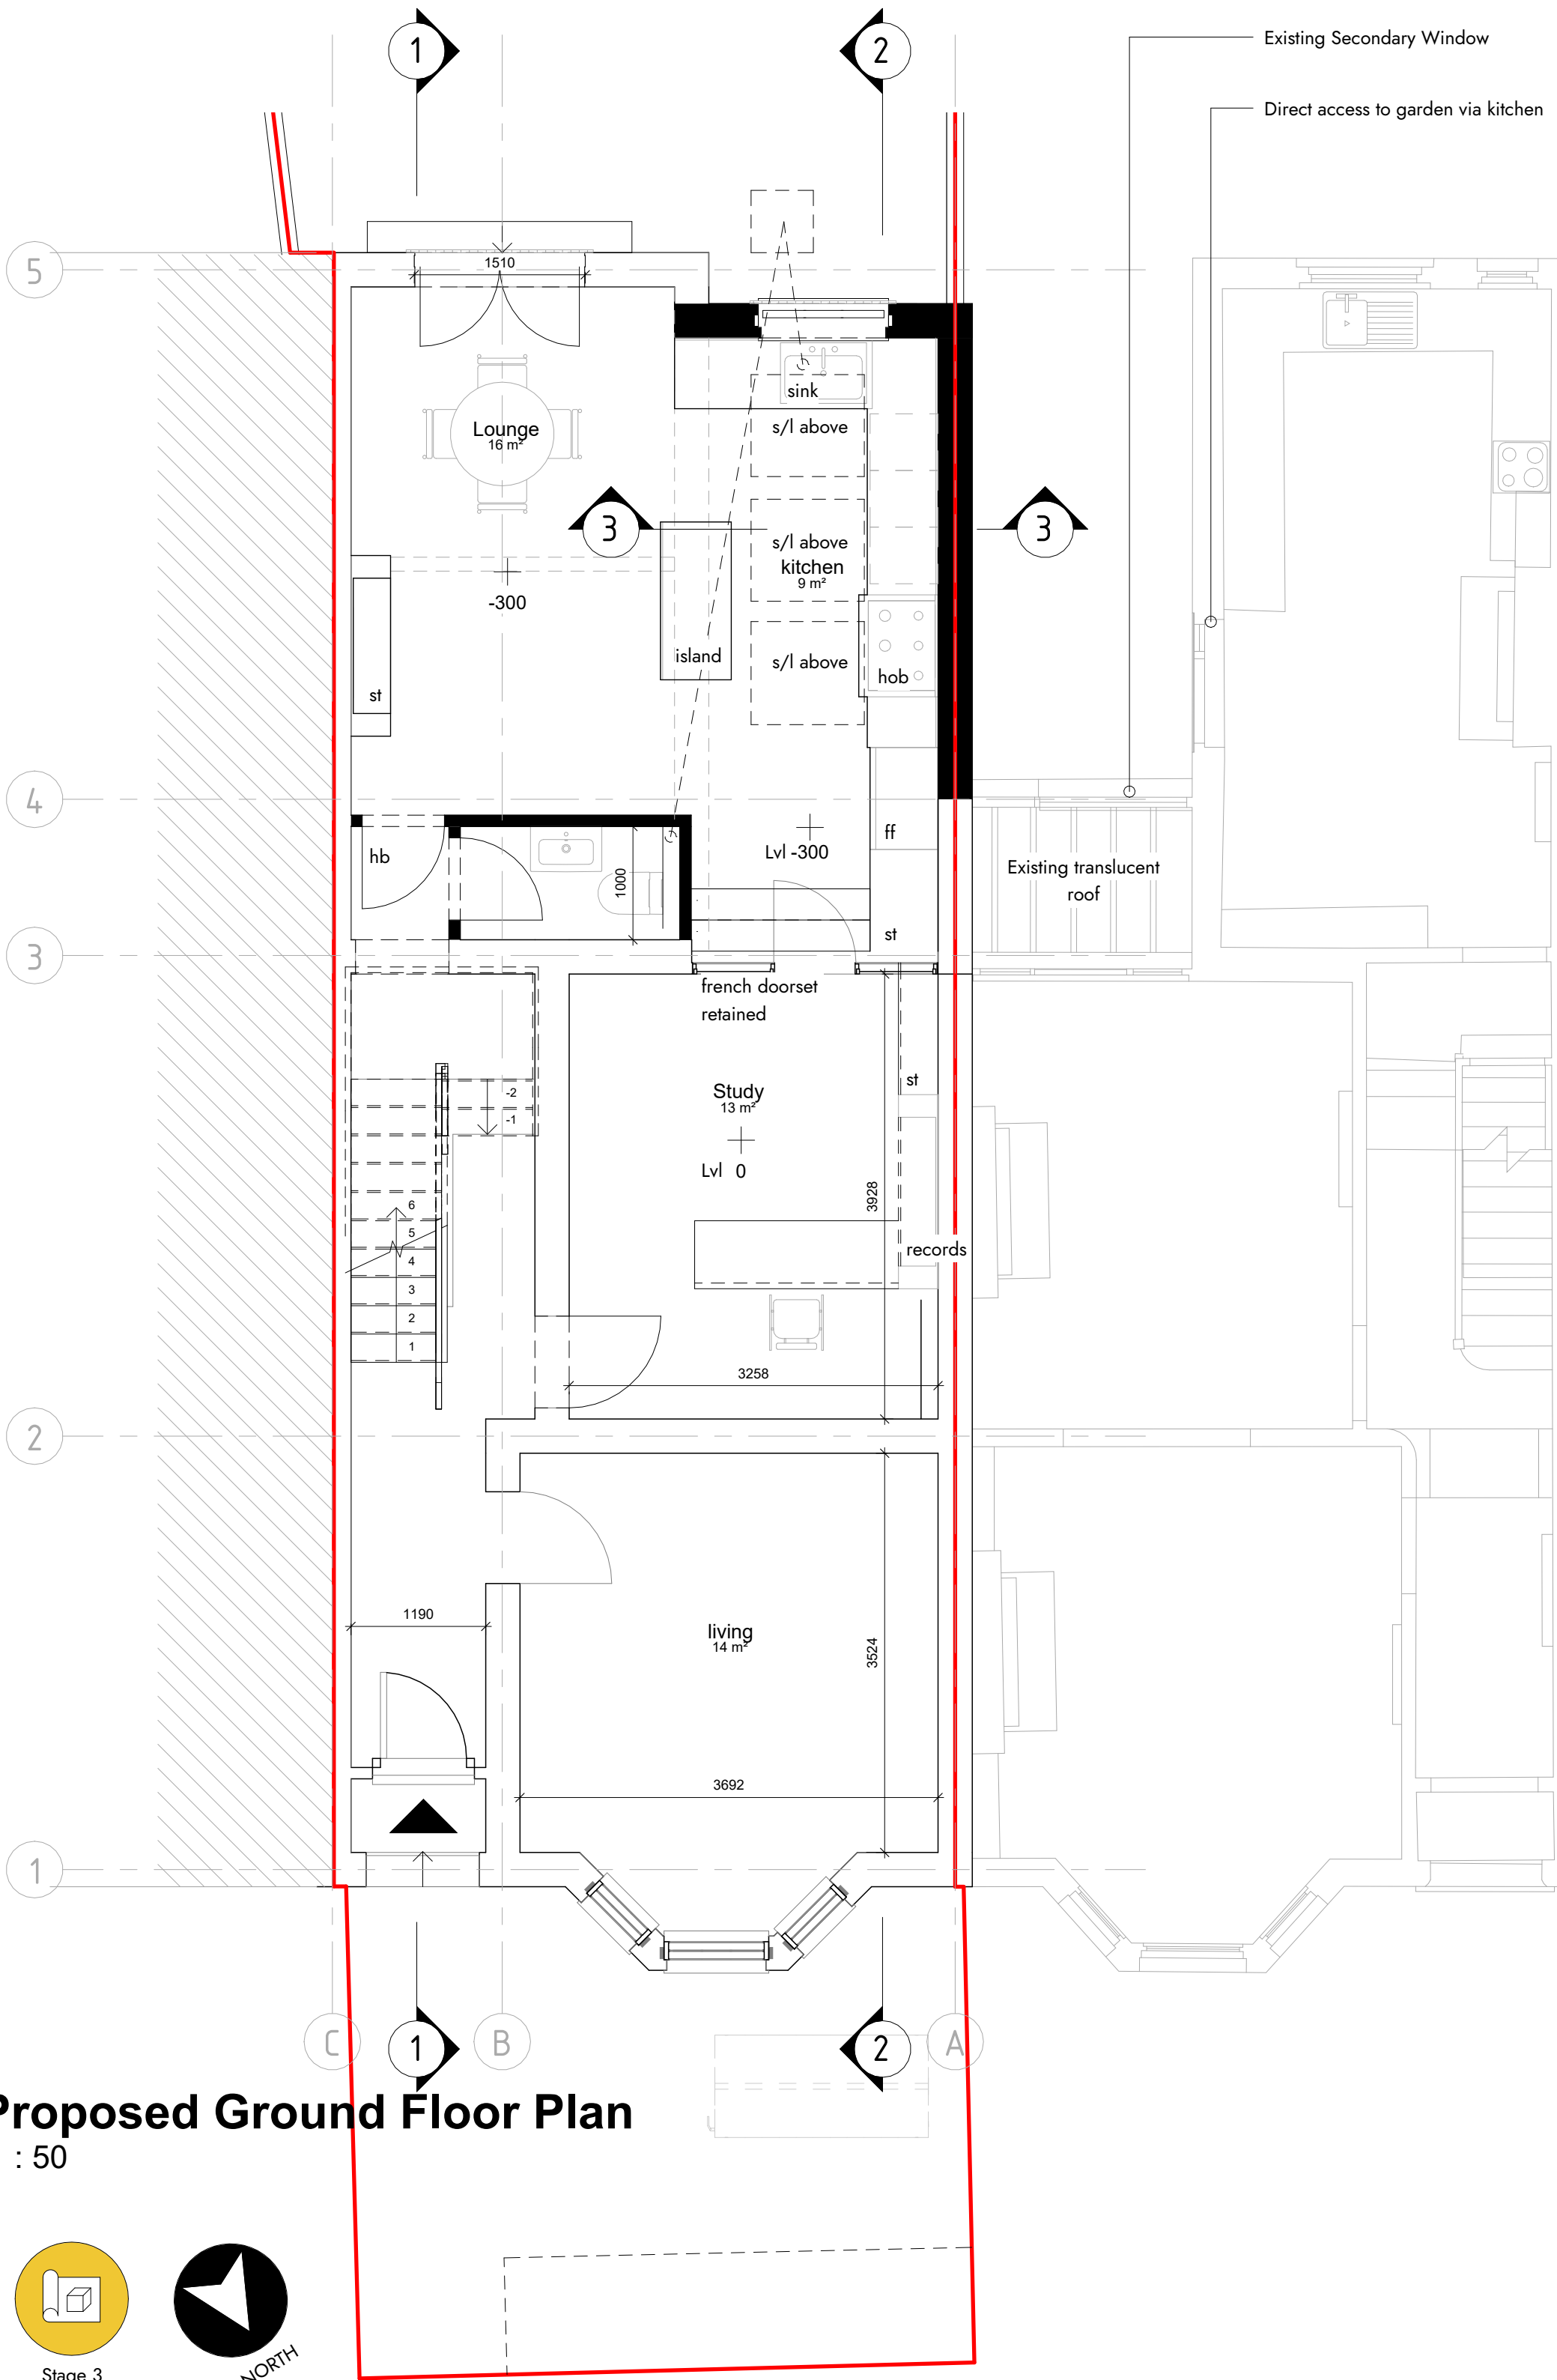

P04	Revised for planning request	MJ	01.9.23
P03	Revised for planning request	JAC	17.8.23
P02	Issued to client	JAC	25.5.23
P01	Issued for planning	JAC	6.5.23
Rev	Description	Initials	Date

3 Barratt Avenue

// Proposed Plans

Client Name Andrew & Maya Francis

Address 3 Barratt Avenue, Wood Green, London N22 7EZ

Drawn By	JAC	Checked By	MJ
Scale	1 : 50 @ A1	Date	14.04.23
Scene Ref.	2061	Rev no.	P04
Dwg no.	BTWG-SCN-ZZ	ZZ-DR-A-10-010-A2	P04

