


FLORENCE ROAD



Do not scale. Use figured dimensions only
All dimensions to be checked on site
All drawings to be read in conjunction with
the Structural Engineer's drawings

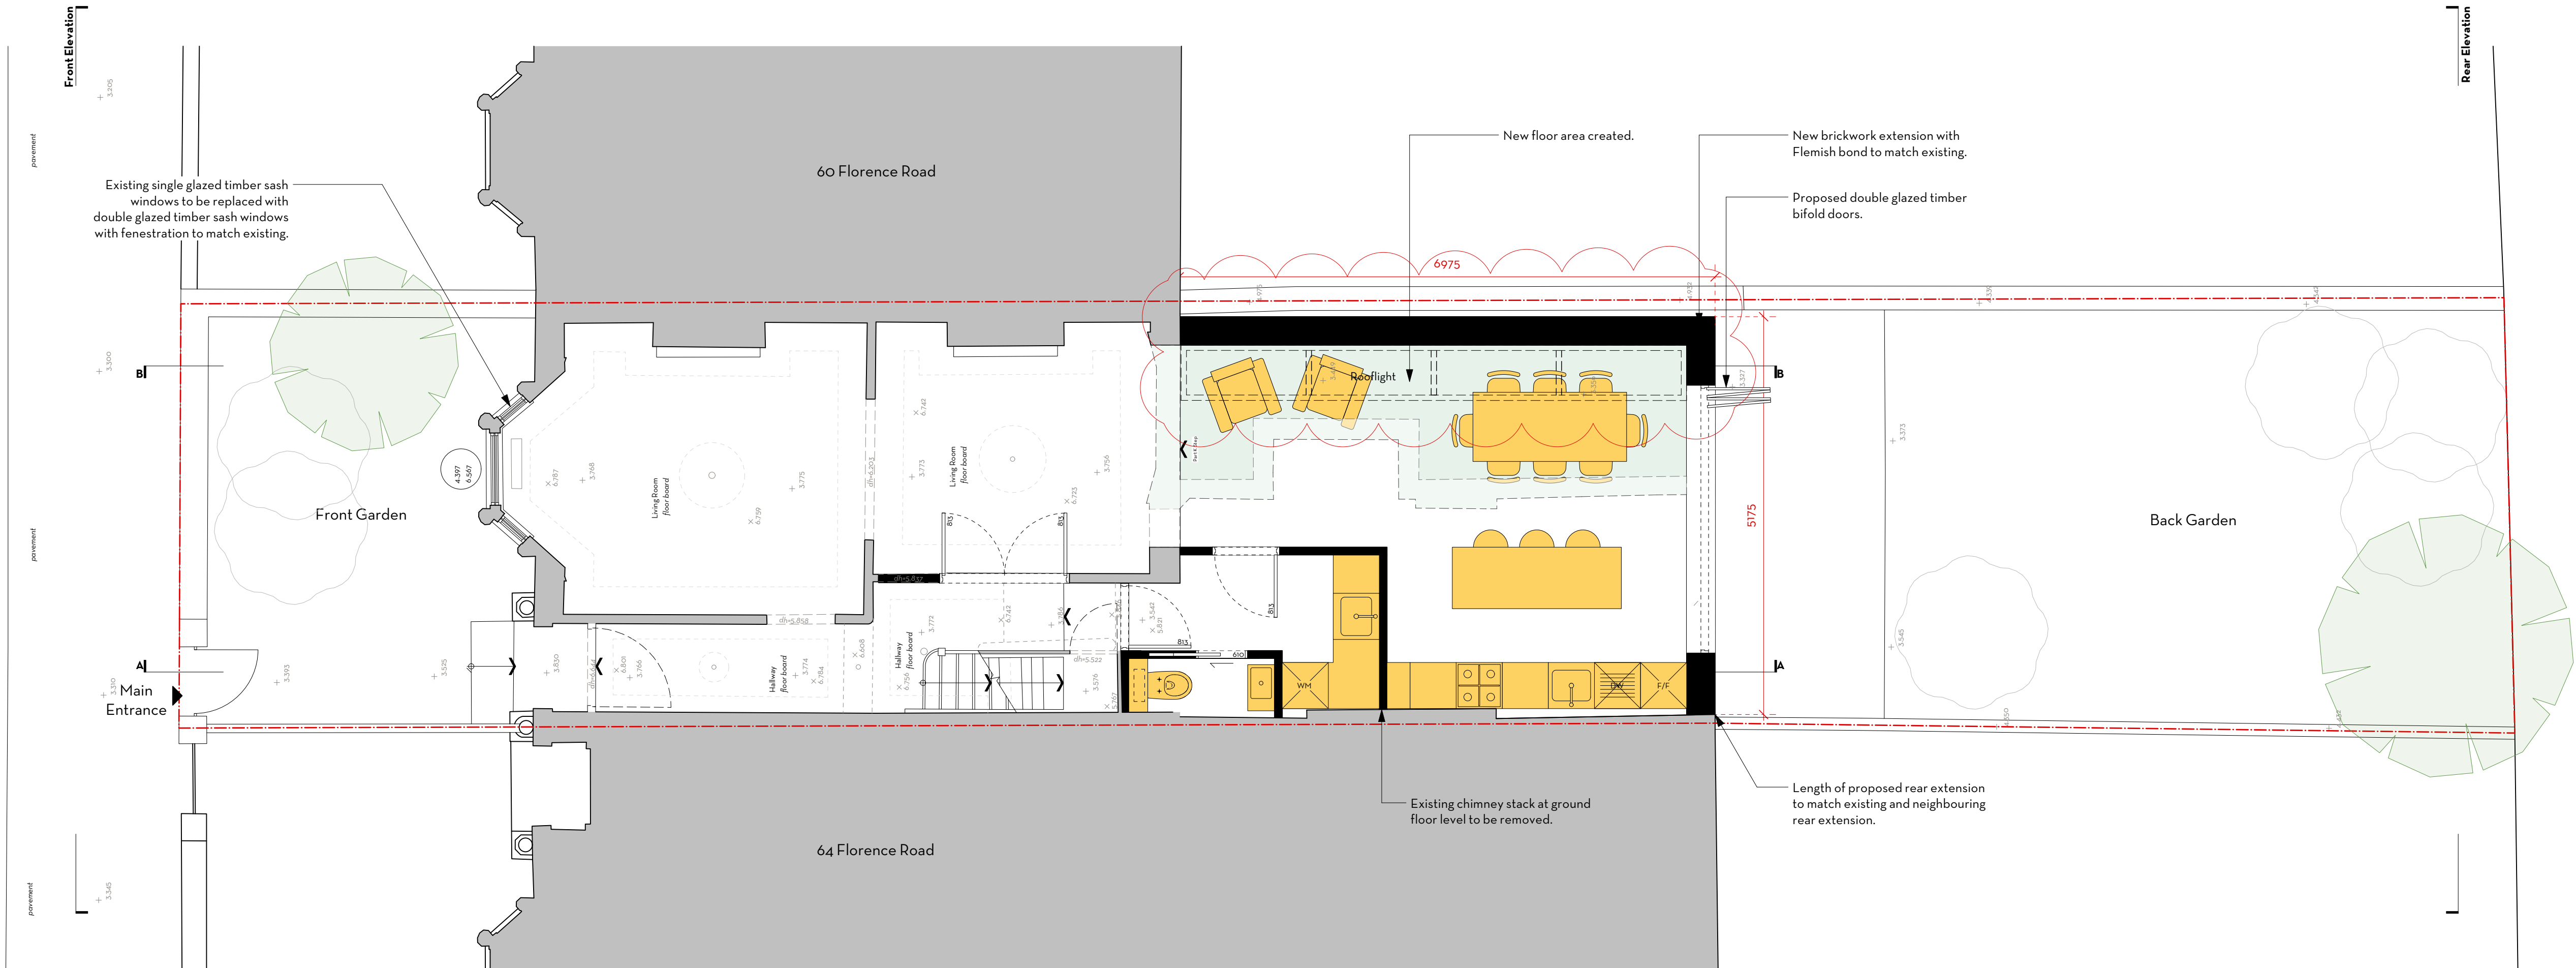

62 FLORENCE ROAD

PROPOSED GROUND FLOOR PLAN

PROJECT	62 Florence Road		
ADDRESS	62 Florence Road, Finsbury Park, London N4 4DP		
CLIENT	Thameside Limited		
AUTHOR	Steph		
DATE	10.07.23	SCALE	1:50 @ A1
DRAWING	265-PA-100-02		



Pitched Roof	Hannah	04.09.23	02
Issued for Planning	Hannah	19.07.23	01
DESCRIPTION	BY	DATE	REV

This drawing is the copyright of Melvin Architecture Ltd. Not to be reproduced, retained or disclosed to

FOR PLANNING