


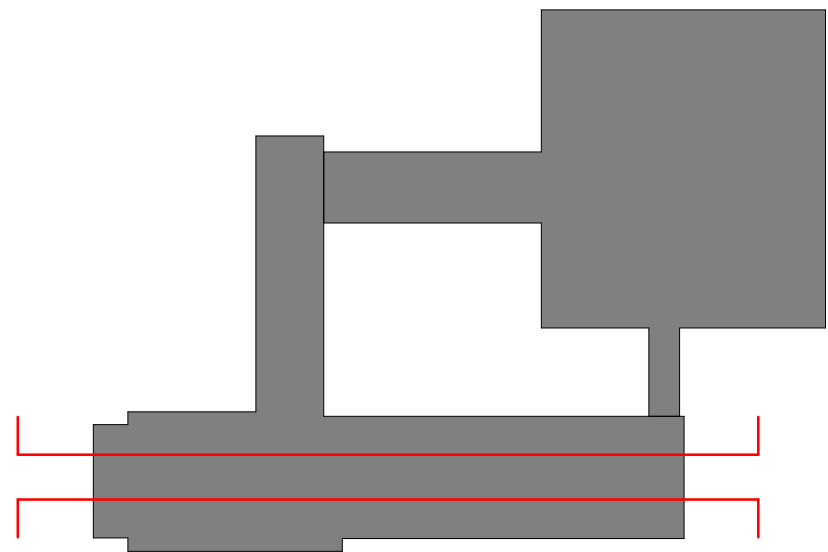


Copyright Hawkins\Brown Architects
No implied licence exists. This drawing should not be used to calculate areas for the purposes of valuation. Do not scale this drawing. All dimensions to be checked on the site by the contractor and such dimensions to be their responsibility. All work must comply with relevant British Standards and Building Regulations requirements. Drawing errors and omissions to be reported to the architect. To be read in conjunction with Architect's specification and other consultant information.

Rev	Description	Date
P1	Planning Issue	05.04.23
P2	Planning Issue	11.07.23



Existing Section AA
1 : 100

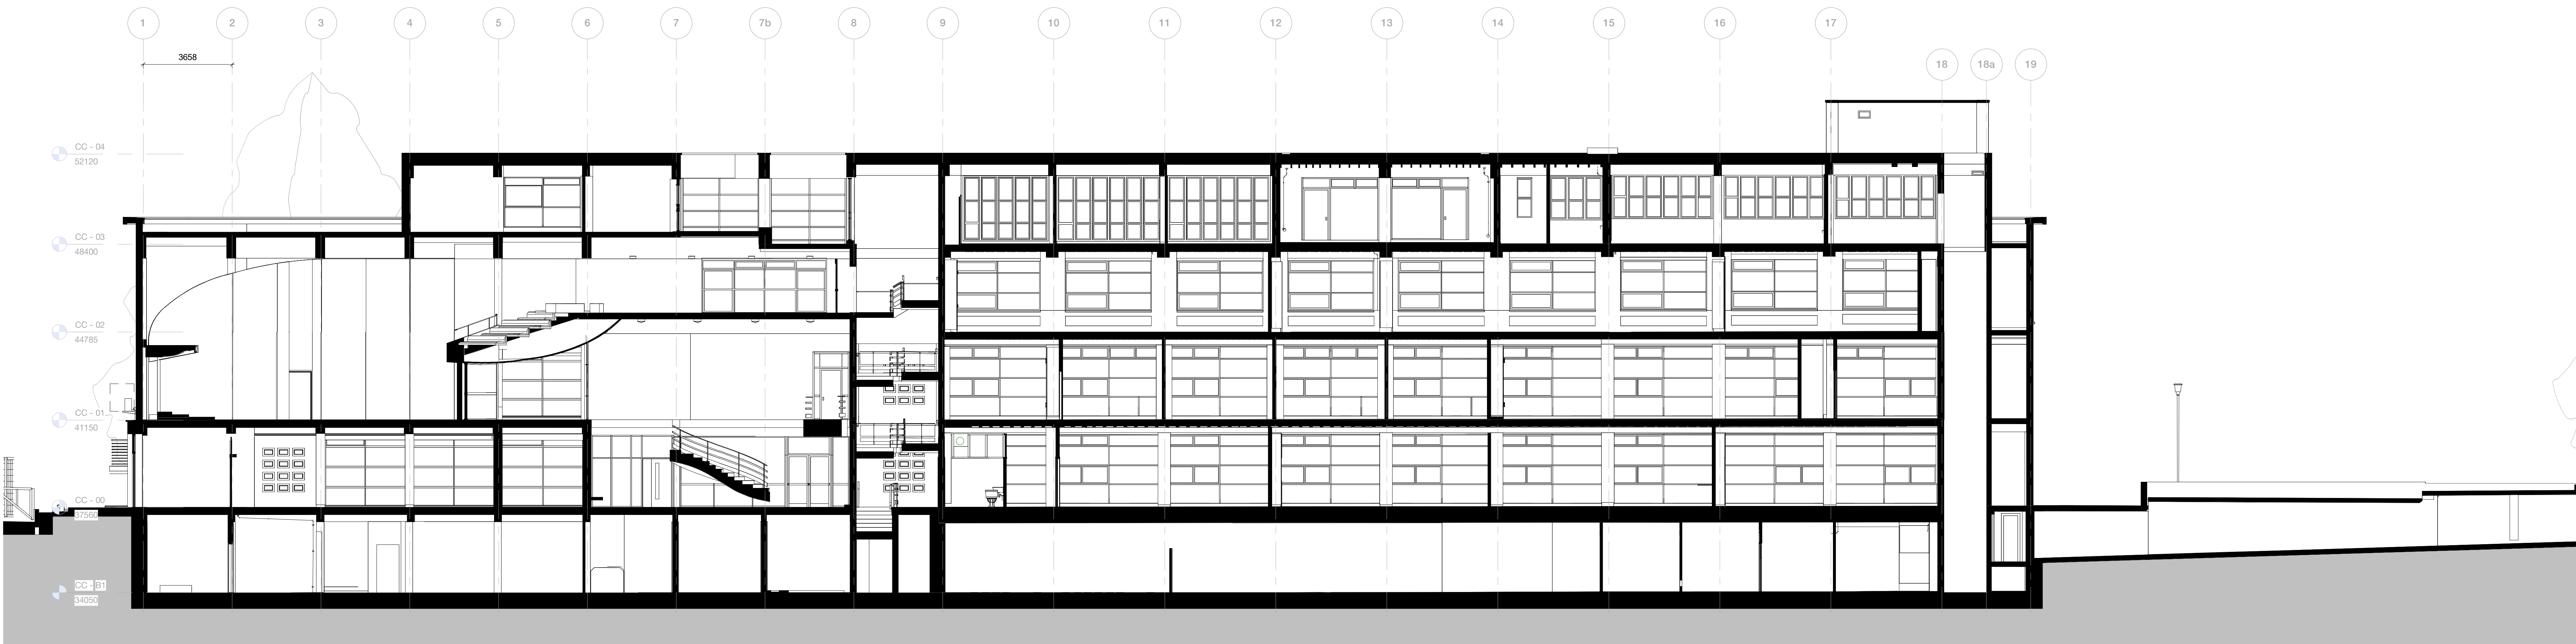

Existing Section BB
1 : 100

159 St John Street
London EC1V 4QJ
mail@hawkinsbrown.com
hawkinsbrown.com

Hawkins\Brown

Project
Haringey Civic Centre
High Rd,
Wood Green,
N22 8LE

Drawing
Existing Sections

Scale @ A0
1 : 100
Date
15.03.23

Drawn By
JR
Checked By
JM

Job Number	Status	Purpose of Issue
190149	S2	Issued for Information

Drawing No.	Rev
HCC-HBA-CC-ZZ-DR-A-008300	P2

