



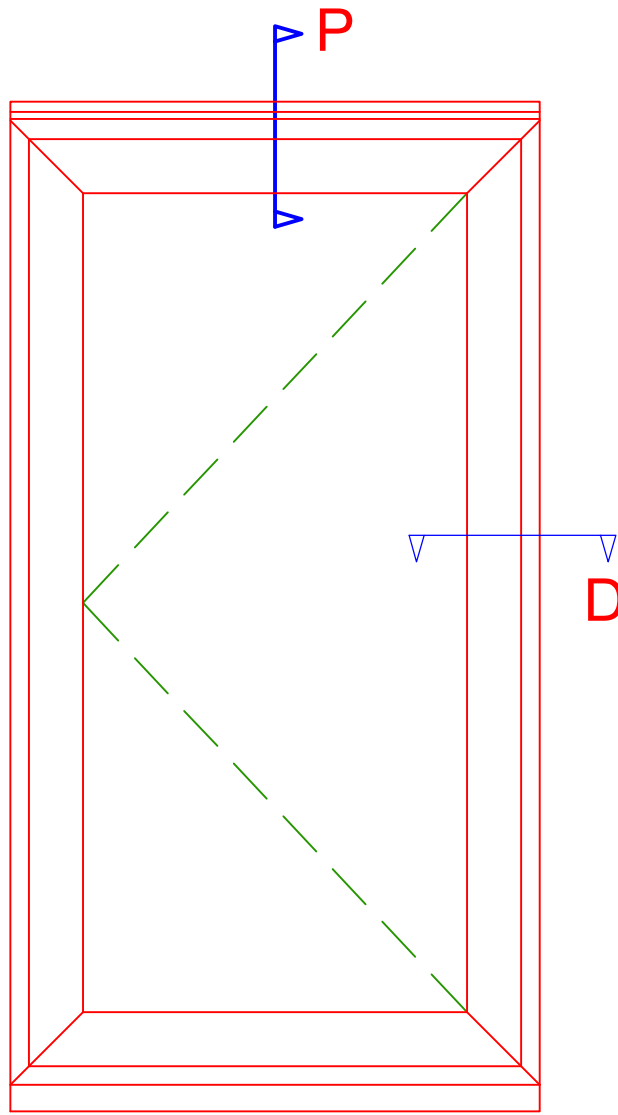


PROPOSED WINDOW TYPE - W9

scale 1:10 @ A1

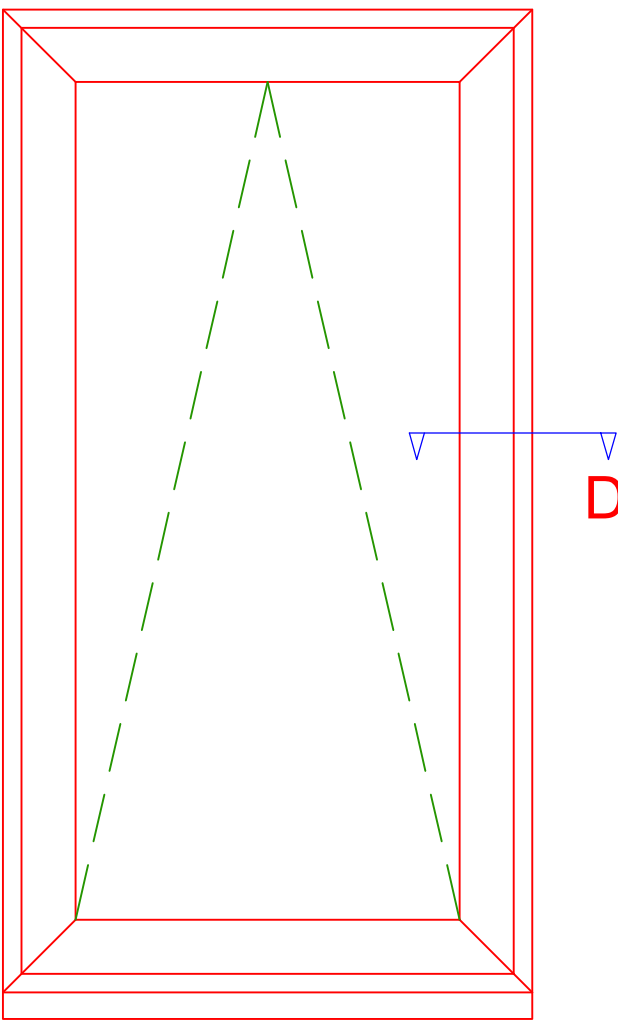


PROPOSED WINDOW TYPE - W5, W6

scale 1:10 @ A1

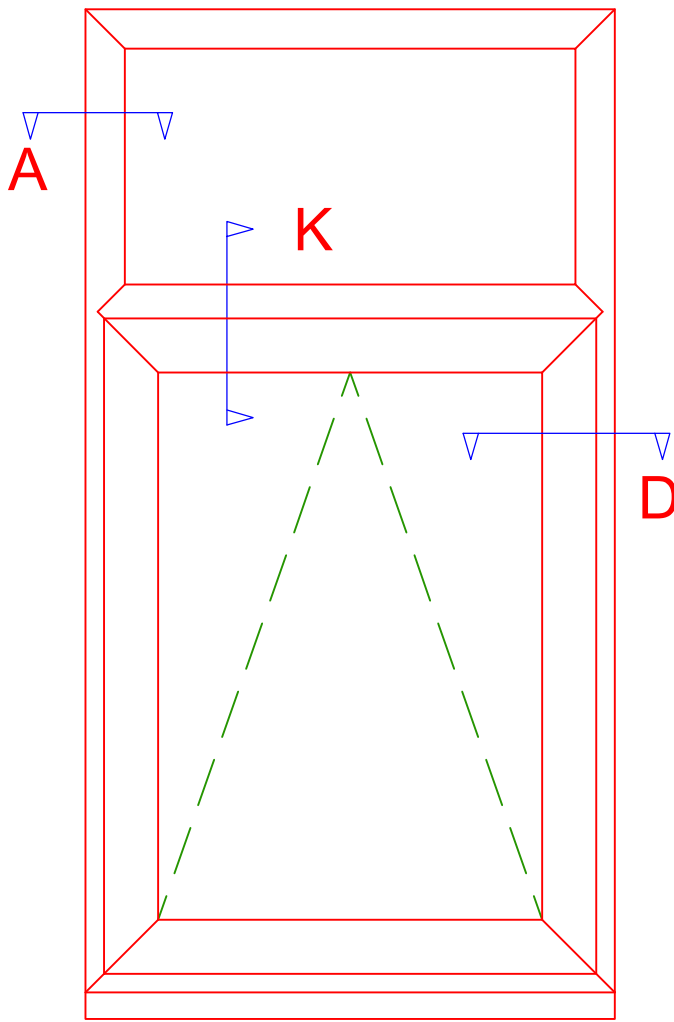


PROPOSED WINDOW TYPE - W1, W2

scale 1:10 @ A1

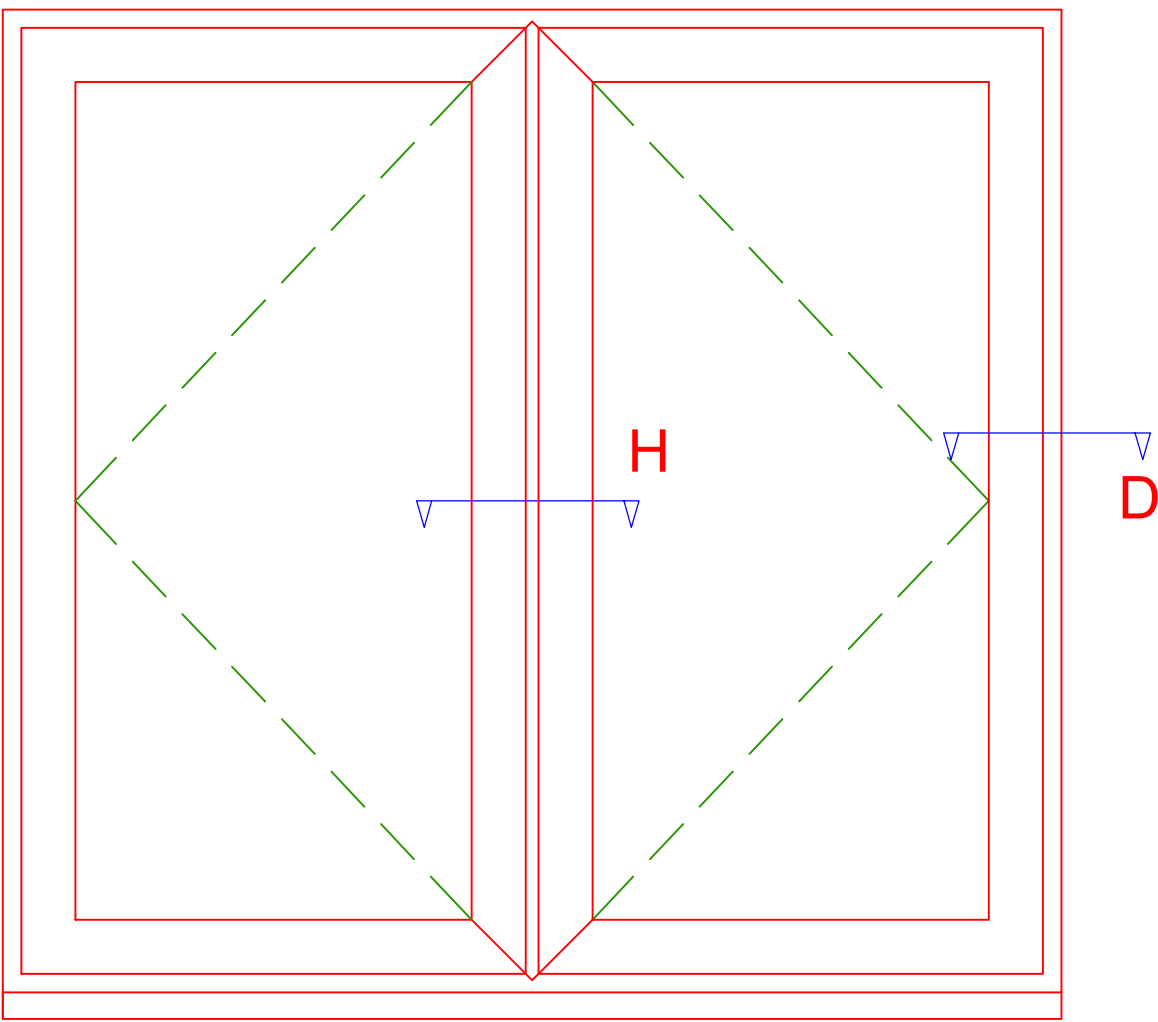


PROPOSED WINDOW TYPE - W8

scale 1:10 @ A1

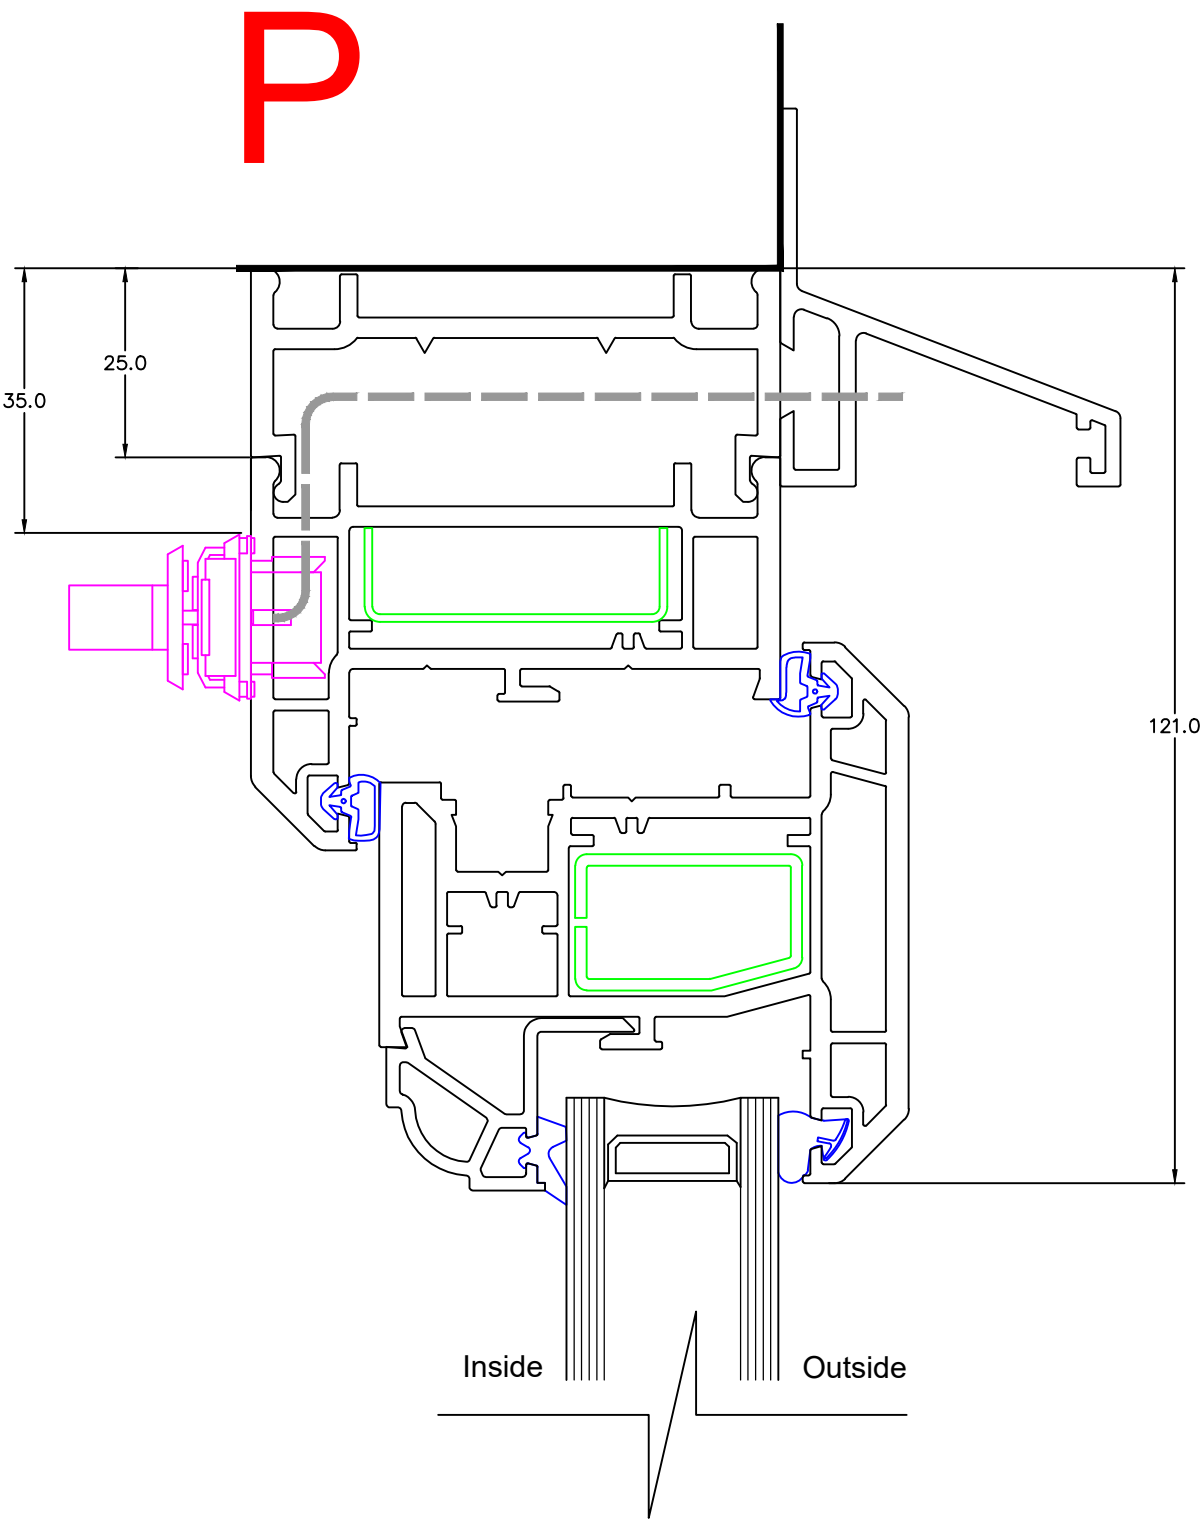


TYPICAL PROPOSED DETAIL "P"

scale 1:1 @ A1

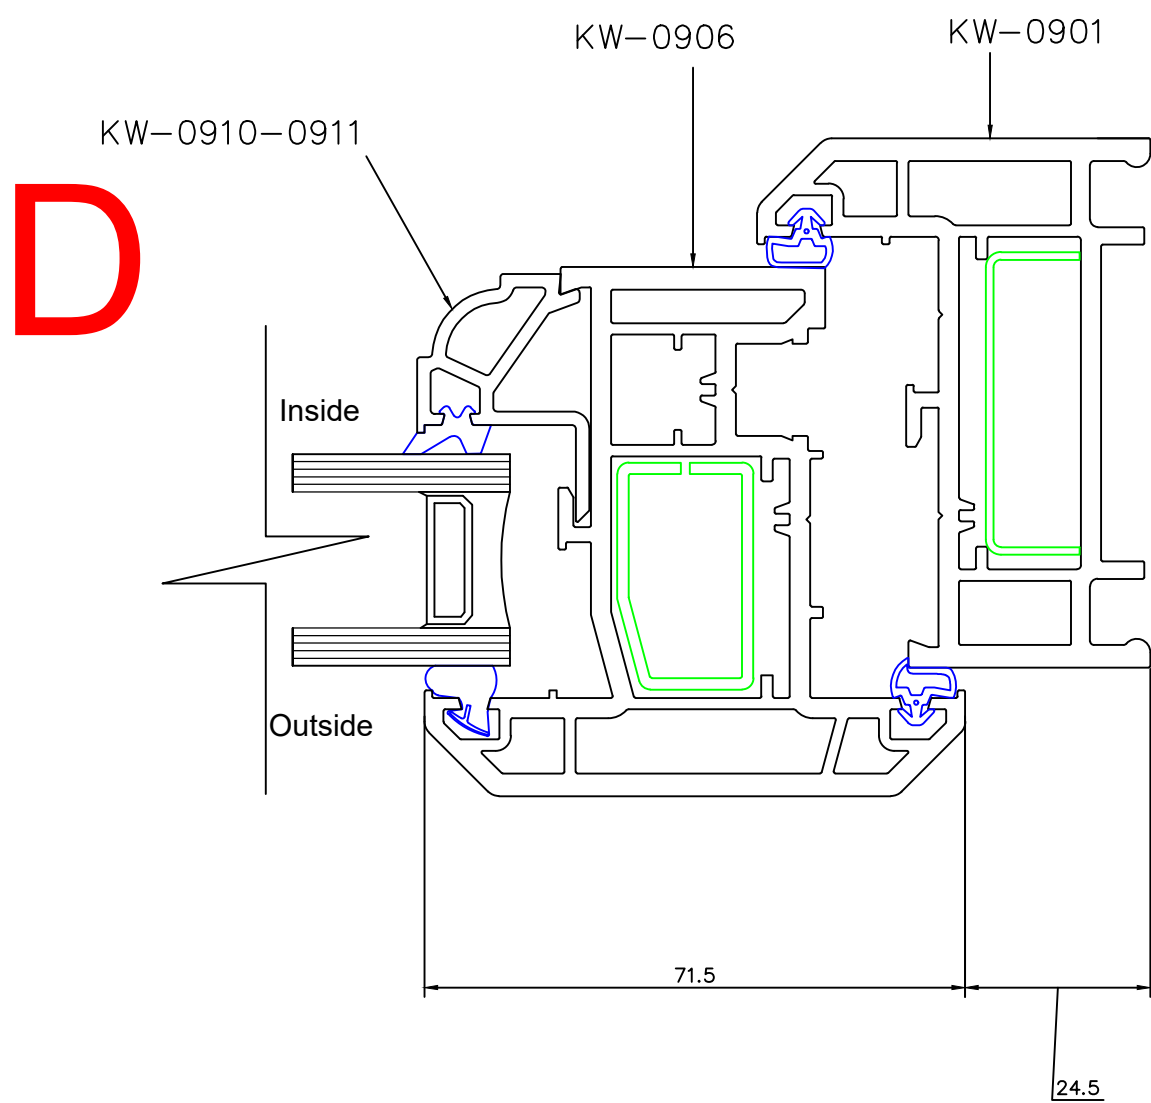

TYPICAL PROPOSED DETAIL "D"

scale 1:1 @ A1

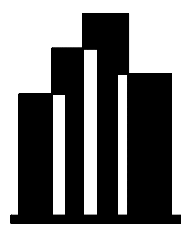

SC Shaw Designs Ltd
creating beautiful spaces

W: www.scsshawdesigns.co.uk
E: info@scshawdesigns.co.uk
M: 079 8382 2179

Axis:

General Notes:

ALL LEVELS, ANGLES AND DIMENSIONS TO BE CHECKED ON SITE PRIOR TO COMMENCEMENT OF WORKS.

THIS DRAWING IS TO BE READ IN CONJUNCTION WITH ALL RELEVANT STRUCTURAL ENGINEERS AND MECHANICAL AND ELECTRICAL ENGINEERS DRAWINGS, DETAILS AND SPECIFICATIONS.

To be read inconjunction with Window Schedule

Date	Issue	Revision	Initial
------	-------	----------	---------

Status:

PLANNING

Client:



Customer:

Mr Luke Bigg

Project:

Proposed windows replacement

Site Address:

25 Finsbury Road
London
N22 8PA

Sheet Title:

- Typical Proposed Window Elevational View
- Typical Proposed Window Details

Scale:	Date:	Drawn:	Checked:
As Shown @ A1	Sept 2023	SCS	SCS

Drawing Ref.

ET0352BD

Sheet No.

A-03

Revision No.:

© THIS DRAWING IS A COPYRIGHT OF SC SHAW DESIGNS LTD.
© CROWN COPYRIGHT 2023. ALL RIGHTS RESERVED.
LICENCE NUMBER 0100031673