


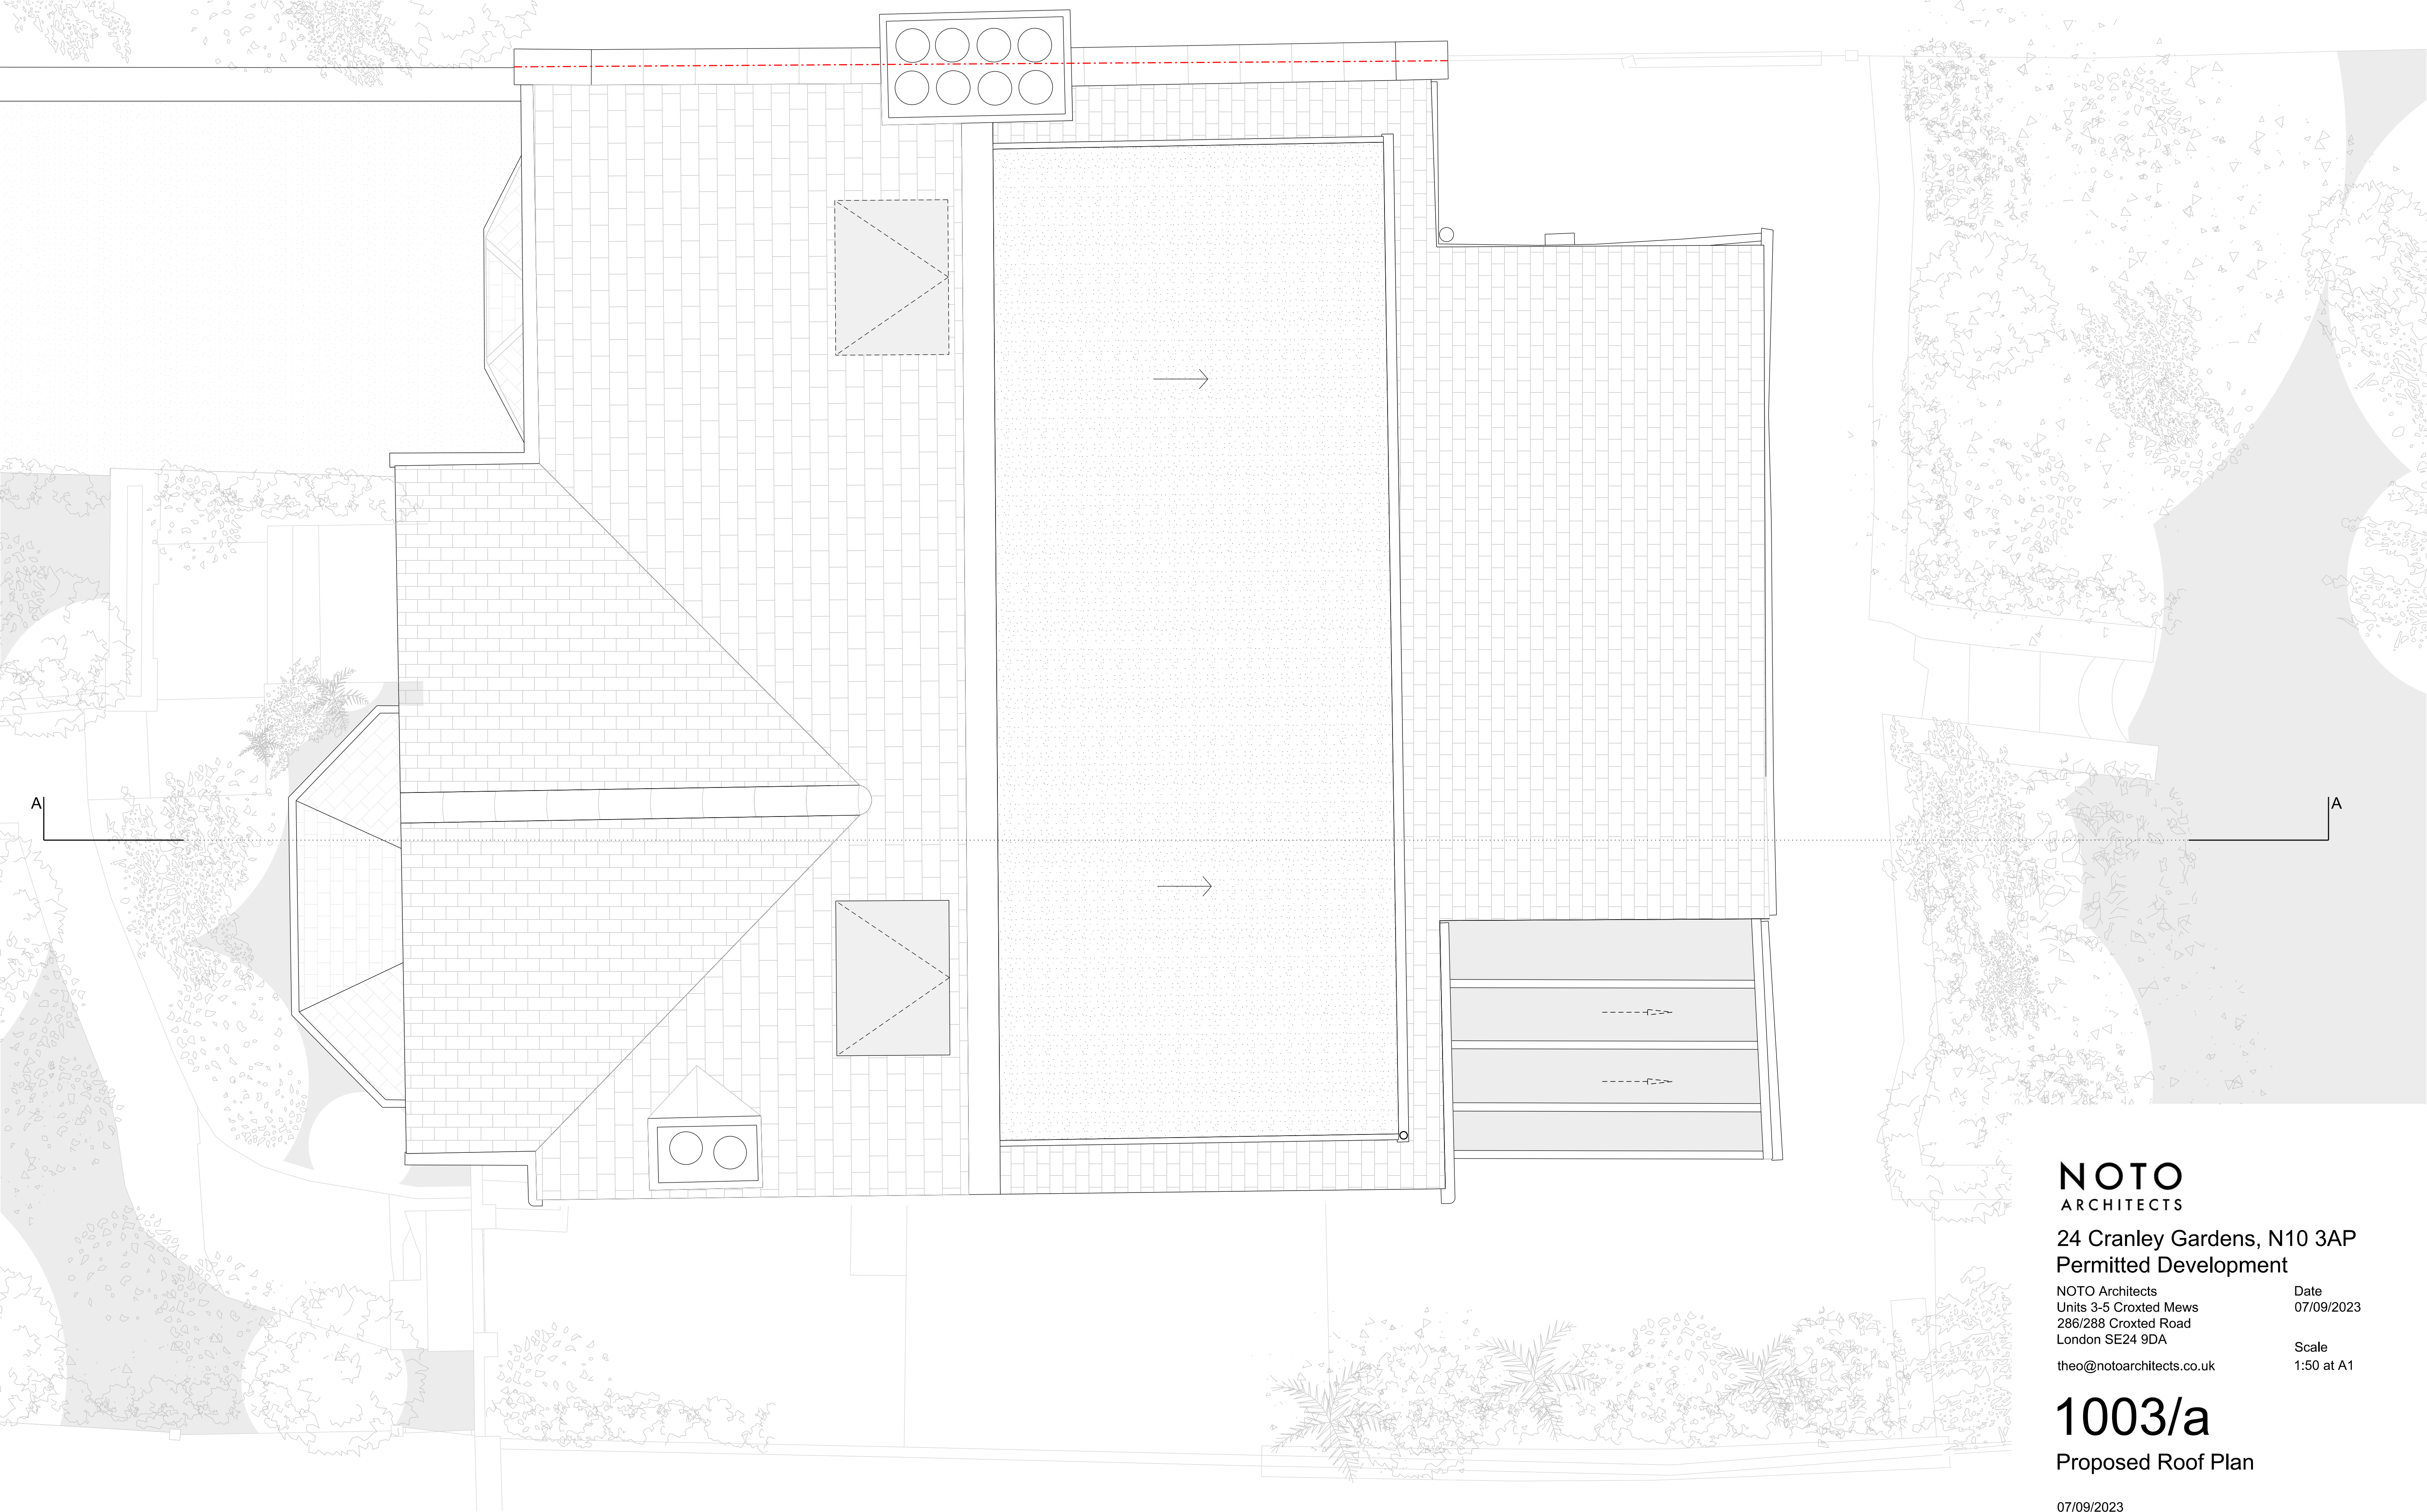

NOTO
ARCHITECTS

24 Cranley Gardens, N10 3AP
Permitted Development

NOTO Architects
Units 3-5 Croxted Mews
286/288 Croxted Road
London SE24 9DA

theo@notoarchitects.co.uk

Date
07/09/2023

Scale
1:50 at A1

1003/a

Proposed Roof Plan

07/09/2023
Permitted development

This drawing is prepared solely for design and planning submission purposes. It is not intended for Building Regulations or Construction purposes.
Limited Company Registered in England & Wales
No.11863662 Registered office as above
This drawing is protected by Copyright