

NOTES

- +0.000 SPOT LEVEL
- +0.000 FFL FINISHED FLOOR LEVEL
- +0.000 FCL FINISHED CEILING LEVEL
- +0.000 sill WINDOW SILL HEIGHT
- +0.000 head WINDOW HEAD HEIGHT



NO ACCESS AT TIME OF SURVEY

SOLID WALLS

INTERNAL PARTITIONS

CEILING PROFILES (INDICATIVE ONLY UNLESS OTHERWISE STATED)

RAMP (DIRECTION ALWAYS UP UNLESS OTHERWISE STATED)

UP STAIR DIRECTION (DIRECTION ALWAYS UP UNLESS OTHERWISE STATED)


THIS SURVEY HAS BEEN CARRIED OUT IN ACCORDANCE WITH THE CURRENT RICS CODE OF MEASURING PRACTICE. IT HAS BEEN PRODUCED TO AN ACCURACY SCALE OF 1:50 AND WILL BE WITHIN THOSE TOLERANCES.

THE SURVEY HAS BEEN CARRIED OUT SURFACE ONLY AND WHERE ACCESS WAS UNRESTRICTED. INACCESSIBLE AREAS HAVE BEEN INDICATED ON THE DRAWINGS. PLAN-LONDON LIMITED ACCEPT NO RESPONSIBILITY FOR BUILDING ELEMENTS THAT ARE LATER EXPOSED WITHIN THESE AREAS.


WHERE NOTED ALL LEVELS ARE TAKEN FROM A LOCAL DATUM OF 10.000 AT GROUND FLOOR.

ALL DIMENSIONS TO BE CHECKED ON SITE PRIOR TO CONSTRUCTION.

THIS SURVEY HAS BEEN PRODUCED FOR THE INSTRUCTING CLIENT AND PLAN-LONDON LIMITED ACCEPT NO LIABILITY TO ANY SUBSEQUENT OWNER/AGENT/3RD PARTY.

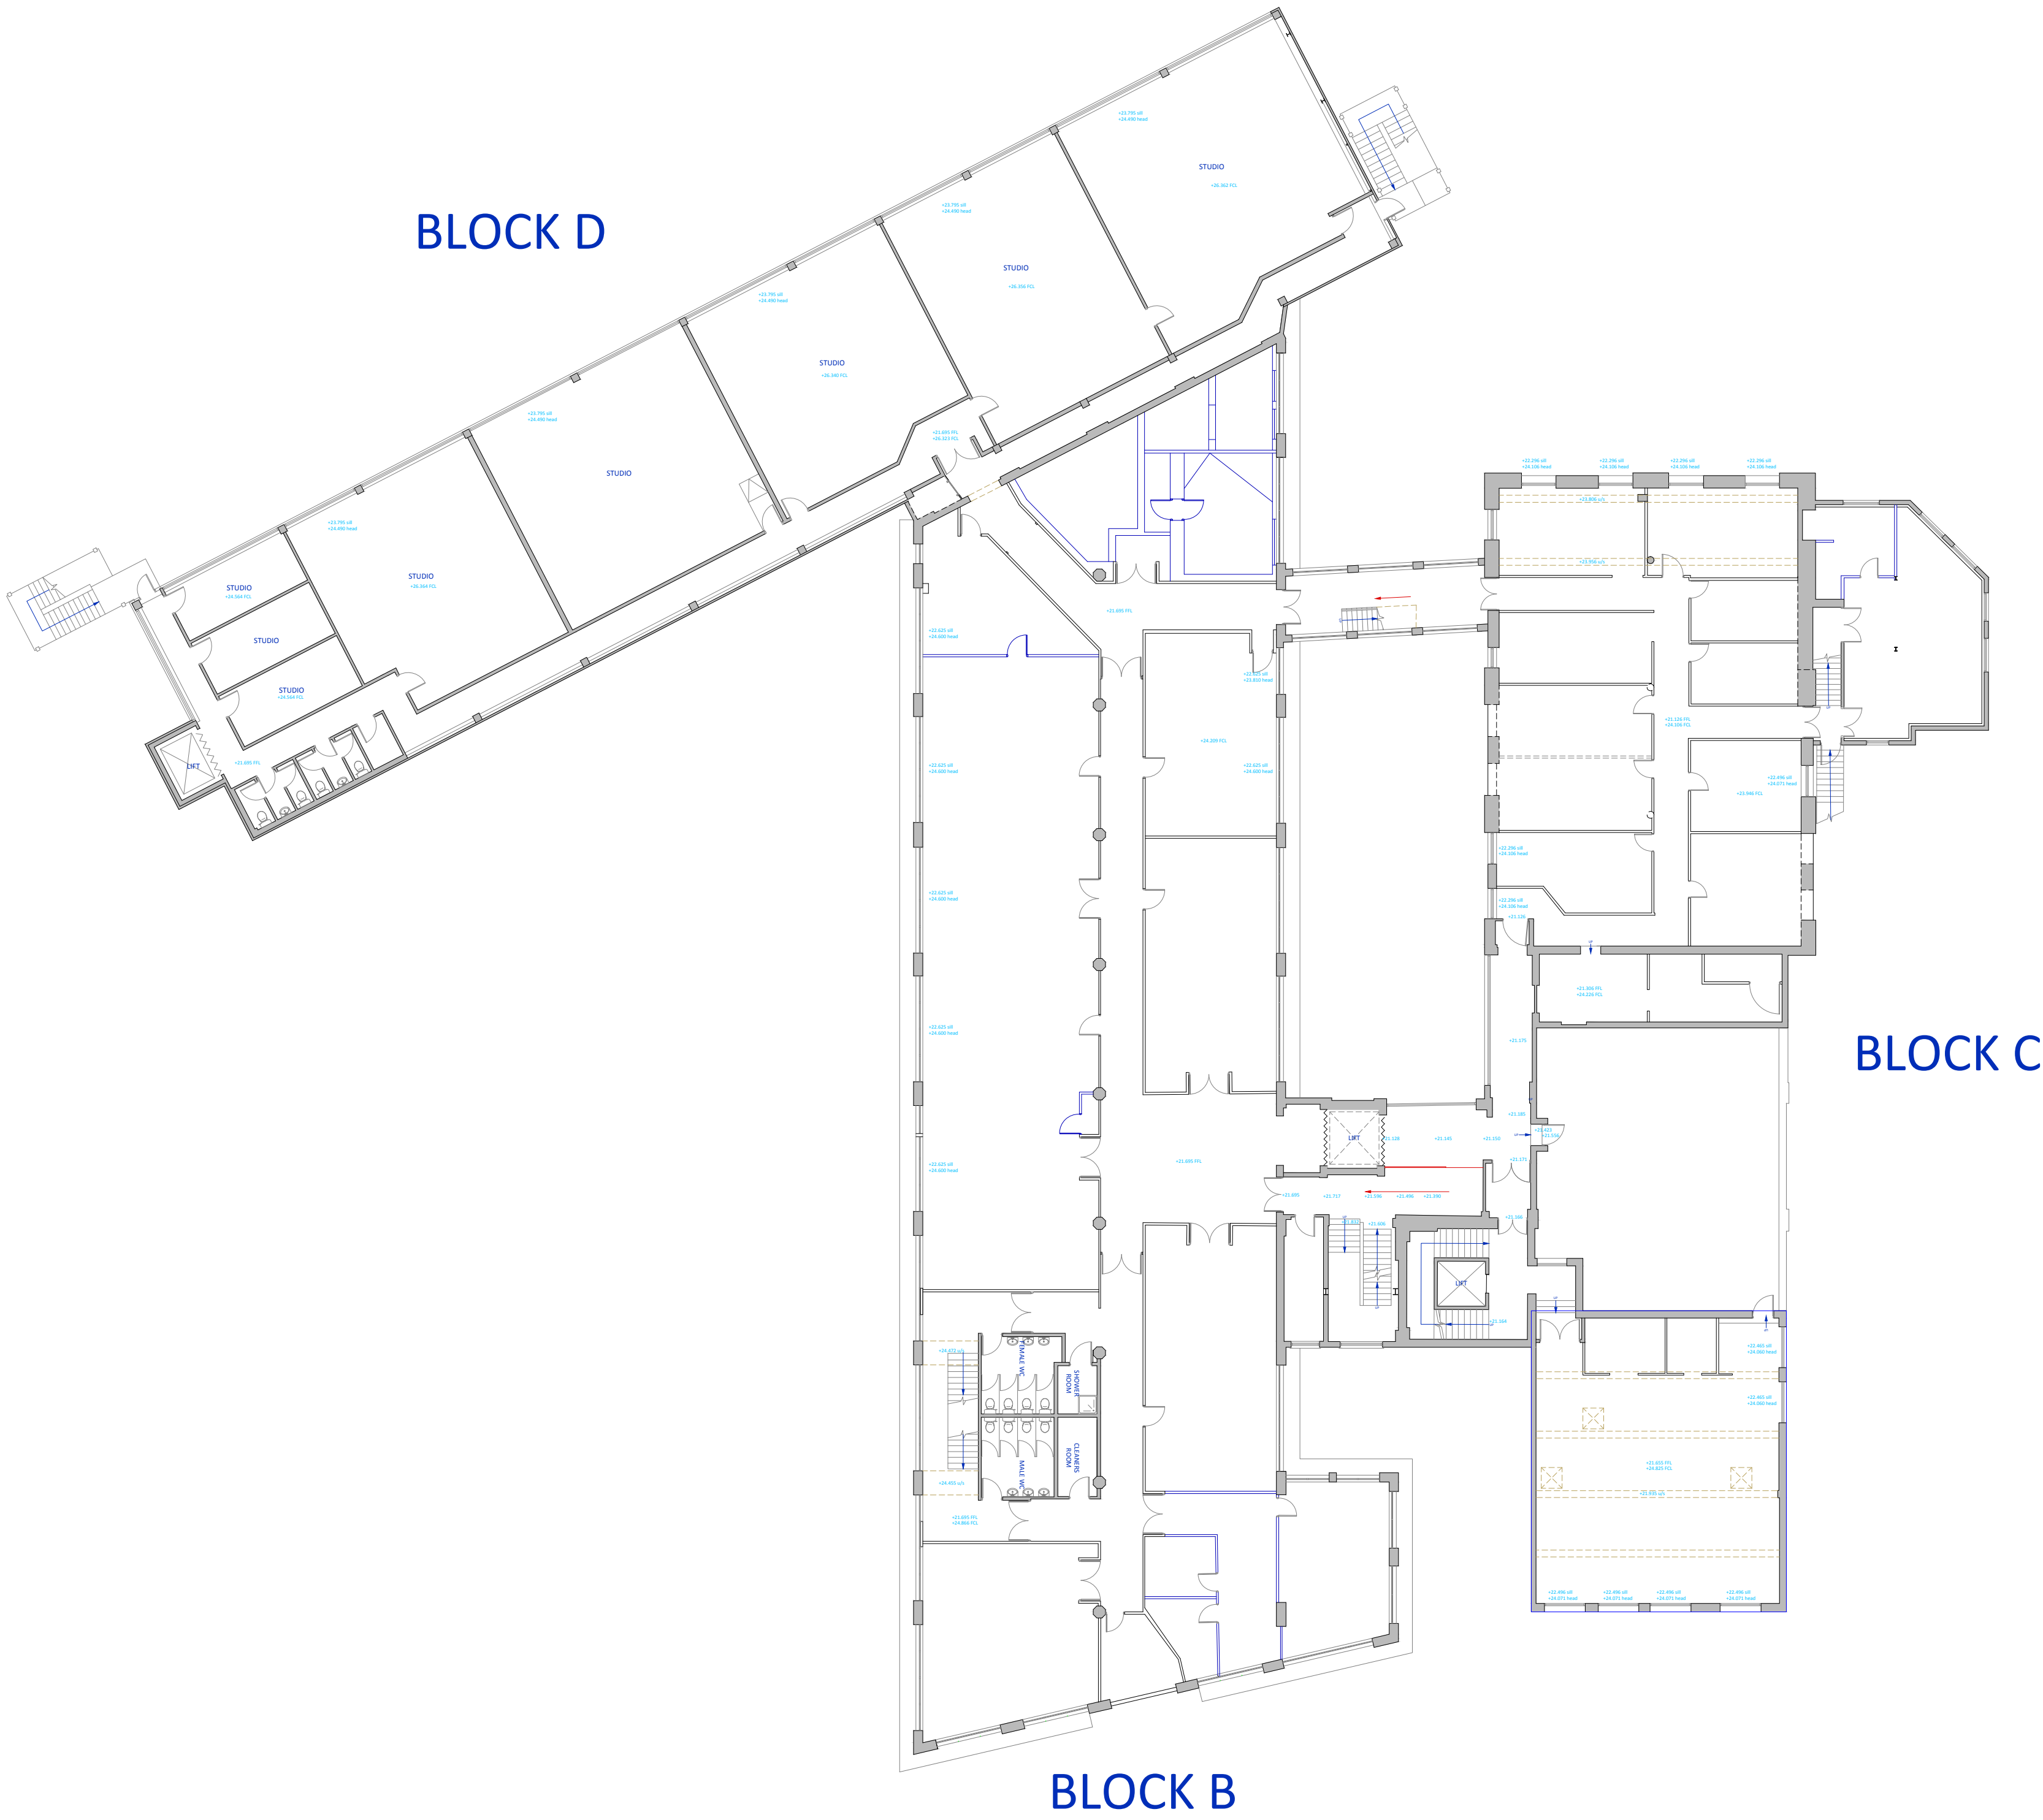

PLEASE NOTE- A1 PLANS TO BE PRINTED "AS IN DOCUMENT" NOT ENLARGED OR SHRUNK TO FIT PAGE

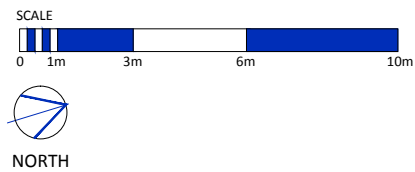

REVISION	NOTES	DATE
A	LEVEL INFORMATION ADDED CEILING DETAIL ADDED	08.04.2013

client		address	location	date	scale		sheet	S:\Jobs\Plan London CAD Logo.png
S:\Marketing\Clients\logos\workspace new logo.png		THE CHOCOLATE FACTORY 5 CLARENDON ROAD LONDON N22 6XJ	THIRD FLOOR EXISTING LAYOUT	08.04.2013	1:200		A1	
				dwg no. PL5294-04	revision A	drawn SB	checked PB	

PLAN LONDON LTD © COPYRIGHT PROTECTED 2012