

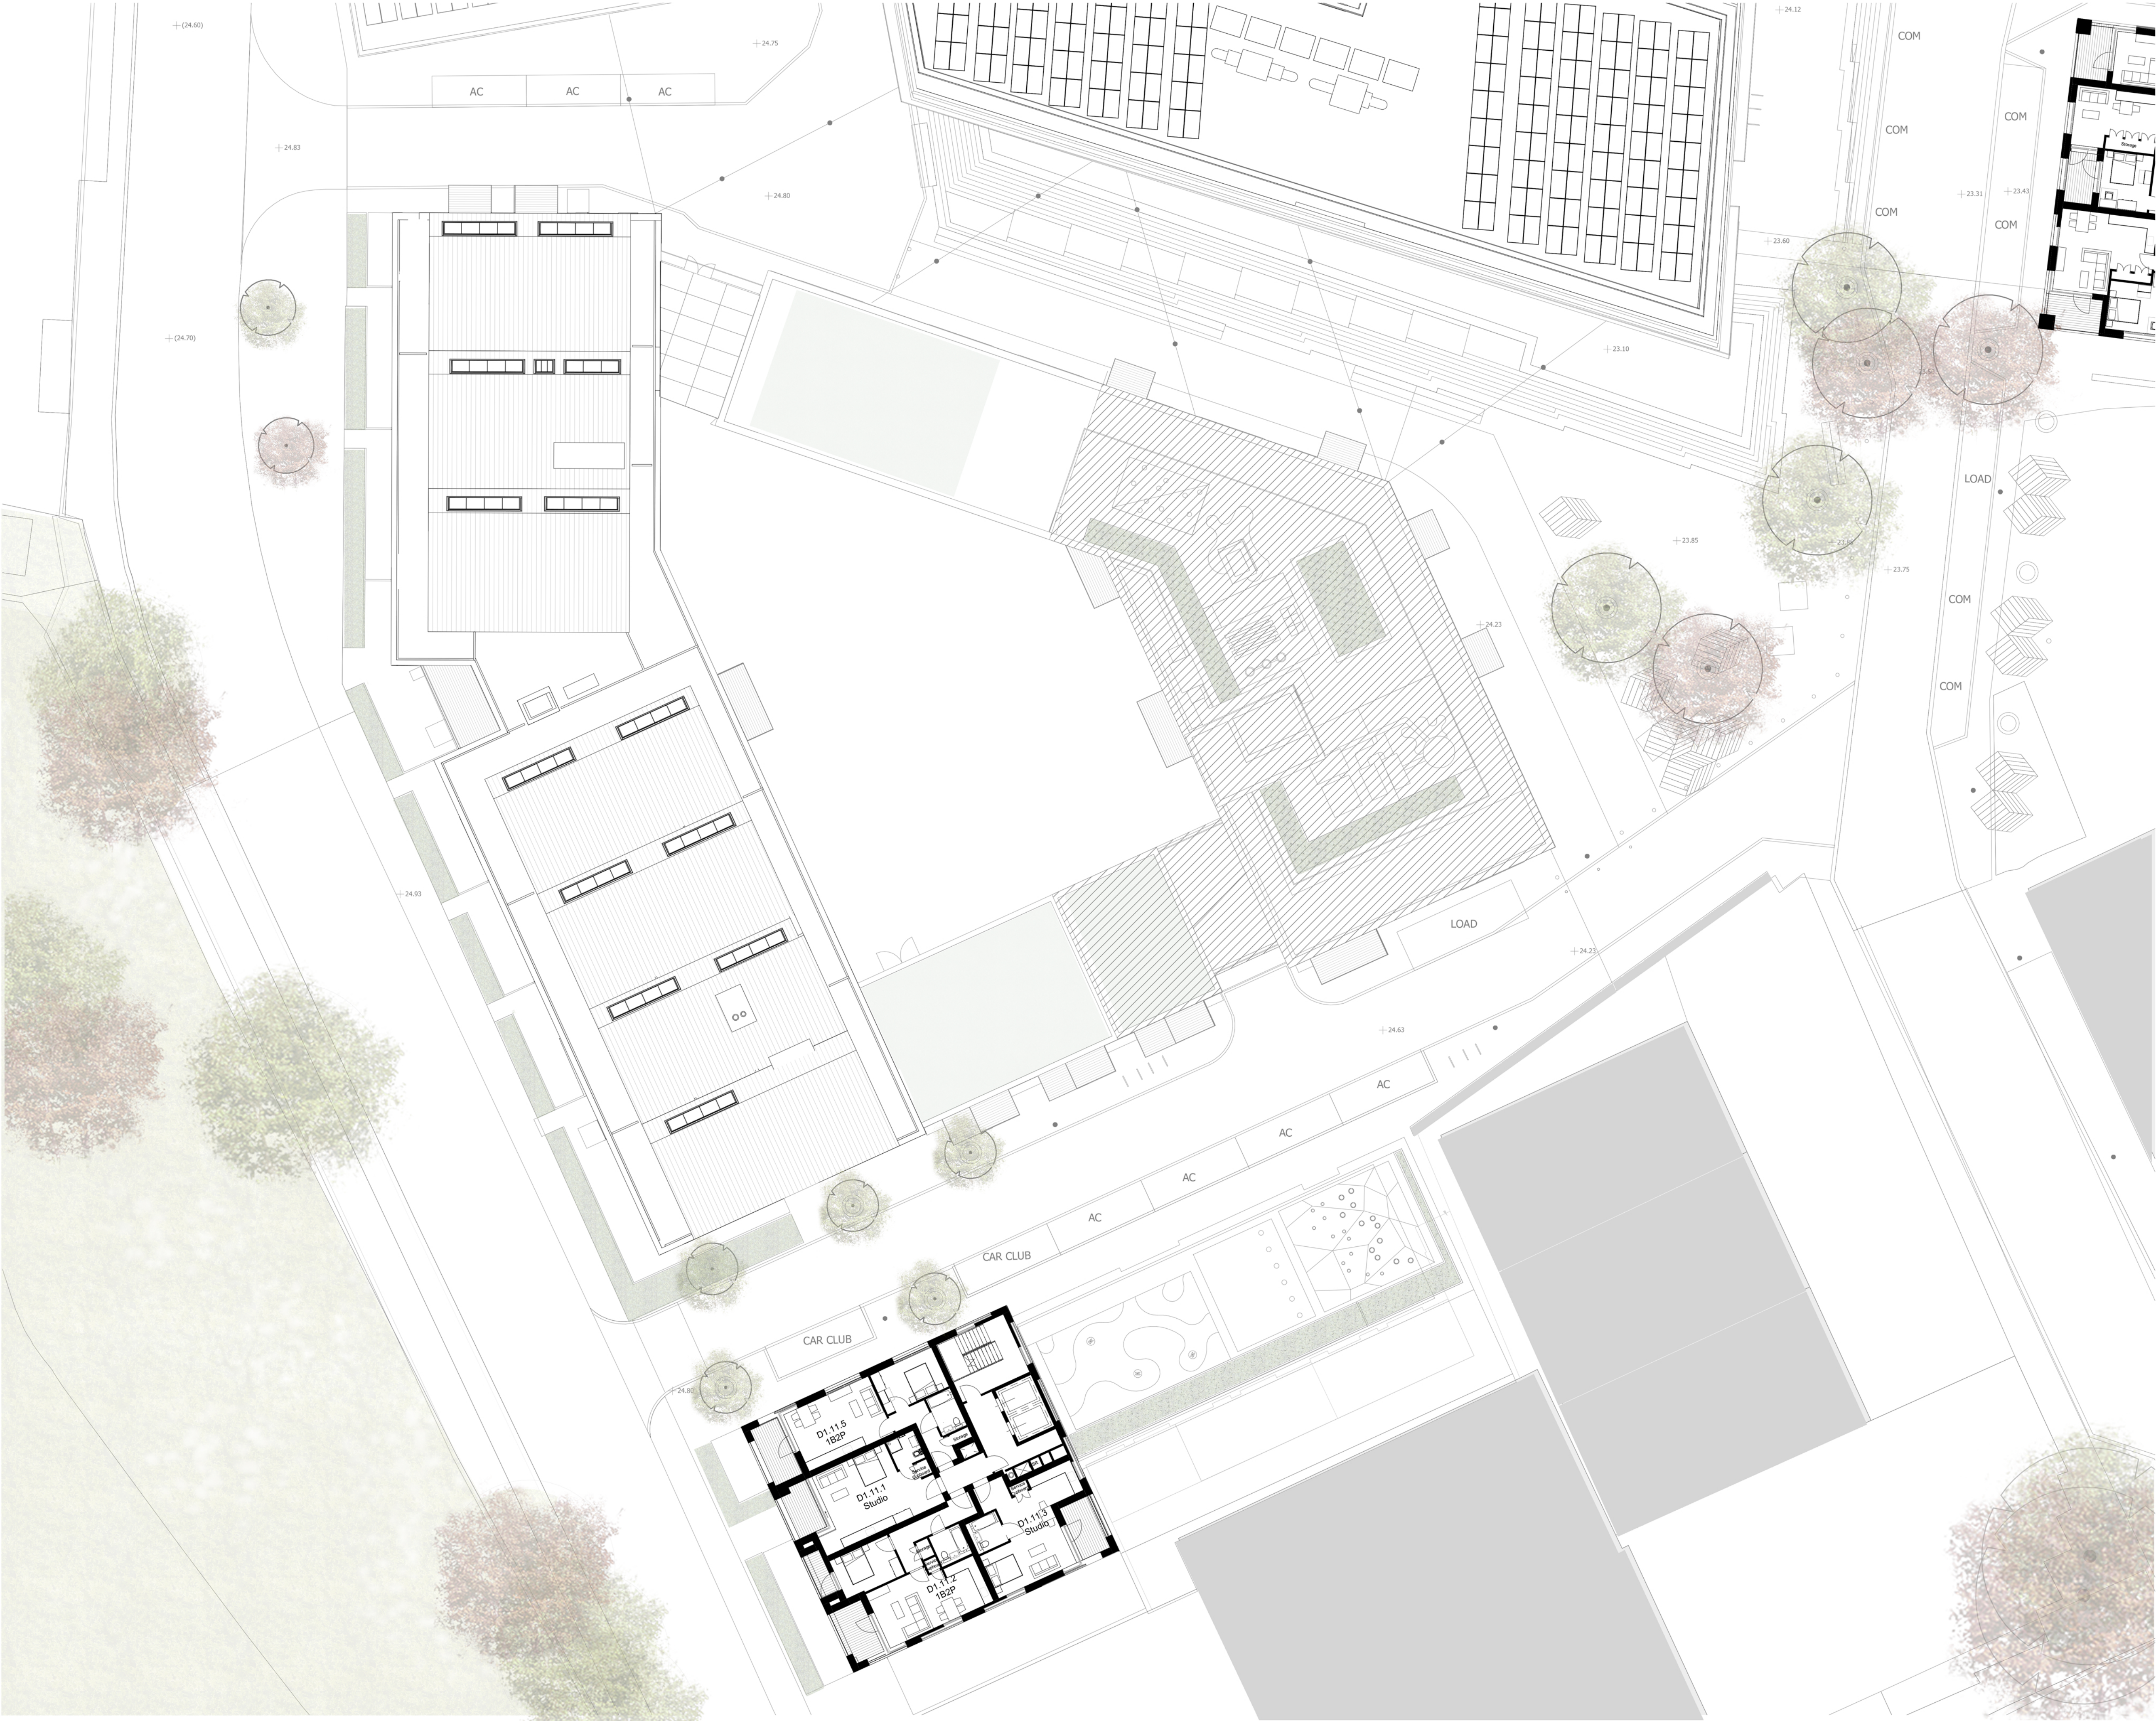


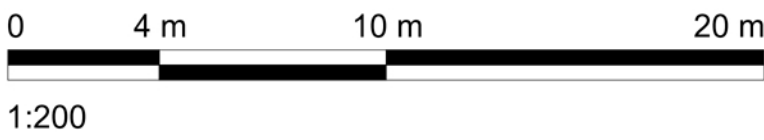

The scaling of this drawing cannot be assured

| Revision | Date | Drm | Ckd |
|----------|------|-----|-----|
|----------|------|-----|-----|

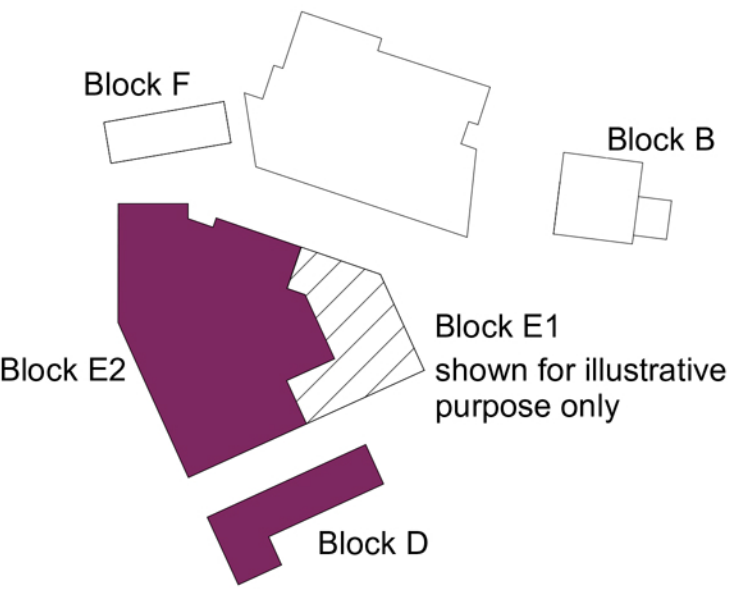

1:200

Planning Application

Project  
**The Chocolate Factory**  
Wood Green  
Drawing Title  
**Proposed Plans Blocks E2 - D**  
Eleventh Floor

|            |               |          |          |
|------------|---------------|----------|----------|
| Date       | Scale         | Drawn by | Check by |
| 02.2021    | 1 : 200 @ A1  | MK       | PJ       |
| Project No | Drawing No    | Revision |          |
| 25021      | PL-BE2-BD-111 |          |          |

**BARTON WILLMORE**  
Town Planning • Masterplanning & Urban Design • Architecture •  
Landscape Planning & Design • Infrastructure & Environmental  
Planning • Heritage • Graphic Communication •  
Communications & Engagement • Development Economics

bartonwillmore.co.uk



Offices at Birmingham Bristol Cambridge Cardiff Edinburgh Glasgow Leeds London Manchester Newcastle Reading Southampton