
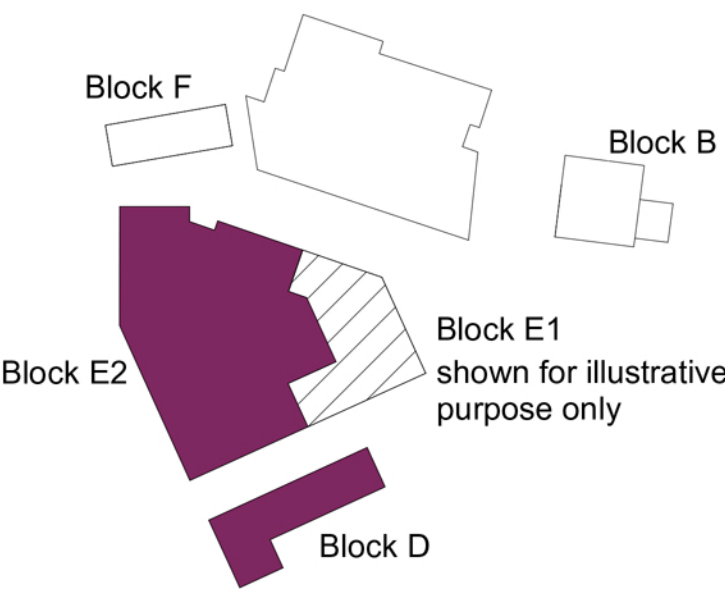


Planning Application

Project
**The Chocolate Factory
Wood Green**
Drawing Title
**Proposed Plans Blocks E2 - D
Eighth Floor**
Date
02.2021
Project No
25021
Scale
1 : 200 @ A1
Drawing No
PL-BE2-BD-108
Drawn by
MK
Check by
PJ
Revision

**BARTON
WILLMORE**

Town Planning • Masterplanning & Urban Design • Architecture •
Landscape Planning & Design • Infrastructure & Environmental
Planning • Heritage • Graphic Communication •
Communications & Engagement • Development Economics

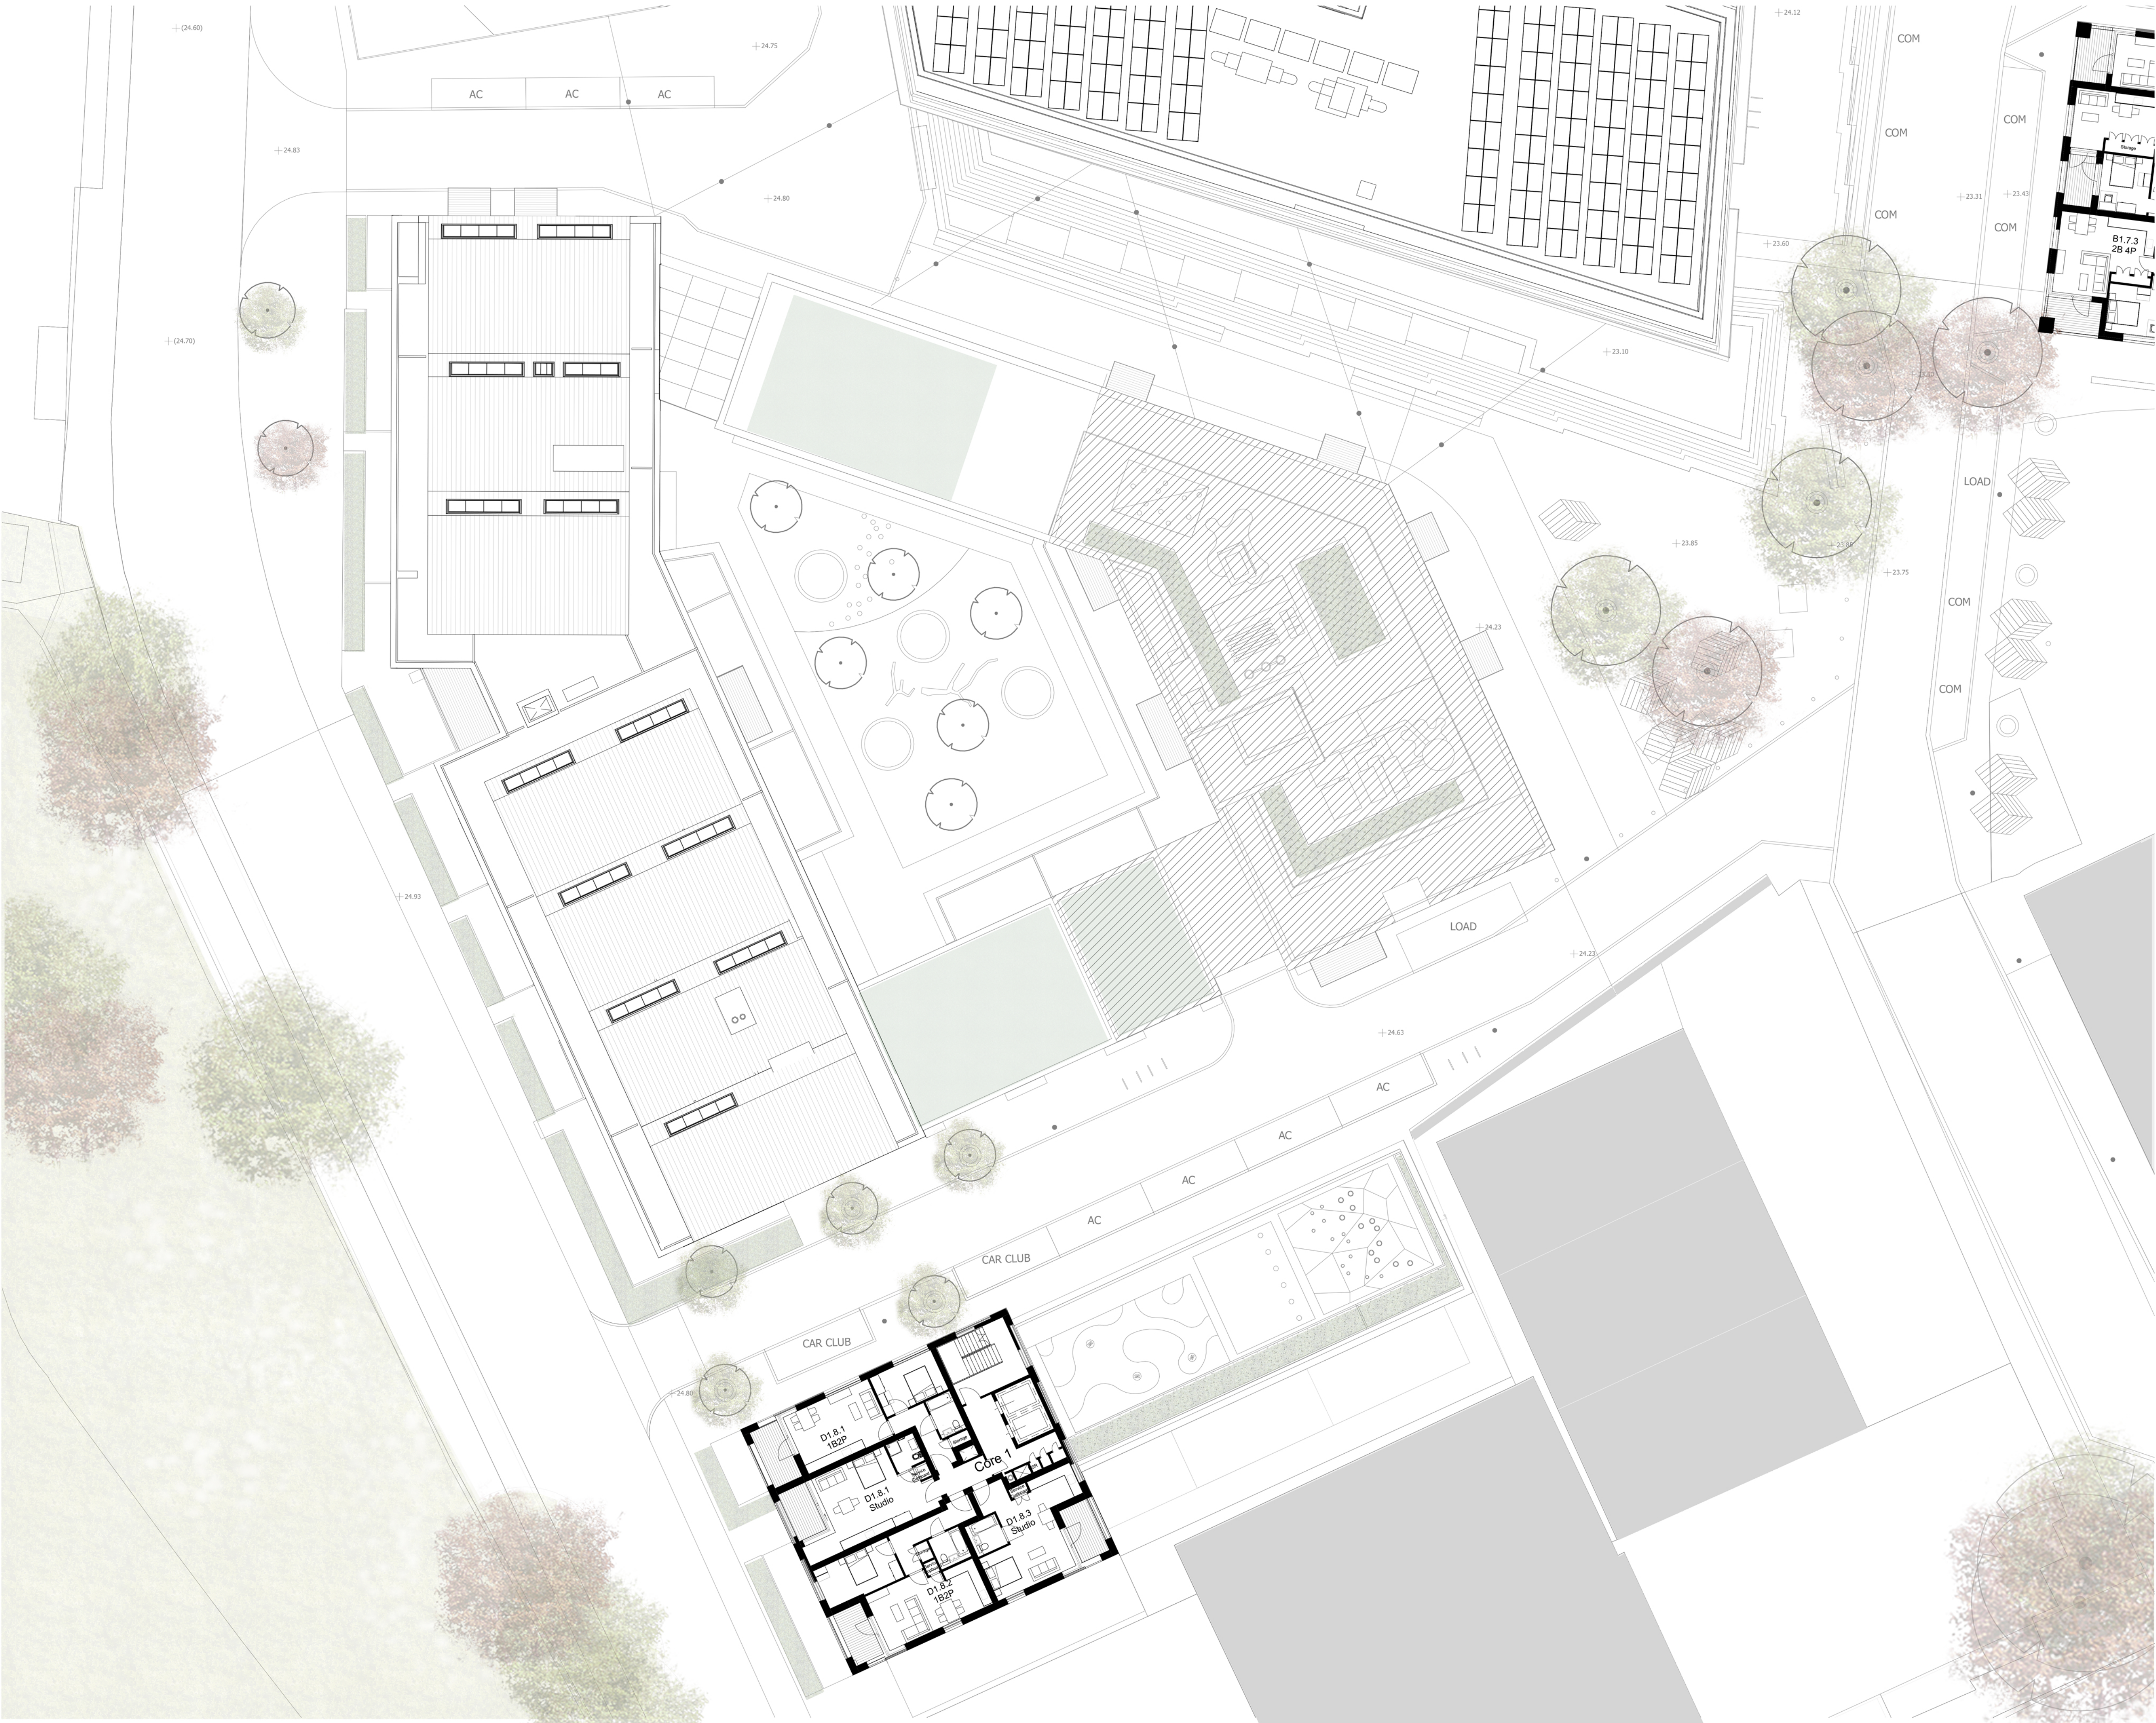

Offices at Birmingham Bristol Cambridge Cardiff Ebbw Vale Edinburgh
Glasgow Leeds London Manchester Newcastle Reading Southampton