

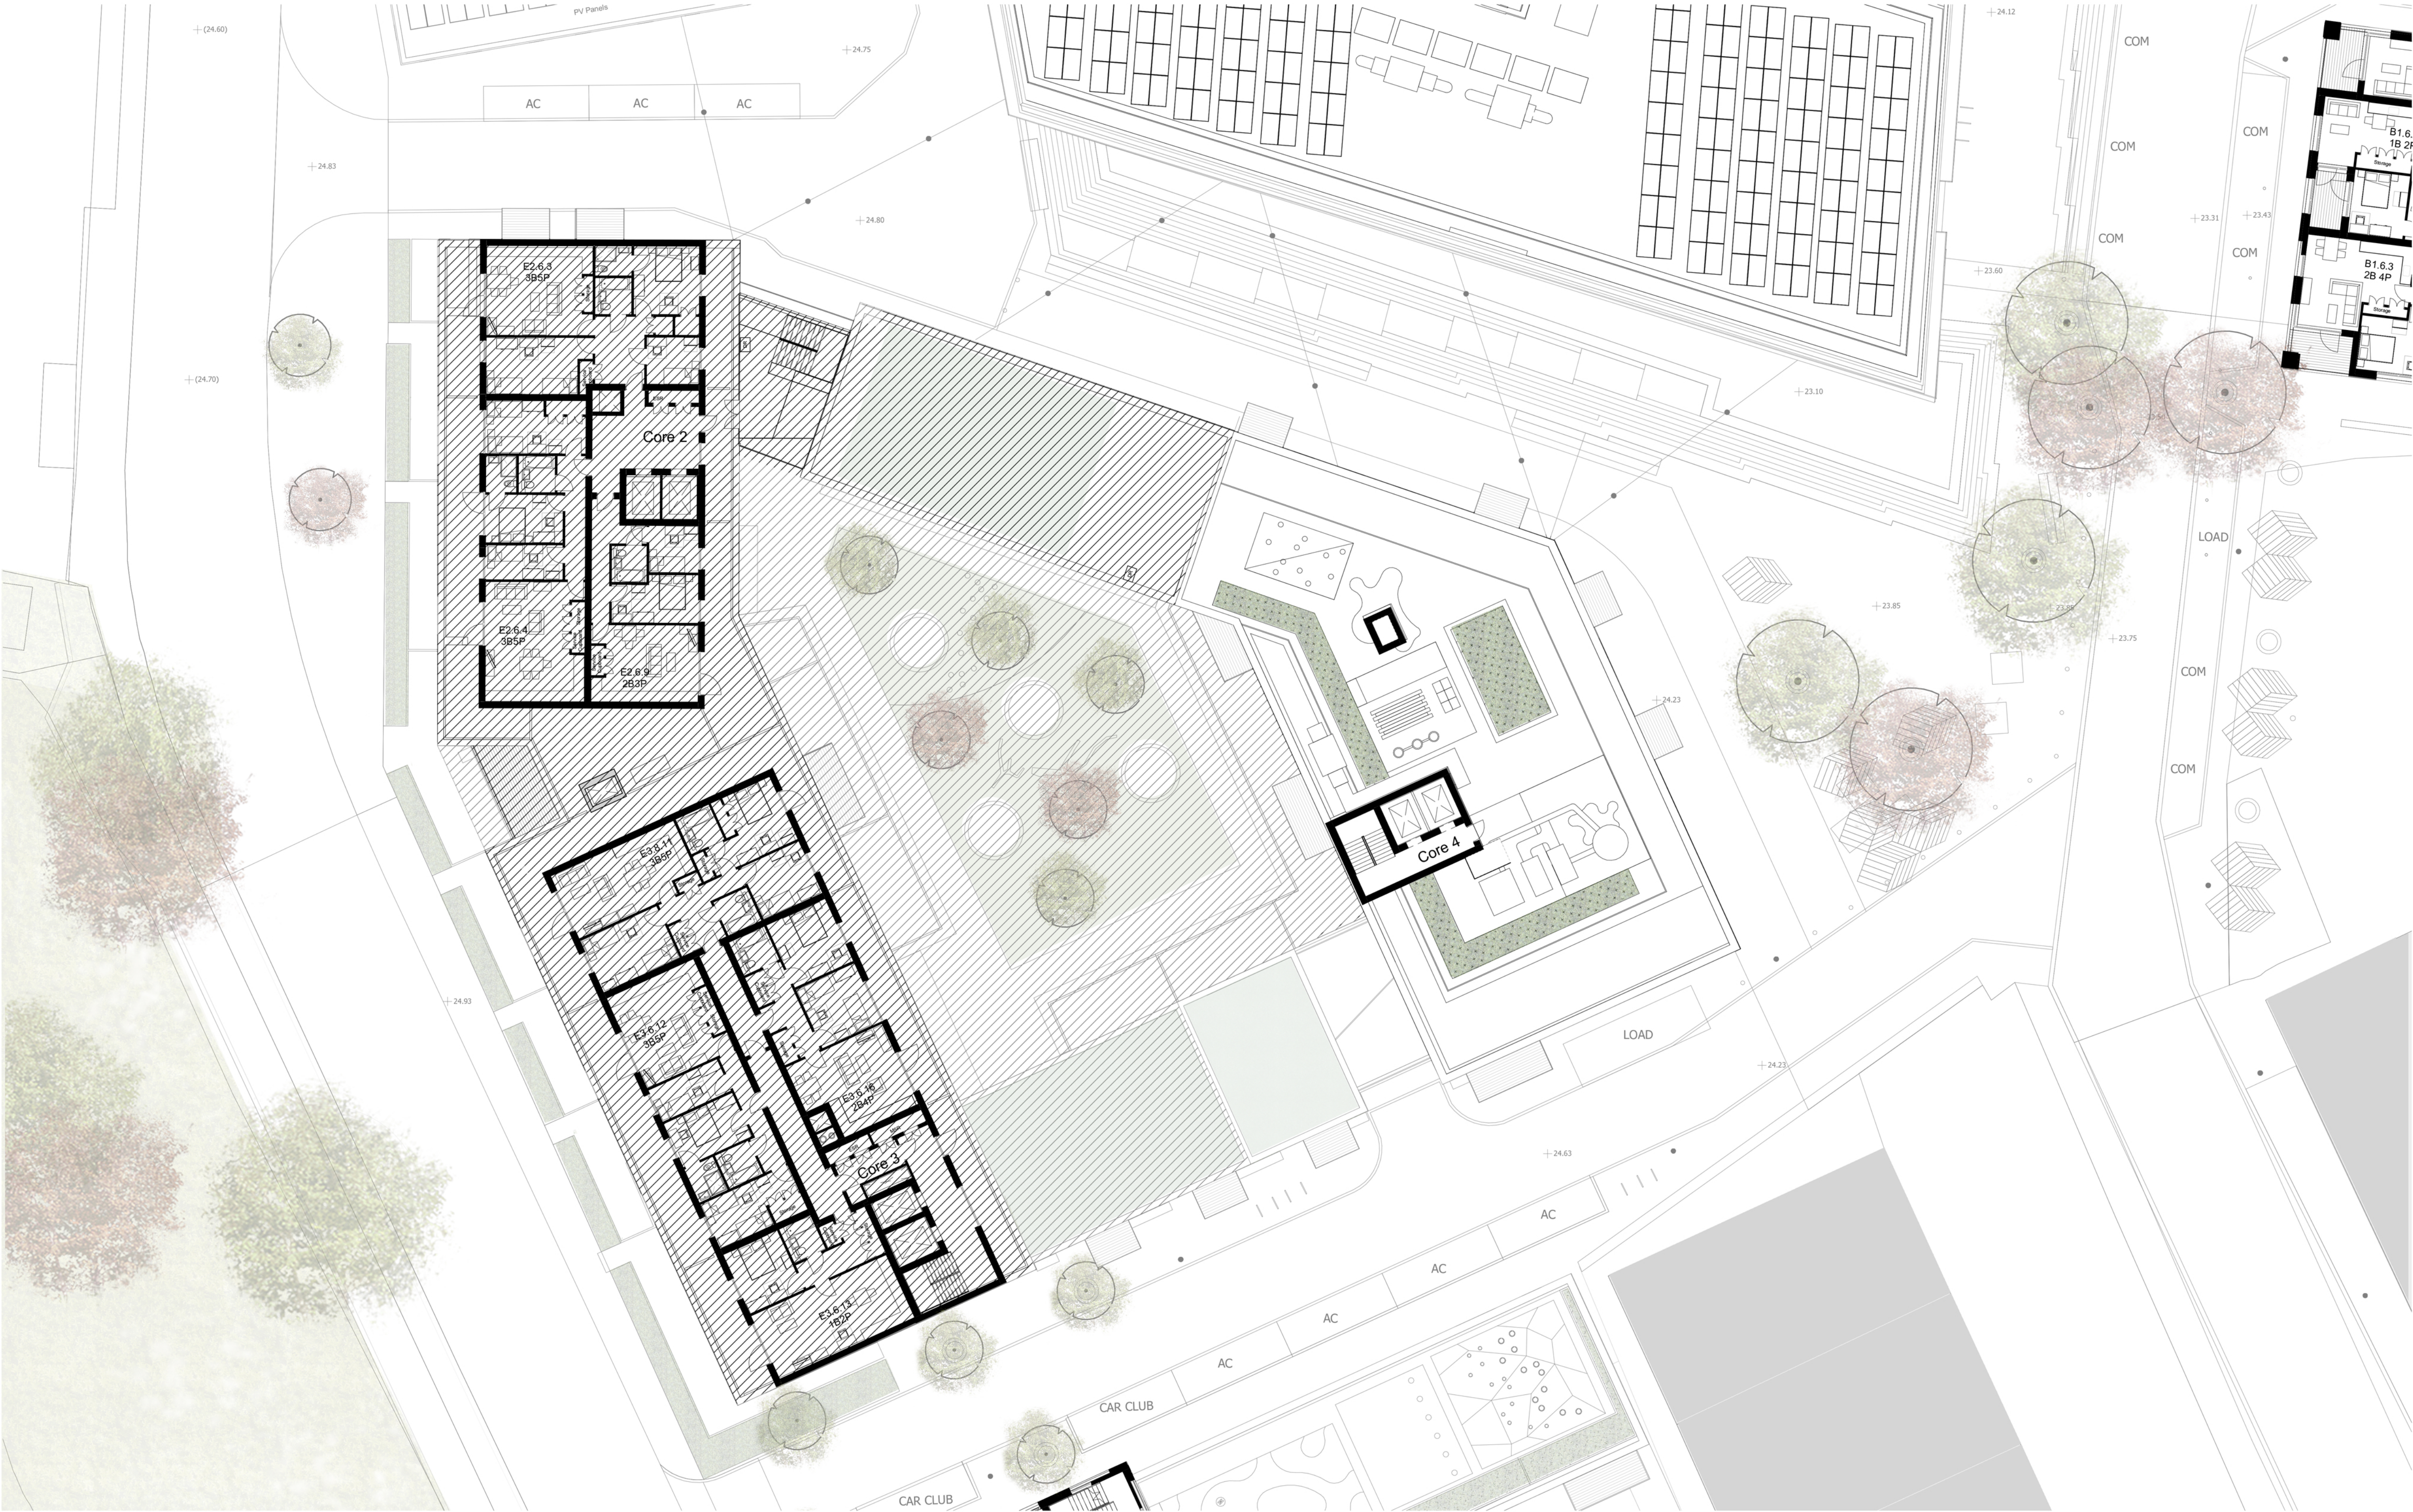


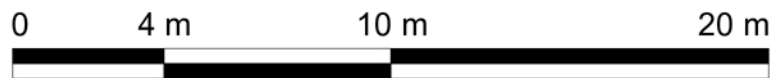

The scaling of this drawing cannot be assured

Revision Date Dm Ckd

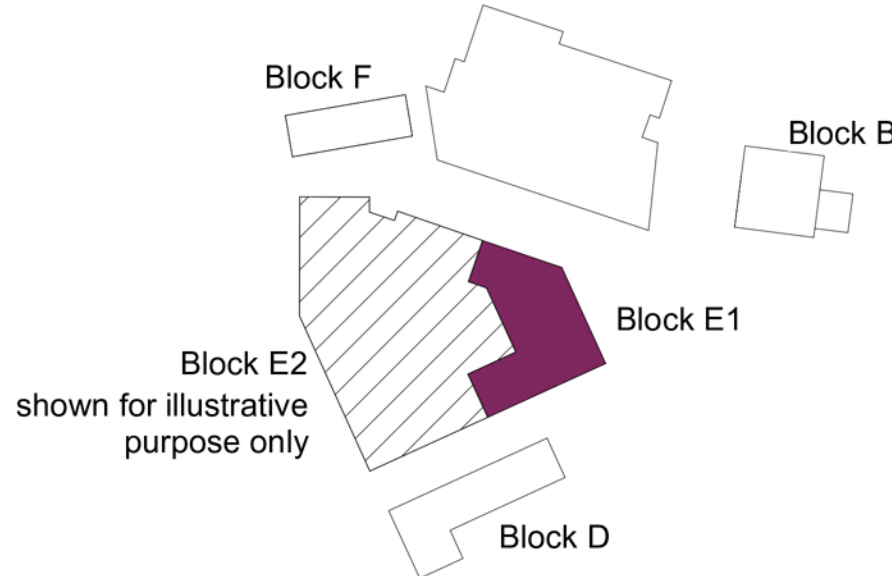

1:200

Planning Application

Project
The Chocolate Factory
Wood Green
Drawing Title
Proposed Plans Block E1
Sixth Floor

Date	Scale	Drawn by	Check by
02.2021	1 : 200 @ A1	MK	PJ
Project No	Drawing No	Revision	
25021	PL-BE1-106		

**BARTON
WILLMORE**

Town Planning • Masterplanning & Urban Design • Architecture •
Landscape Planning & Design • Infrastructure & Environmental
Planning • Heritage • Graphic Communication •
Communications & Engagement • Development Economics



Offices at Birmingham Bristol Cambridge Cardiff Ebbw Vale Edinburgh
Glasgow Leeds London Manchester Newcastle Reading Southampton