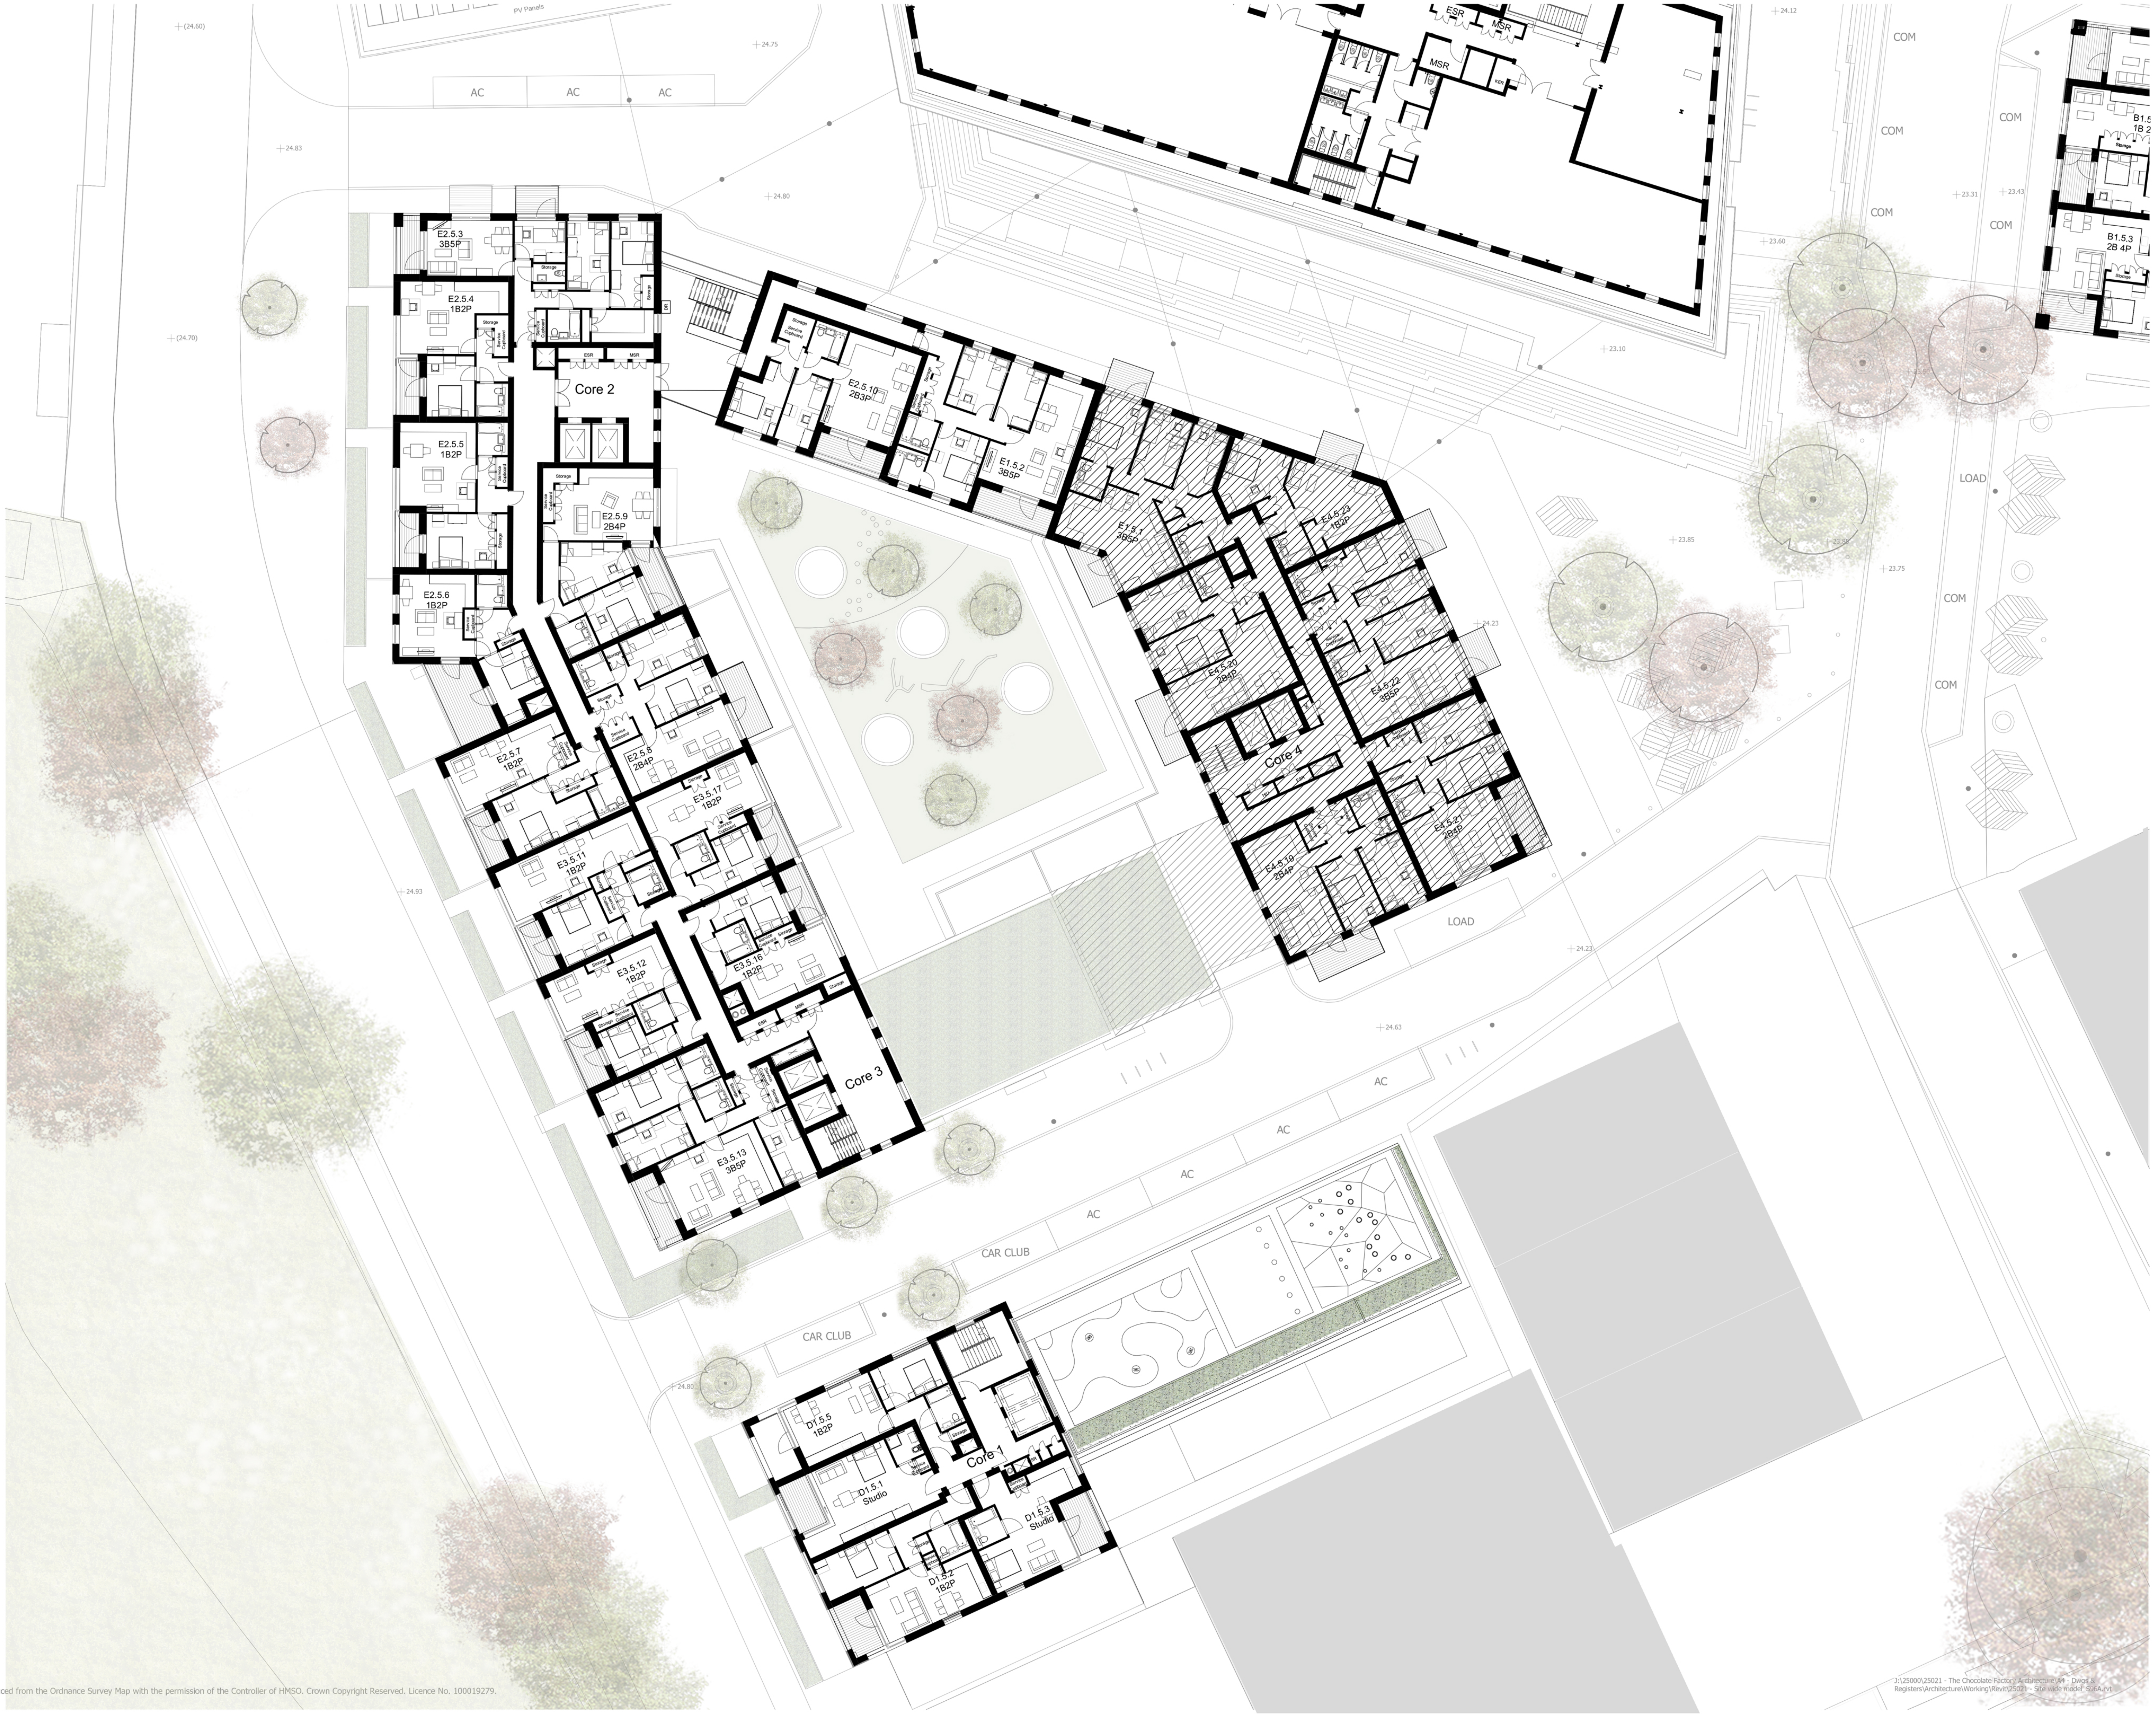

Reproduced from the Ordnance Survey Map with the permission of the Controller of HMSO. Crown Copyright Reserved. Licence No. 100019279.

J:\25000\25021 - The Chocolate Factory Architecture\A4 - Dwgs & Registers\Architecture\Working\Revit\25021 - Site wide model_S96A.rvt

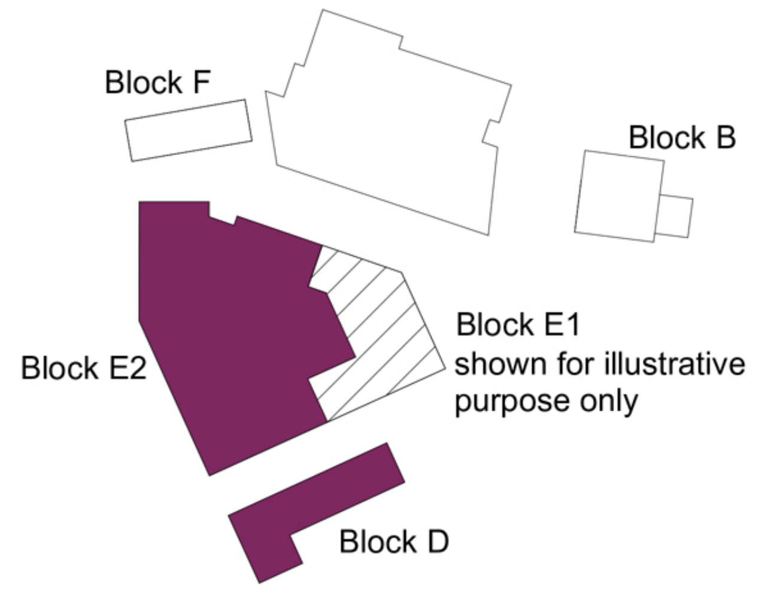

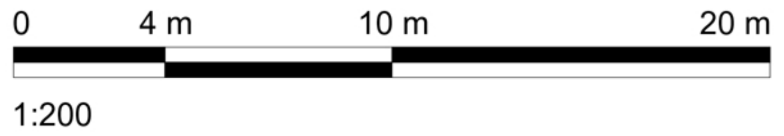

1:200

Planning Application

Project
The Chocolate Factory
Wood Green
Drawing Title
Proposed Plans Blocks E2 - D
Fifth Floor

Date	Scale	Drawn by	Check by
02.2021	1 : 200 @ A1	MK	PJ

Project No	Drawing No	Revision
25021	PL-BE2-BD-105	

BARTON WILLMORE
Town Planning • Masterplanning & Urban Design • Architecture • Landscape Planning & Design • Infrastructure & Environmental Planning • Heritage • Graphic Communication • Communications & Engagement • Development Economics
bartonwillmore.co.uk
bsi. ISO 9001 Quality Management
Certificate FS 29637
Offices at Birmingham Bristol Cambridge Cardiff Ebbsfleet Edinburgh Glasgow Leeds London Manchester Newcastle Reading Southampton