


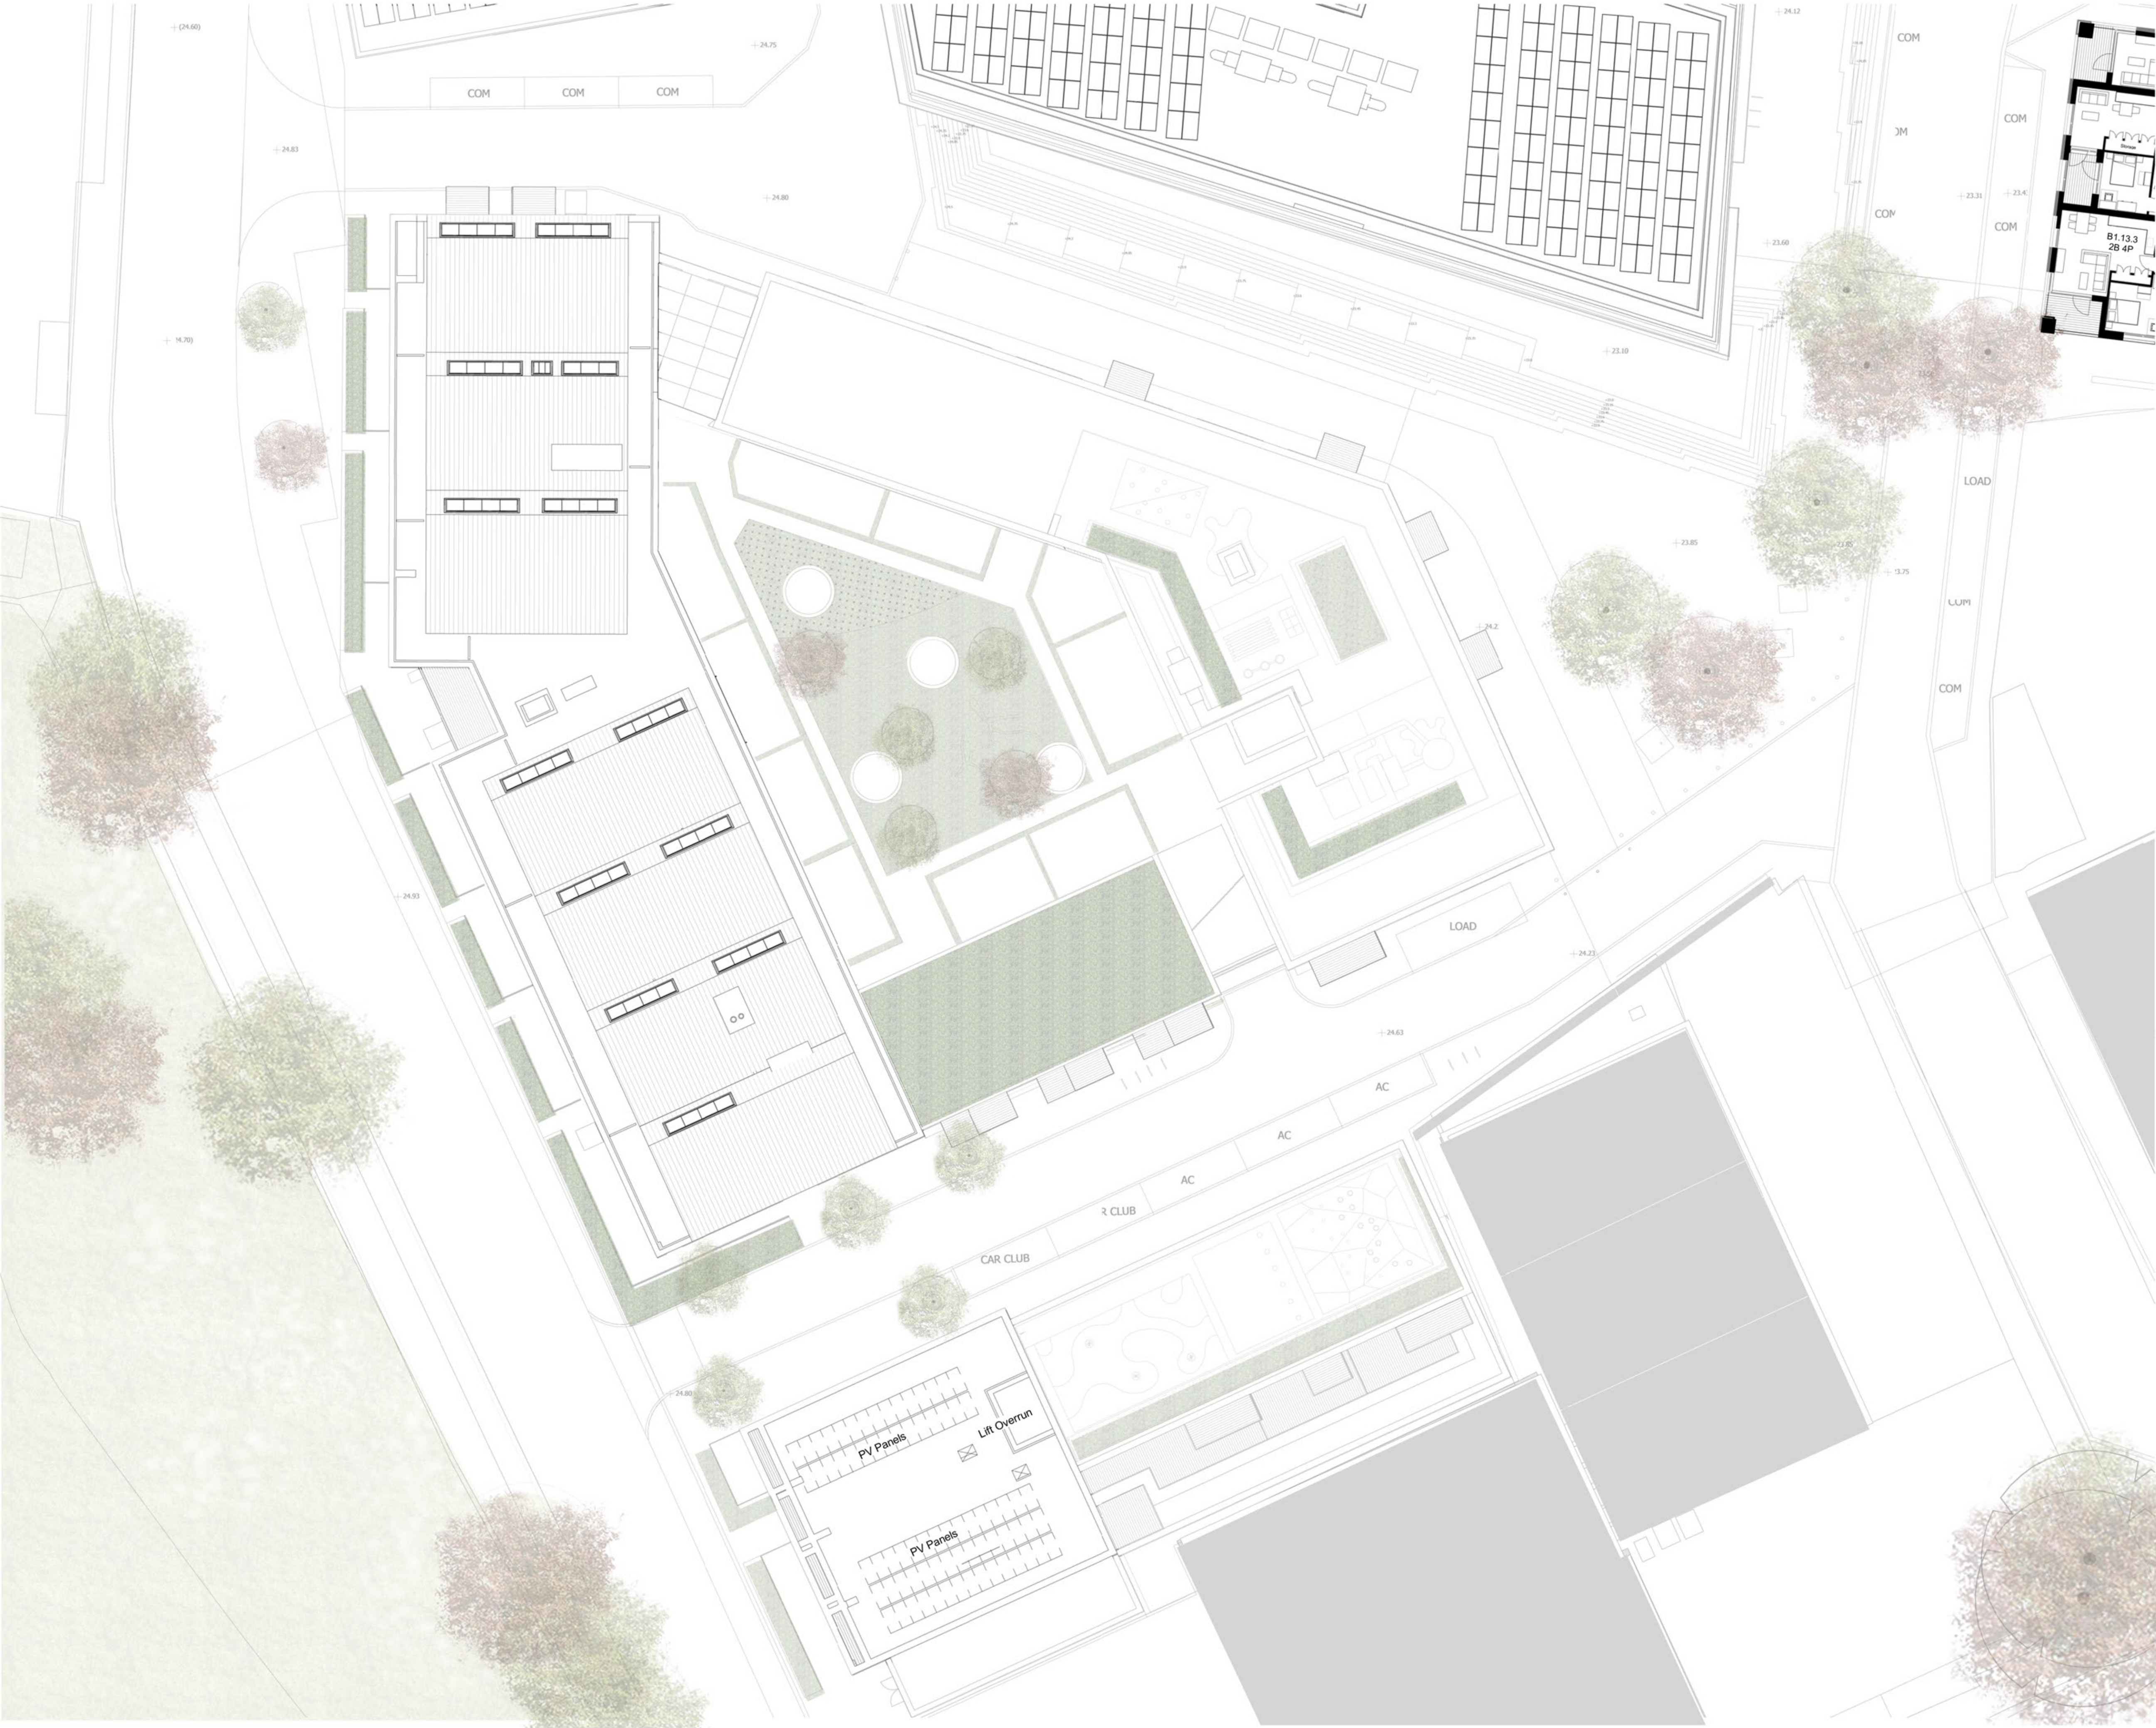



Notes: All setting out must be checked on site. All levels must be checked on site and refer to Ordnance Datum Newlyn unless alternative Datum given. All fixings and weatherrings must be checked on site. All dimensions must be checked on site. This drawing must not be scaled. This drawing must be read in conjunction with all other relevant drawings and specification clauses. This drawing must not be used for land transfer purposes. Calculated areas in accordance with Barton Willmore Definition of Areas for Schedule of Areas. This drawing must not be used on site unless issued for construction. Subject to survey, consultation and approval from all statutory Authorities.

Barton Willmore Design Ltd. has prepared this document in accordance with the instructions of the Client for the agreed Terms of Appointment. This document is the sole and specific use of the Client and Barton Willmore shall not be responsible for any use of its contents for any purpose other than that for which it was prepared. Should the Client require to pass electronic copies of the document to other parties, this should be for co-ordination purposes only, the whole of the file should be so copied, but no professional liability or warranty shall be extended to other parties by Barton Willmore in this connection without the explicit written agreement thereto by Barton Willmore Design Ltd.

Note: This drawing should be read in conjunction with the following Consultant's drawings:
M&E (Furness Green Partnership)
Structure (Furness Partnership)
Fire Strategy (Exova)
Landscape Architects (Barton Willmore)

The scaling of this drawing cannot be assured

Revision	Date	Drn	Ckd
----------	------	-----	-----

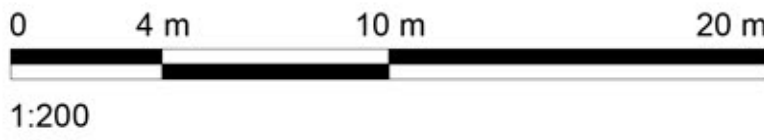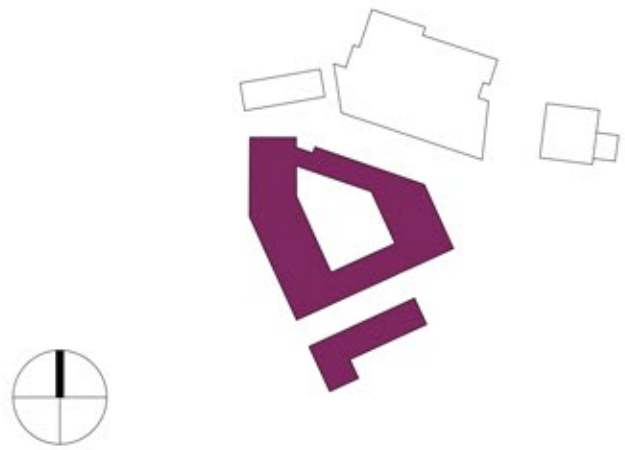

Planning Application

Project			
The Chocolate Factory Wood Green			
Drawing Title			
Proposed Plans Blocks E - D Thirteenth Floor			
Date	Scale	Drawn by	Check by
02/05/18	1 : 200 @ A1	CG	RA
Project No	Drawing No	Revision	
25021	PL-BE-BD-113		

BARTON WILLMORE
Planning • Master Planning & Urban Design • Architecture • Landscape Planning & Design • Environmental Planning • Graphic Design • Public Engagement • Research

#AisforArchitecture bartonwillmore.co.uk

Offices at Bristol Birmingham Cambridge Cardiff Edinburgh Exeter Glasgow Leeds London Manchester Newcastle Reading Southampton