

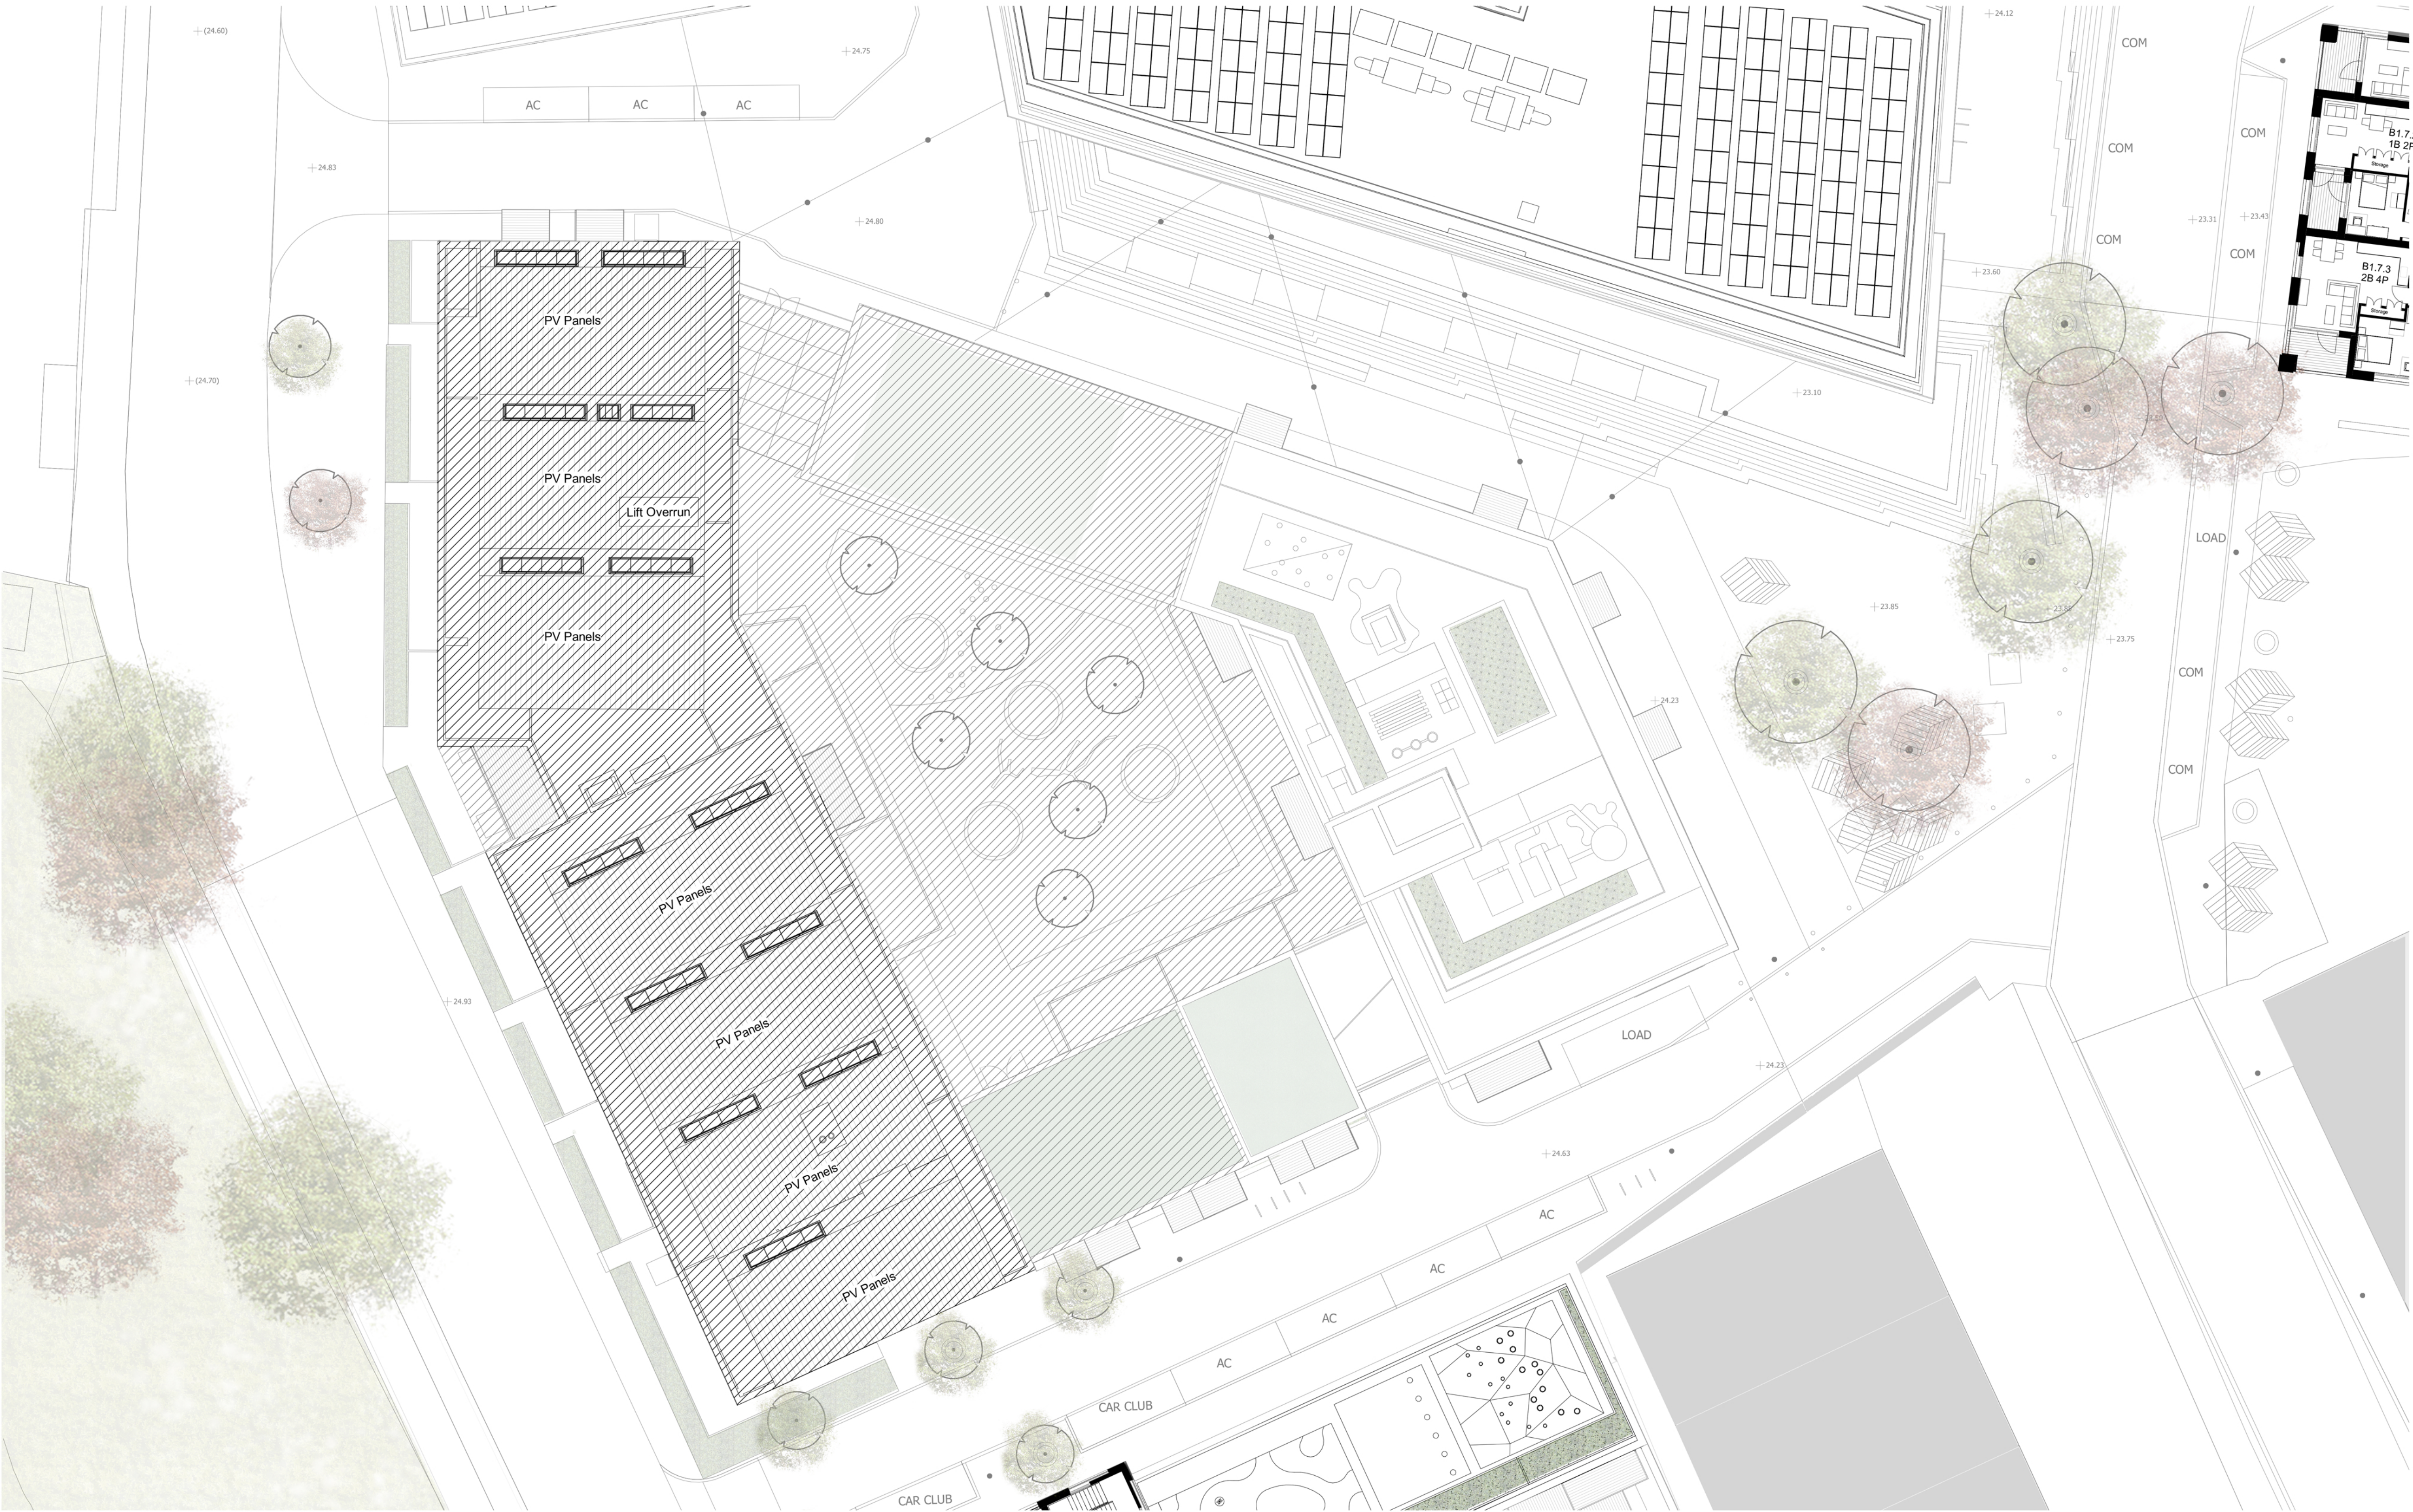
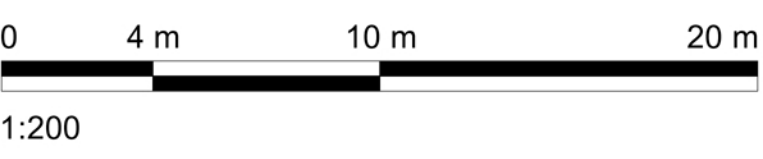


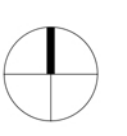

The scaling of this drawing cannot be assured
Revision Date Dm Ckd

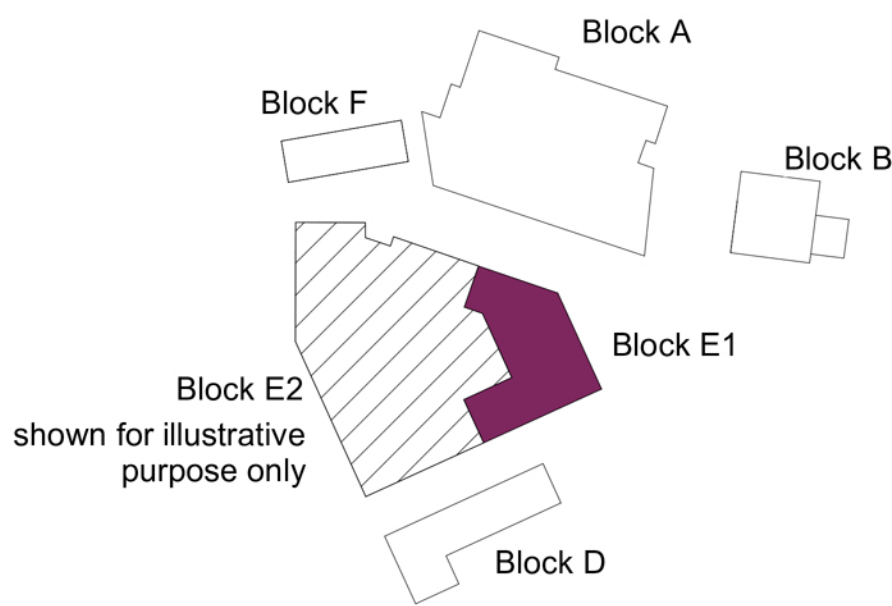

Planning Application

Project			
The Chocolate Factory			
Wood Green			
Drawing Title			
Proposed Plans Block E1			
Seventh Floor			
Date	Scale	Drawn by	Check by
02.2021	1 : 200 @ A1	MK	PJ
Project No	Drawing No	Revision	
25021	PL-BE1-107		

**BARTON
WILLMORE**

Town Planning • Masterplanning & Urban Design • Architecture •
Landscape Planning & Design • Infrastructure & Environmental
Planning • Heritage • Graphic Communication •
Communications & Engagement • Development Economics

bartonwillmore.co.uk



Offices at Birmingham Bristol Cambridge Cardiff Ebbw Vale Edinburgh
Glasgow Leeds London Manchester Newcastle Reading Southampton