

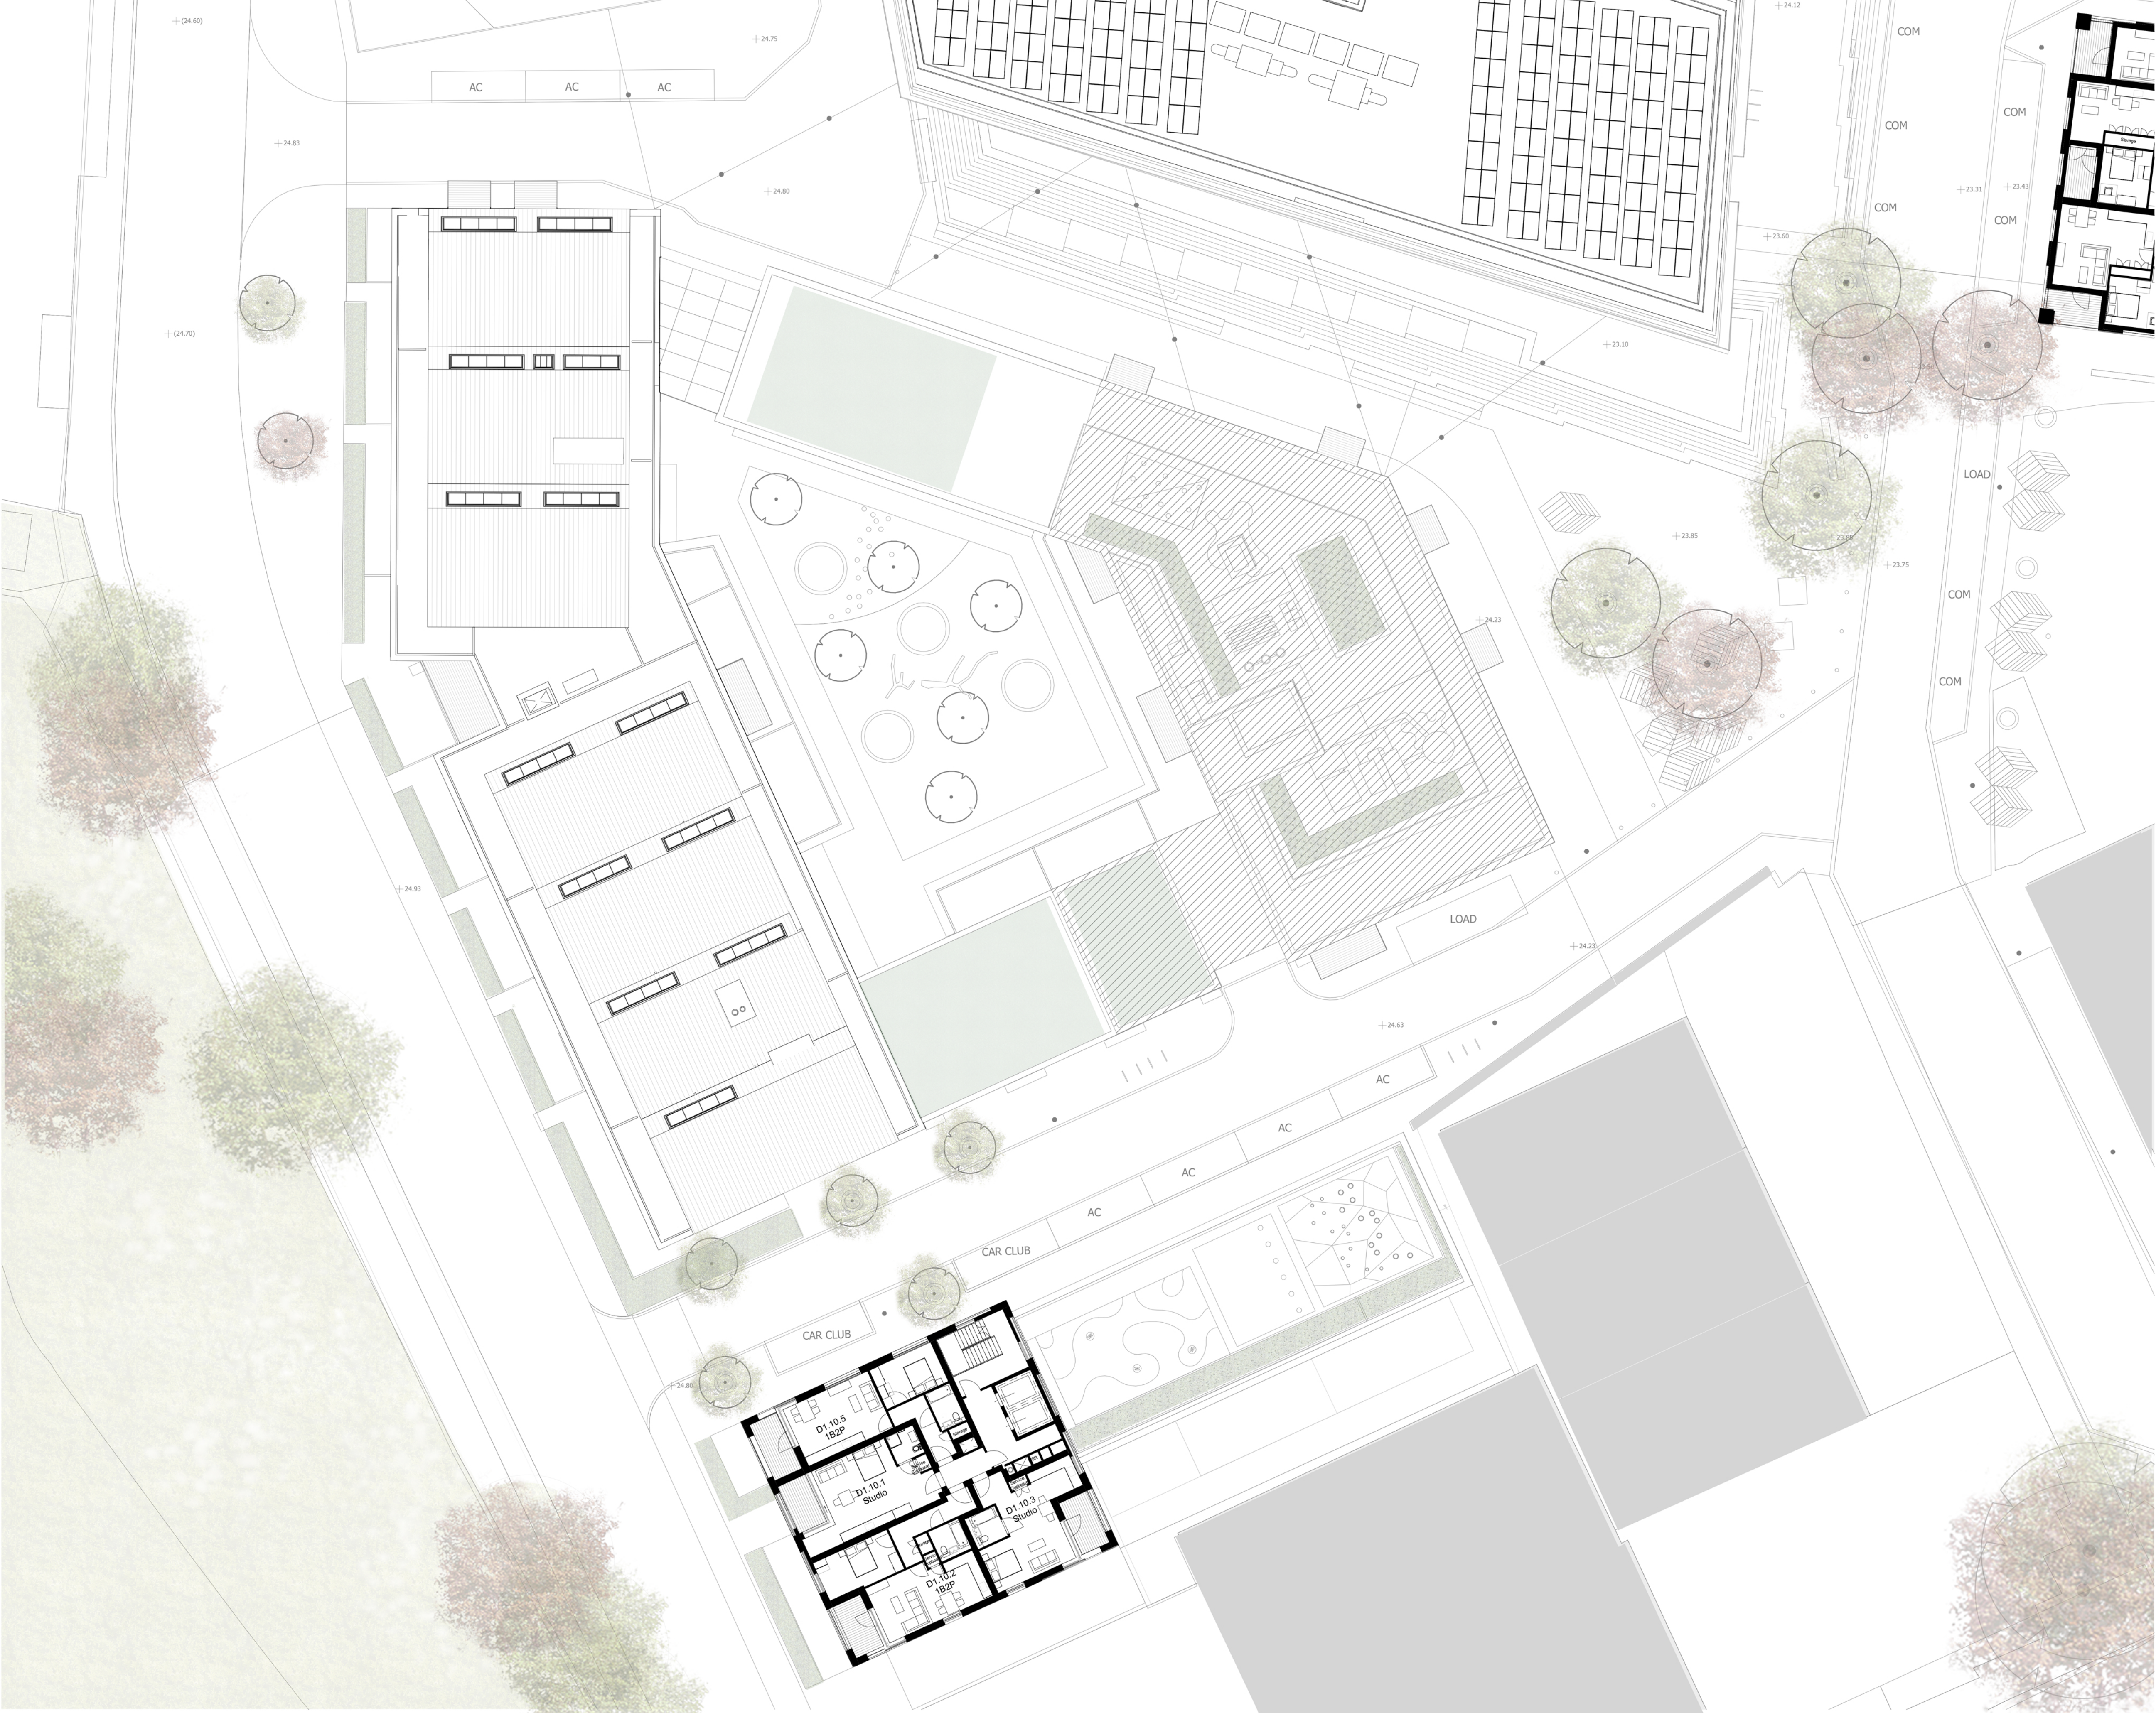
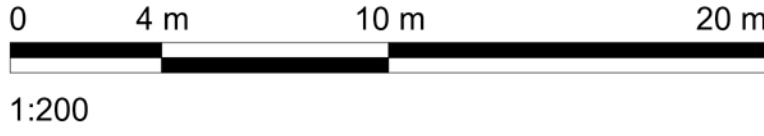


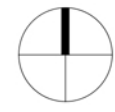

The scaling of this drawing cannot be assured
Revision Date Drn Ckd

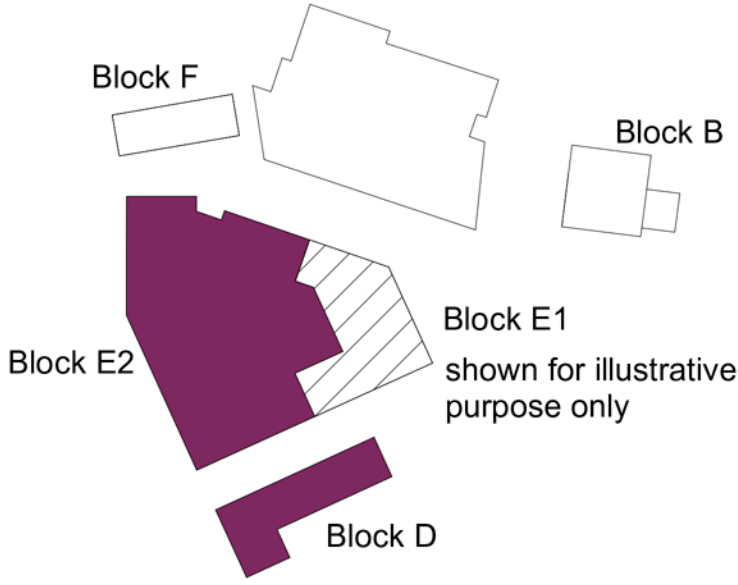

Planning Application

Project
**The Chocolate Factory
Wood Green**
Drawing Title
**Proposed Plans Blocks E2 - D
Tenth Floor**
Date 02.2021 Scale 1 : 200 @ A1 Drawn by MK Check by PJ
Project No 25021 Drawing No PL-BE2-BD-110 Revision

**BARTON
WILLMORE**
Town Planning • Masterplanning & Urban Design • Architecture
Landscape Planning & Design • Infrastructure & Environmental
Planning • Heritage • Graphic Communication •
Communications & Engagement • Development Economics



Offices at Birmingham Bristol Cambridge Cardiff Ebbw Vale Edinburgh
Glasgow Leeds London Manchester Newcastle Reading Southampton