

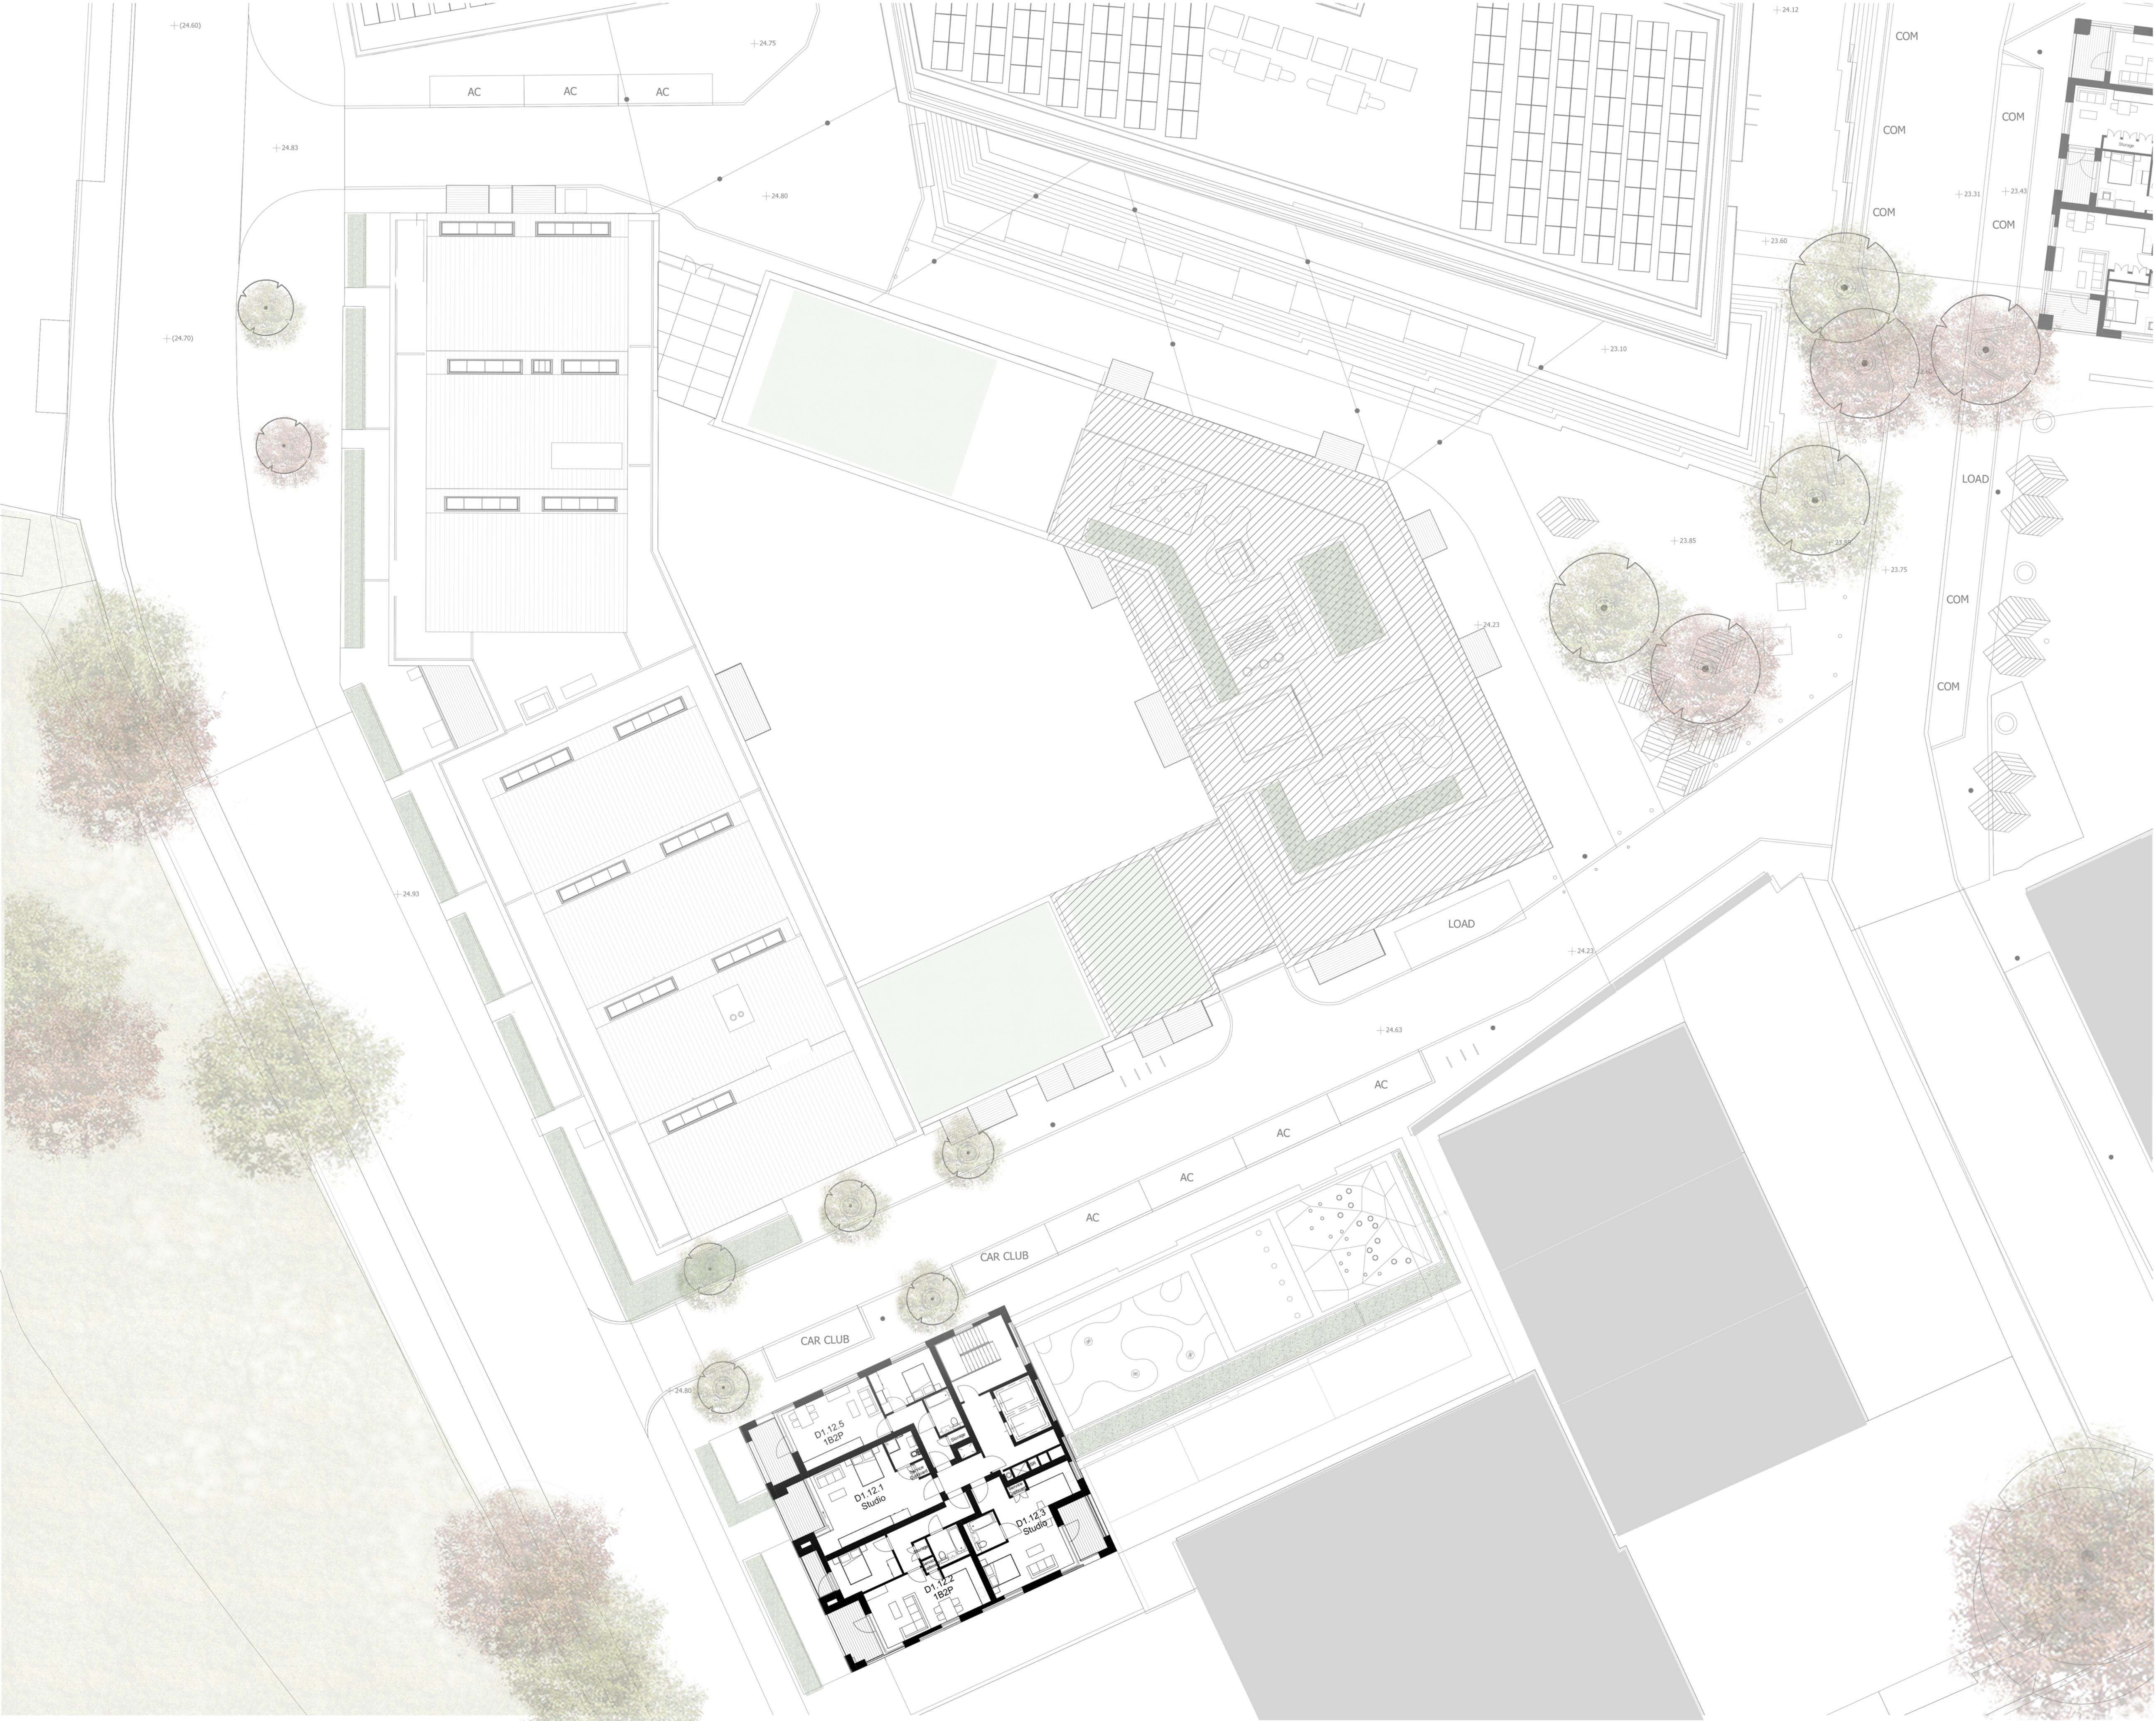


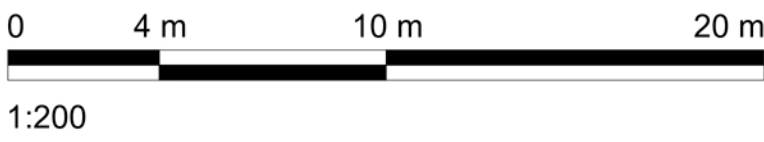

The scaling of this drawing cannot be assured

Revision	Date	Drm	Ckd
----------	------	-----	-----

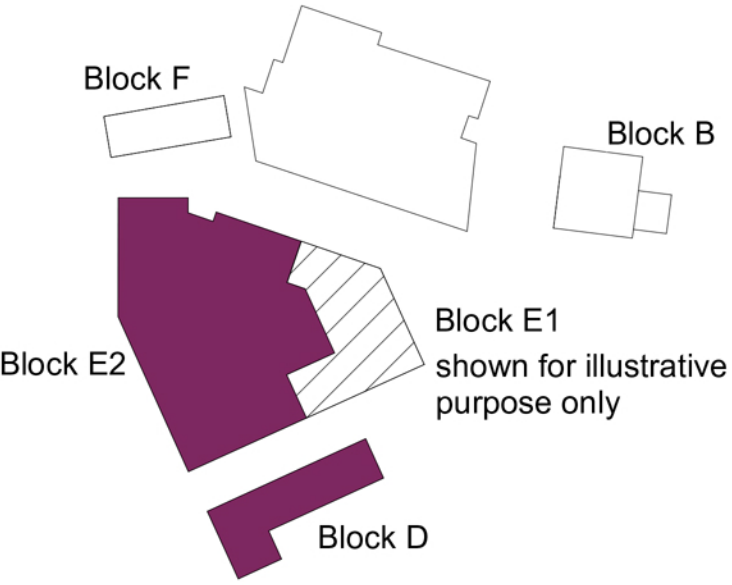

Planning Application

Project
**The Chocolate Factory
Wood Green**
Drawing Title
**Proposed Plans Blocks E2 - D
Twelfth Floor**

Date 02.2021	Scale 1 : 200 @ A1	Drawn by MK	Check by PJ
Project No 25021	Drawing No PL-BE2-BD-112	Revision	

**BARTON
WILLMORE**

Town Planning • Masterplanning & Urban Design • Architecture •
Landscape Planning & Design • Infrastructure & Environmental
Planning • Heritage • Graphic Communication •
Communications & Engagement • Development Economics

bartonwillmore.co.uk



Offices at Birmingham Bristol Cambridge Cardiff Chesham Edinburgh
Glasgow Leeds London Manchester Newcastle Reading Southampton