


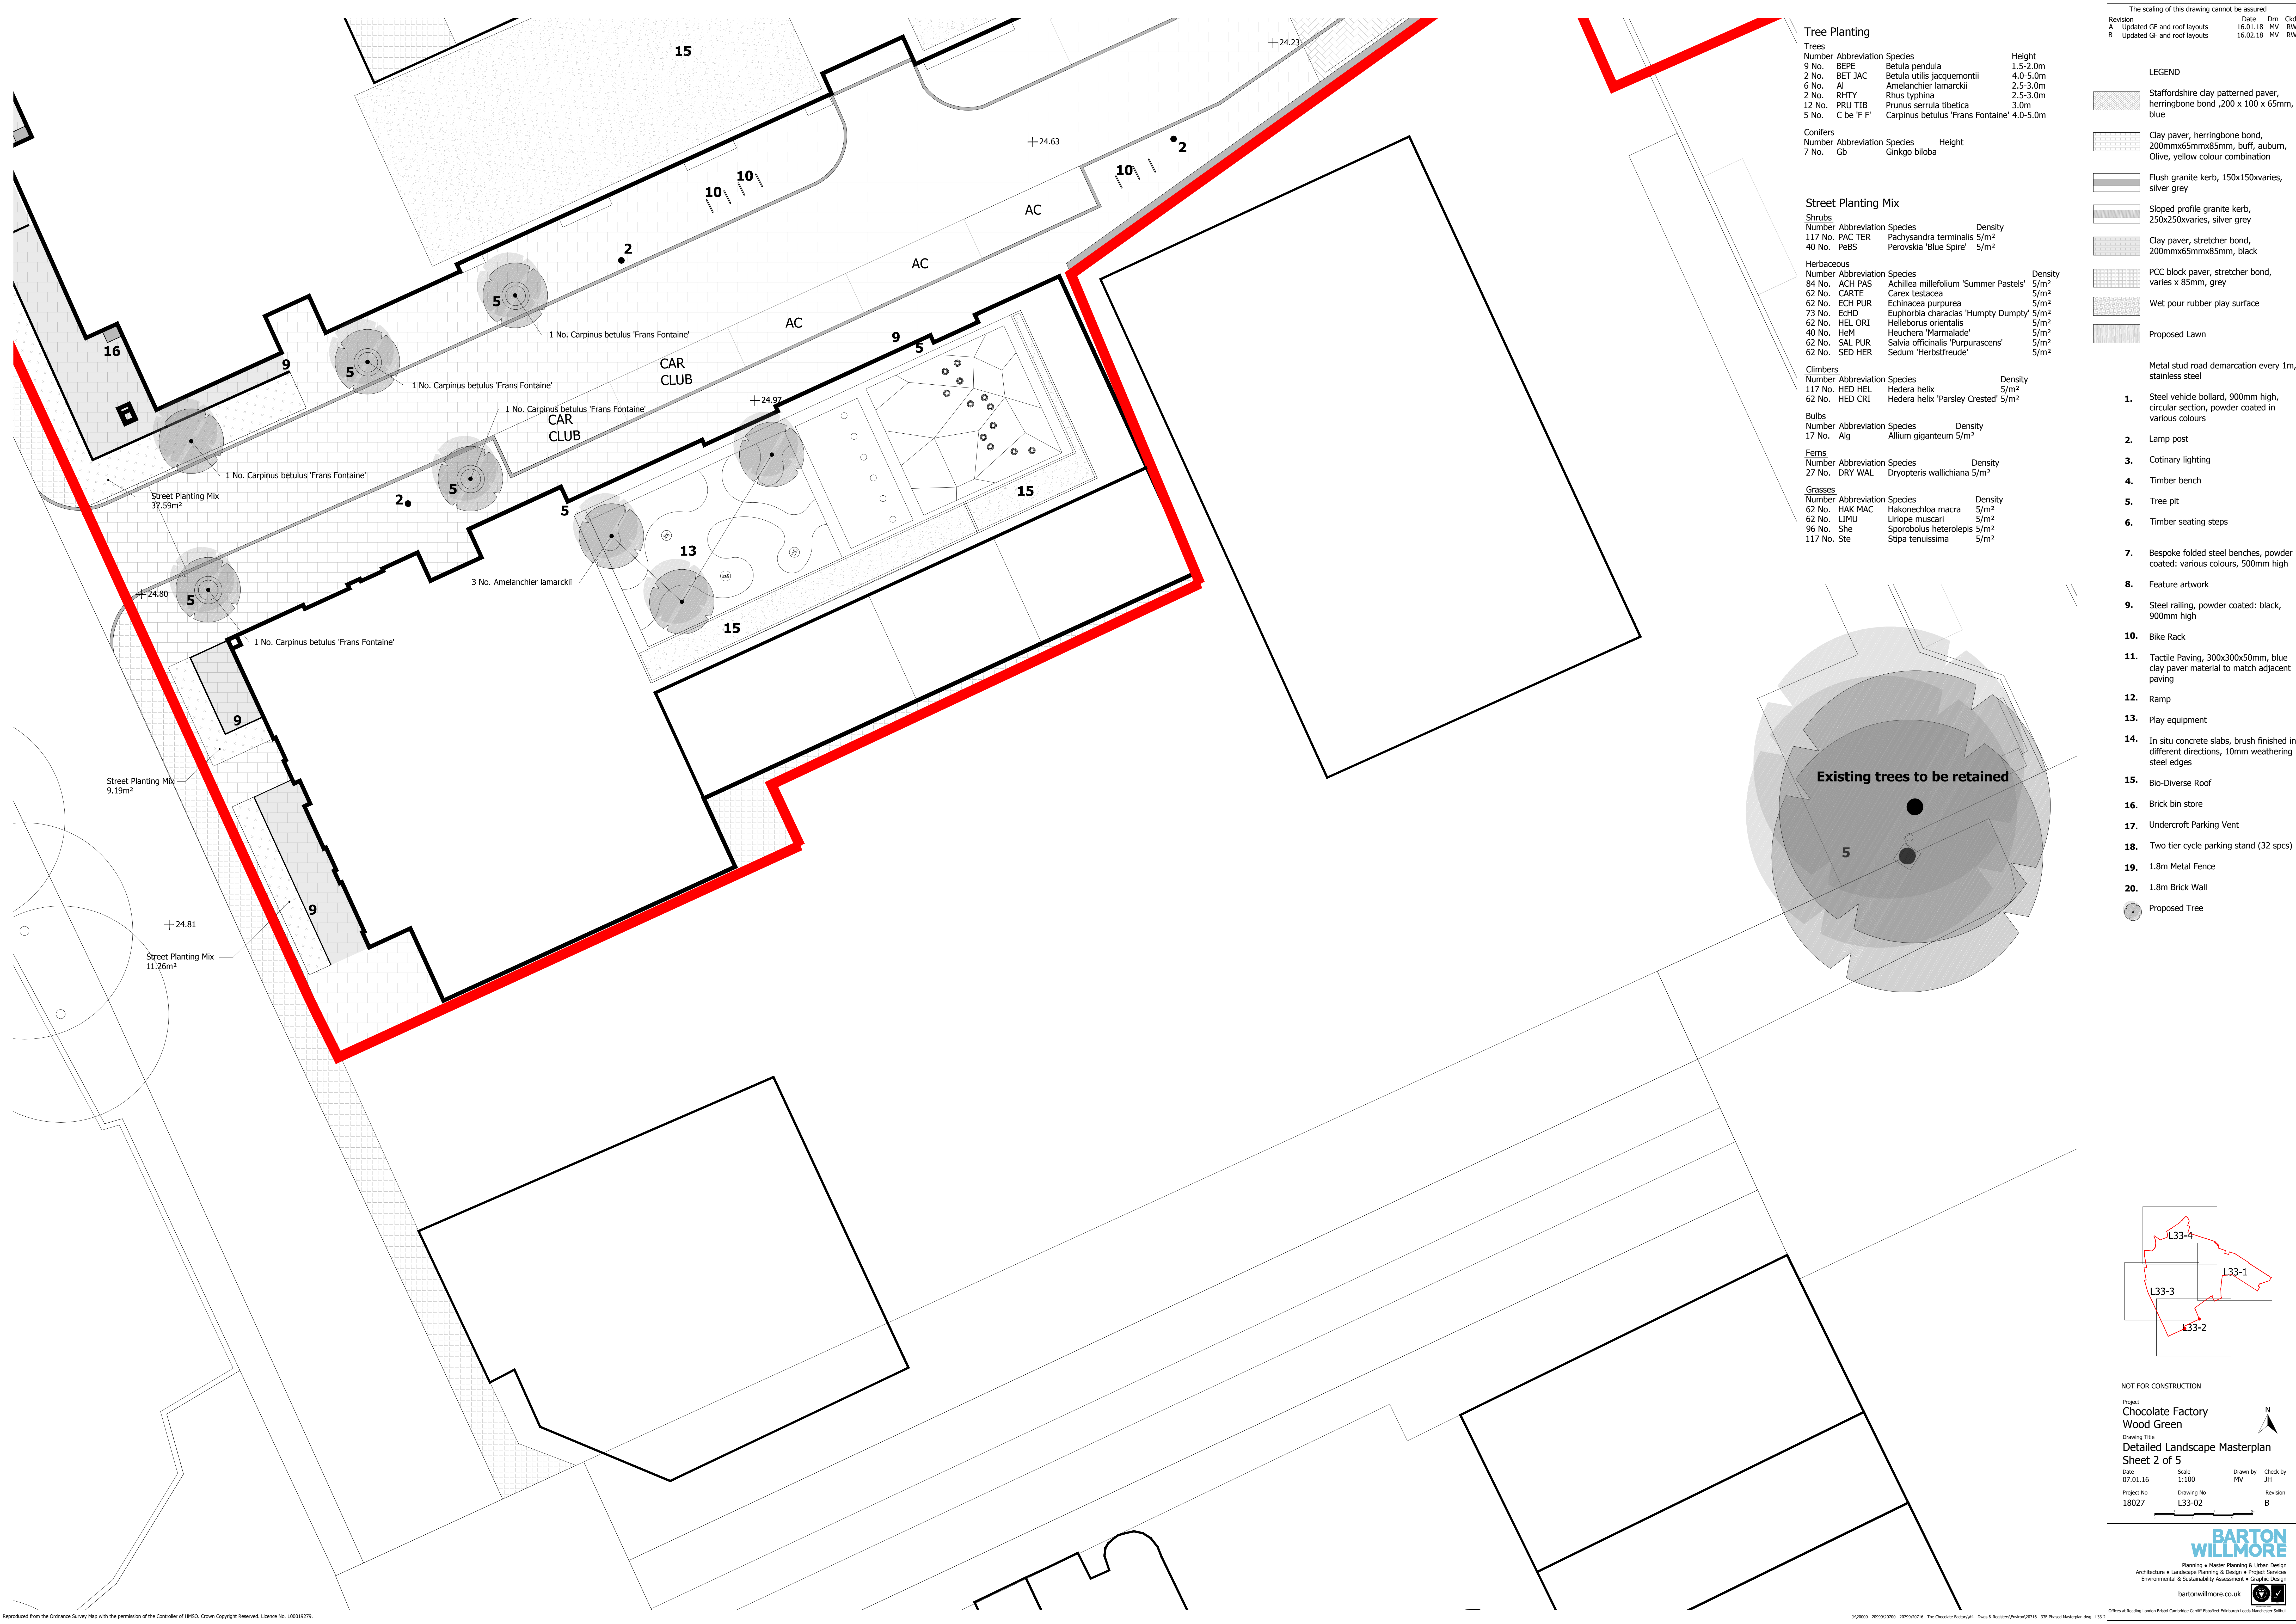

The scaling of this drawing cannot be assured				
Revision	Updated GF and roof layouts	Date	Dm	Cld
A	Updated GF and roof layouts	16.01.18	MV	RW
B	Updated GF and roof layouts	16.02.18	MV	RW

LEGEND

- Staffordshire clay patterned paver, herringbone bond, 200 x 100 x 65mm, blue
- Clay paver, herringbone bond, 200mmx65mmx85mm, buff, autumn, Olive, yellow colour combination
- Flush granite kerb, 150x150xvaries, silver grey
- Sloped profile granite kerb, 250x250xvaries, silver grey
- Clay paver, stretcher bond, 200mmx65mmx85mm, black
- PCC block paver, stretcher bond, varies x 85mm, grey
- Wet pour rubber play surface
- Proposed Lawn
- Metal stud road demarcation every 1m, stainless steel

- Steel vehicle bollard, 900mm high, circular section, powder coated in various colours
- Lamp post
- Cotinary lighting
- Timber bench
- Tree pit
- Timber seating steps
- Bespoke folded steel benches, powder coated: various colours, 500mm high
- Feature artwork
- Steel railing, powder coated: black, 900mm high
- Bike Rack
- Tactile Paving, 300x300x50mm, blue clay paver material to match adjacent paving
- Ramp
- Play equipment
- In situ concrete slabs, brush finished in different directions, 10mm weathering steel edges
- Bio-Diverse Roof
- Brick bin store
- Undercroft Parking Vent
- Two tier cycle parking stand (32 spcs)
- 1.8m Metal Fence
- 1.8m Brick Wall
- Proposed Tree

Tree Planting

Trees	Number	Abbreviation	Species	Height
9 No.	BEPE	Betula pendula		1.5-2.0m
2 No.	BET JAC	Betula utilis jacquemontii		4.0-5.0m
6 No.	AI	Amelanchier lamarckii		2.5-3.0m
2 No.	RHTY	Rhus typhina		2.5-3.0m
12 No.	PRU TIB	Prunus serrula tibetica		3.0m
5 No.	C be 'F' F'	Carpinus betulus 'Frans Fontaine'		4.0-5.0m

Conifers	Number	Abbreviation	Species	Height
7 No.	Gb	Ginkgo biloba		

Street Planting Mix

Shrubs	Number	Abbreviation	Species	Density
117 No.	PAC TER	Pachysandra terminalis		5/m ²
40 No.	PeBS	Perovskia 'Blue Spire'		5/m ²

Herbaceous	Number	Abbreviation	Species	Density
84 No.	ACH PAS	Achillea millefolium 'Summer Pastels'		5/m ²
62 No.	CARTE	Carex testacea		5/m ²
62 No.	ECH PUR	Echinacea purpurea		5/m ²
73 No.	EchD	Euphorbia characias 'Humpty Dumpty'		5/m ²
62 No.	HEL ORI	Helleborus orientalis		5/m ²
40 No.	HeM	Heuchera 'Marmalade'		5/m ²
62 No.	SAL PUR	Salvia officinalis 'Purpurascens'		5/m ²
62 No.	SED HER	Sedum 'Herbstfreude'		5/m ²

Climbers	Number	Abbreviation	Species	Density
117 No.	HED HEL	Hedera helix		5/m ²
62 No.	HED CRI	Hedera helix 'Parsley Crested'		5/m ²


Bulbs	Number	Abbreviation	Species	Density
17 No.	Alg	Allium giganteum		5/m ²

Ferns	Number	Abbreviation	Species	Density
27 No.	DRY WAL	Dryopteris wallichiana		5/m ²

Grasses	Number	Abbreviation	Species	Density
62 No.	HAK MAC	Hakonechloa macra		5/m ²
62 No.	LIMU	Liriope muscari		5/m ²
96 No.	She	Sporobolus heterolepis		5/m ²
117 No.	Ste	Stipa tenuissima		5/m ²

Existing trees to be retained

5

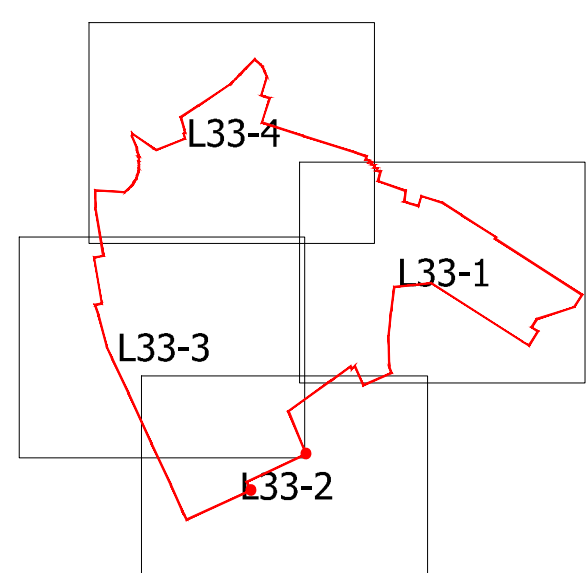

NOT FOR CONSTRUCTION

Project
Chocolate Factory
Wood Green

Drawing Title
Detailed Landscape Masterplan
Sheet 2 of 5

Date	07.01.16	Scale	1:100	Drawn by	JH	Check by	MV
Project No	18027	Drawing No	L33-02	Revision	B		