
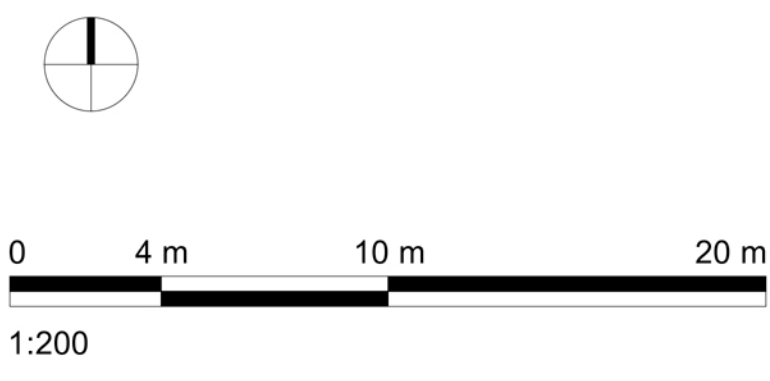
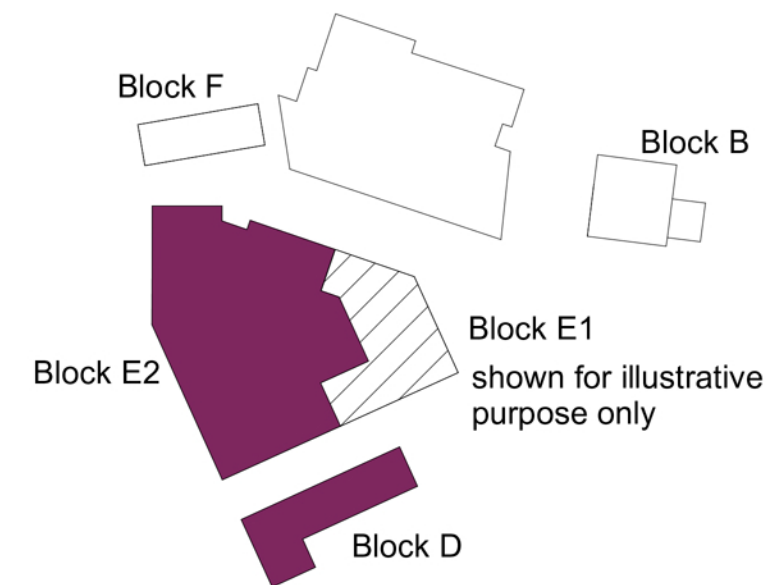


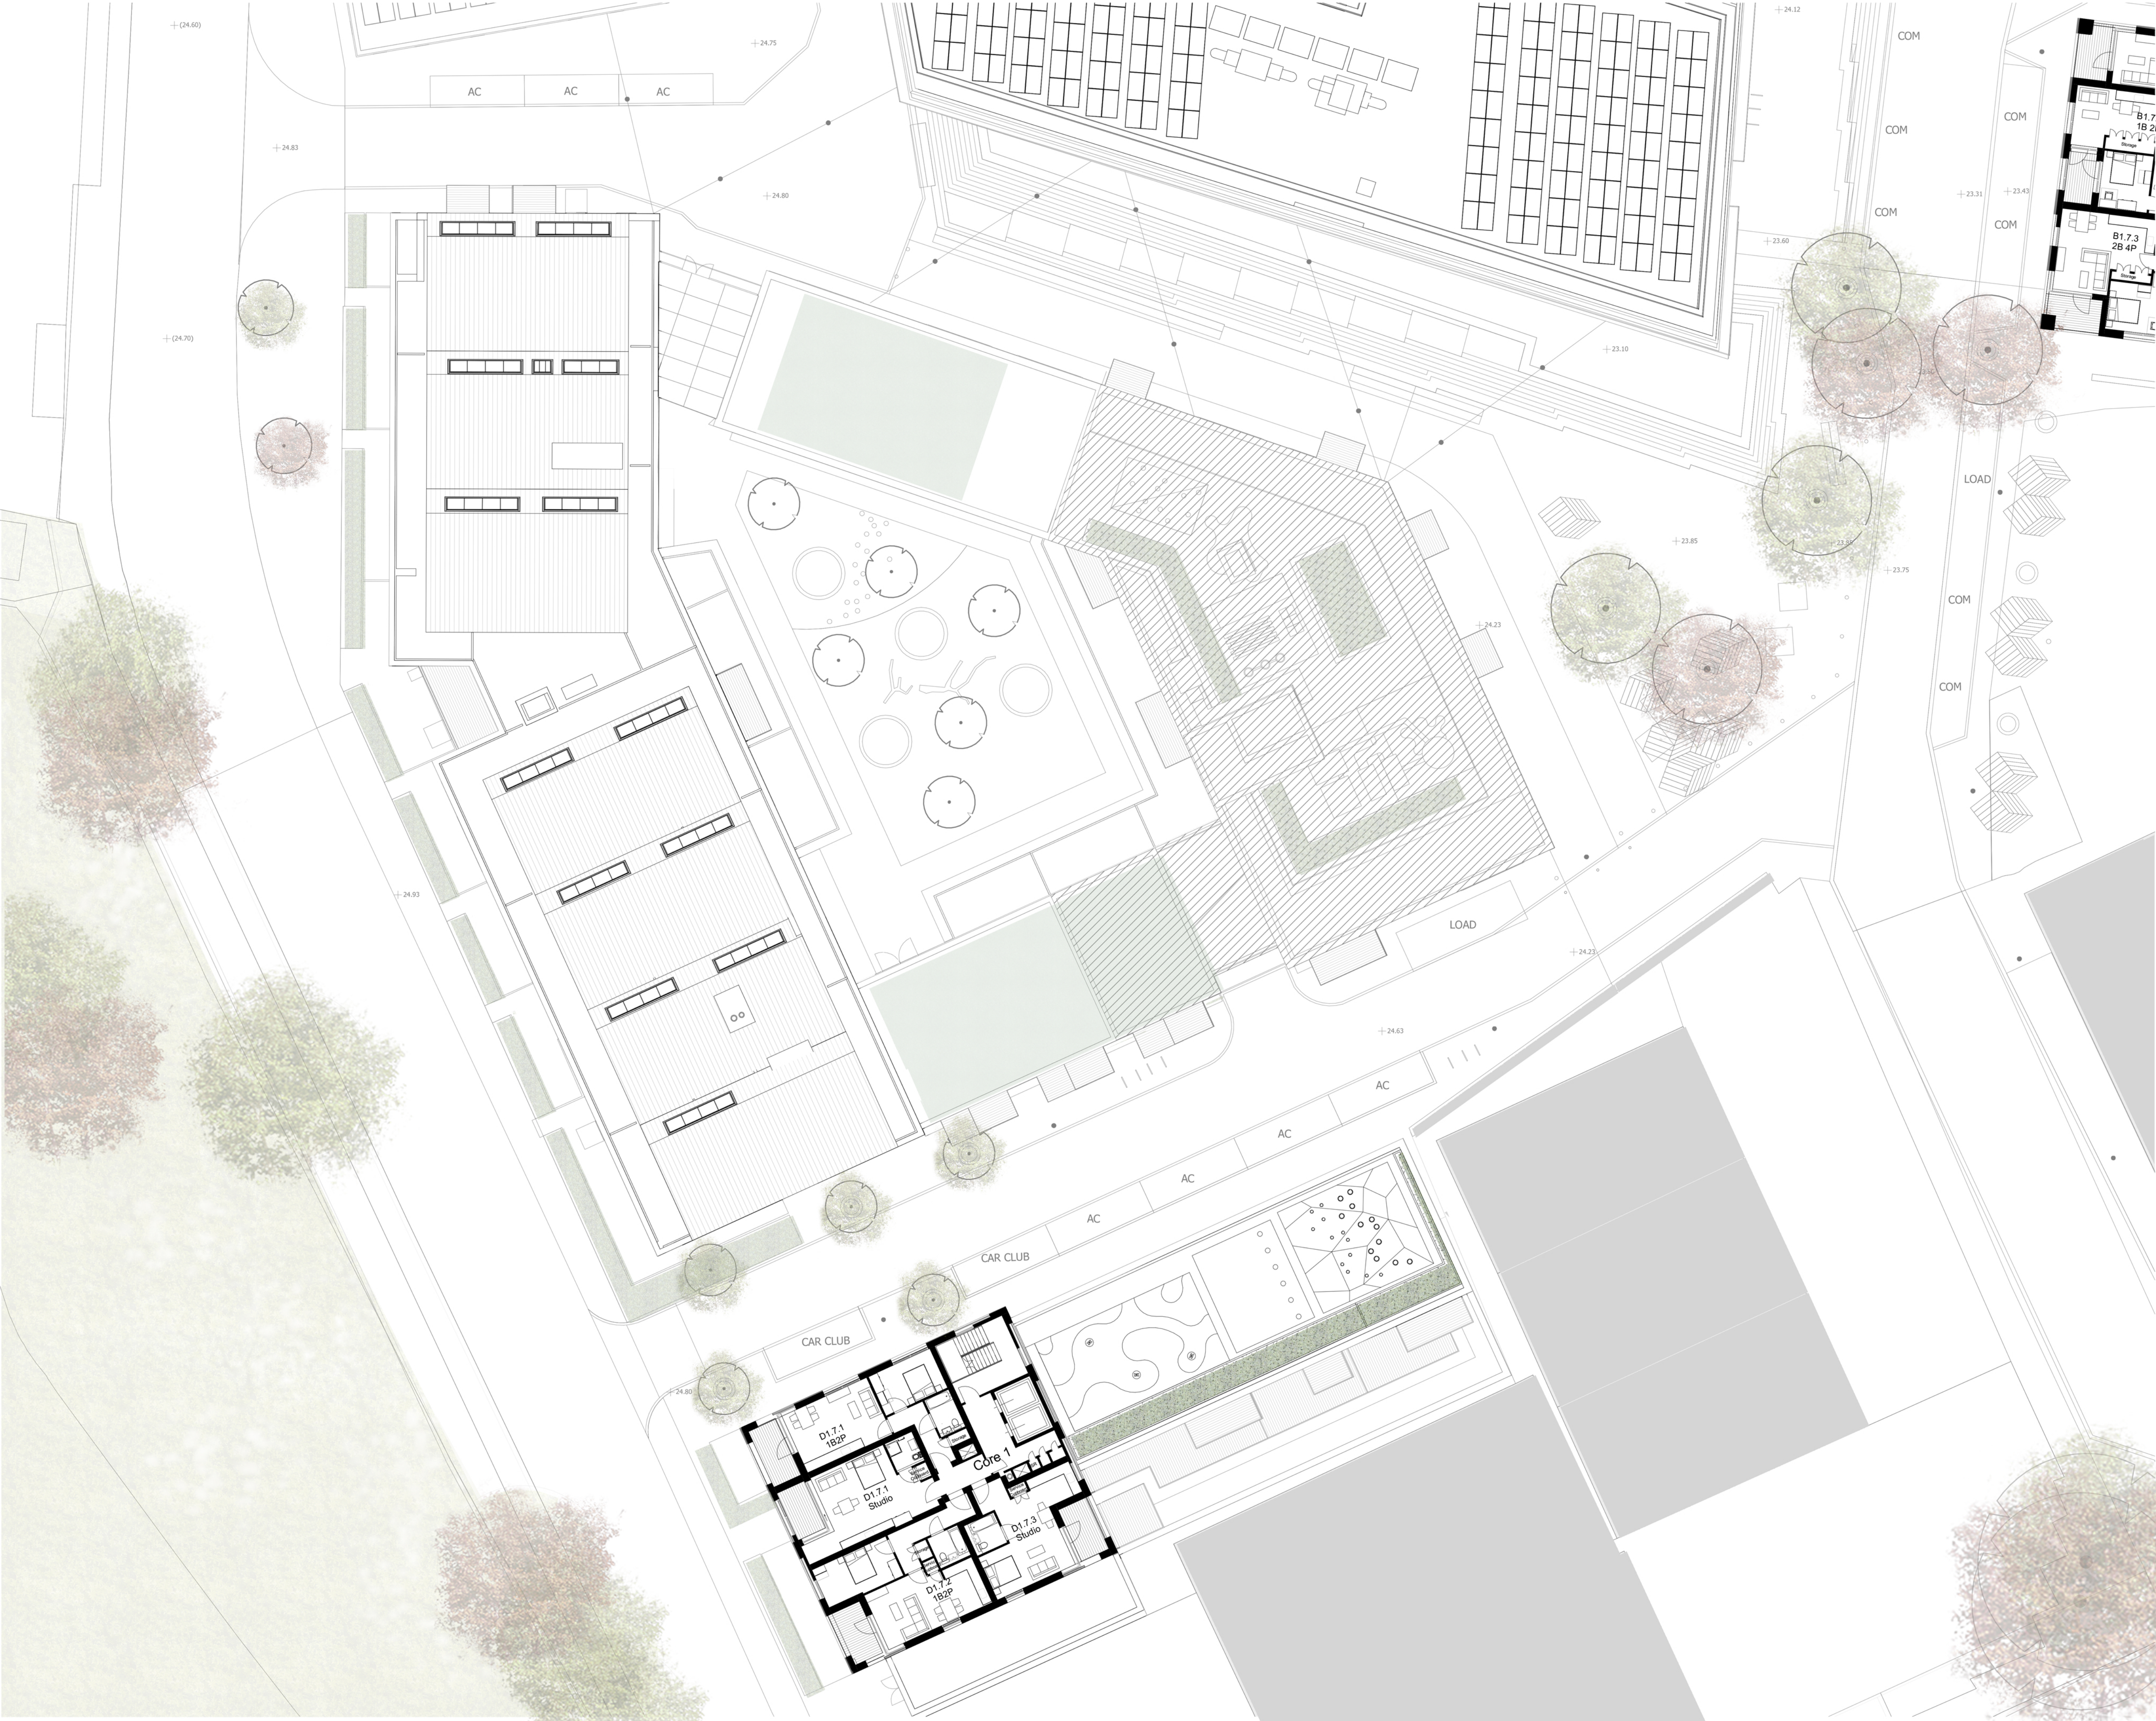

Planning Application			
Project			
The Chocolate Factory			
Wood Green			
Drawing Title			
Proposed Plans Blocks E2 - D			
Seventh Floor			
Date	Scale	Drawn by	Check by
02.2021	1 : 200 @ A1	MK	PJ
Project No	Drawing No	Revision	
25021	PL-BE2-BD-107		

BARTON WILLMORE
Town Planning • Masterplanning & Urban Design • Architecture •
Landscape Planning & Design • Infrastructure & Environmental
Planning • Heritage • Graphic Communication •
Communications & Engagement • Development Economics

bartonwillmore.co.uk

ISO 9001
2015
Certified

Offices at Birmingham Bristol Cambridge Cardiff Ebbw Vale Edinburgh
Glasgow Leeds London Manchester Newcastle Reading Southampton